
Land atSycamores, Back Bank Shepeau Stow

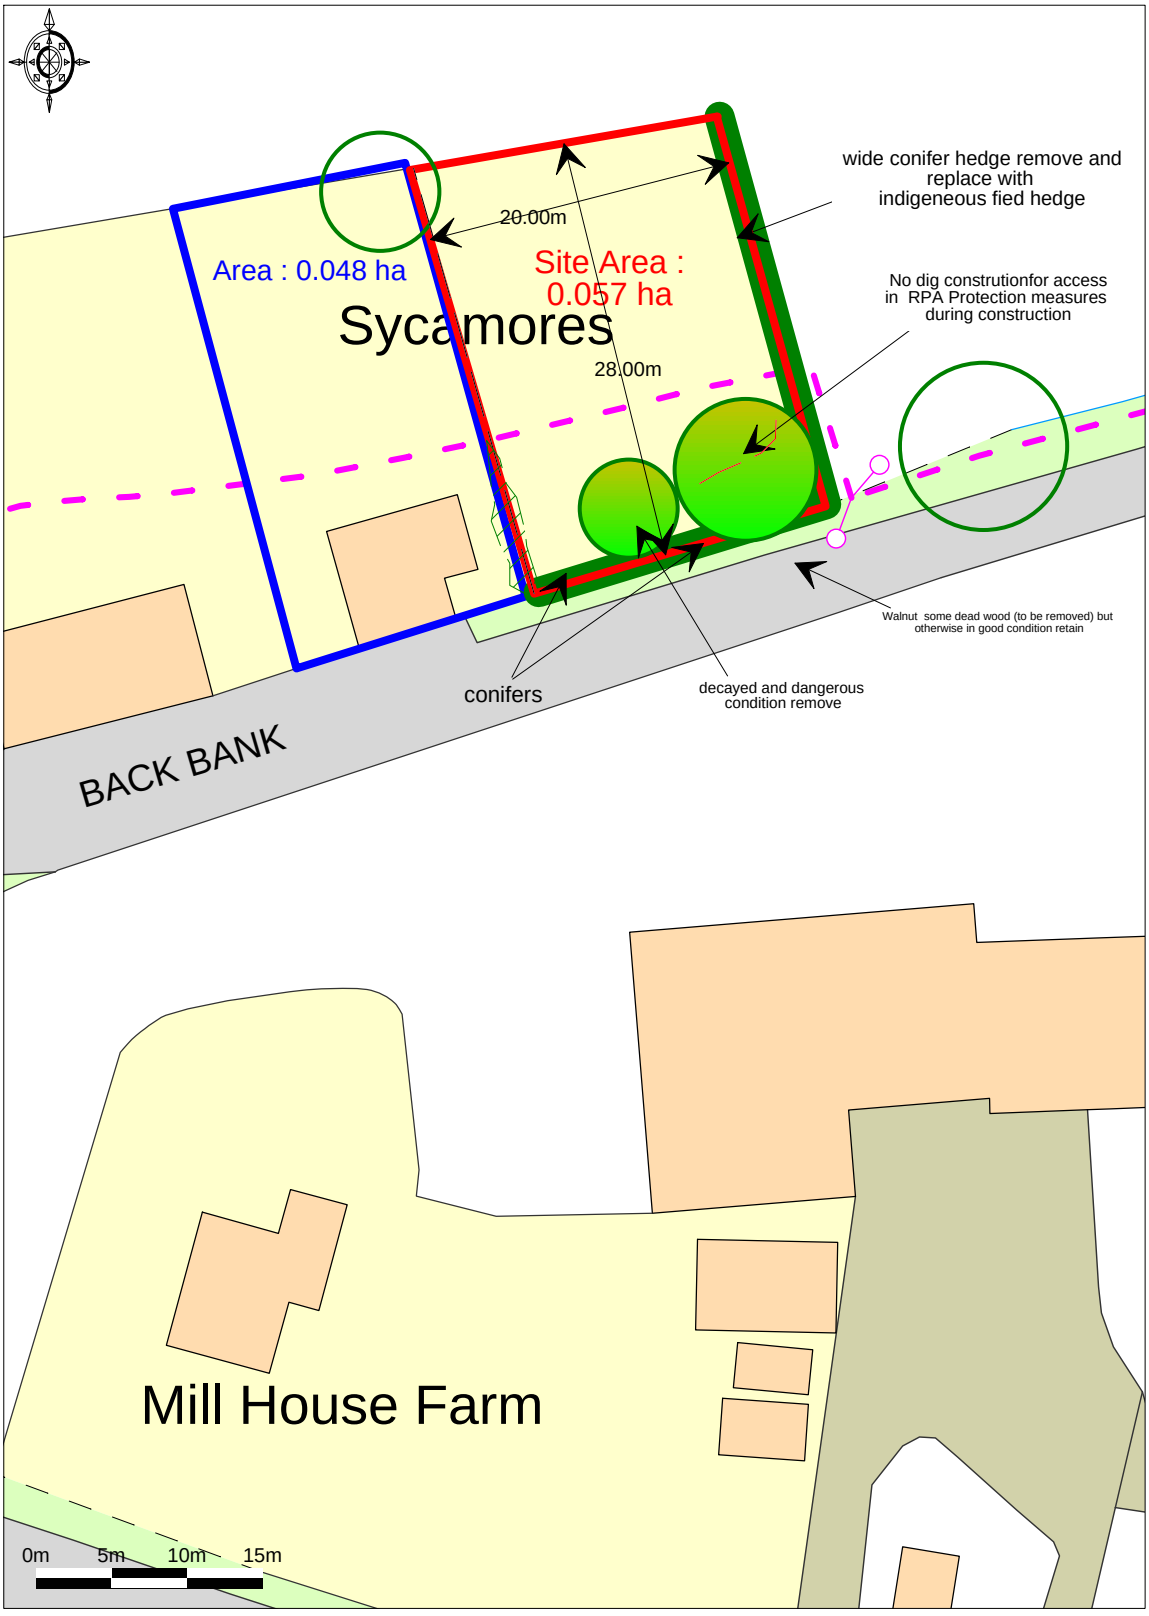

Promap®
Ordnance Survey © Crown Copyright 2018. All rights reserved.
Licence number 100022432. Plotted Scale - **1:500**

Barker Storey Matthews
block plan / constraints and opportunities