
Land at The Sycamores, Back Bank Shepeau Stow Location Plan

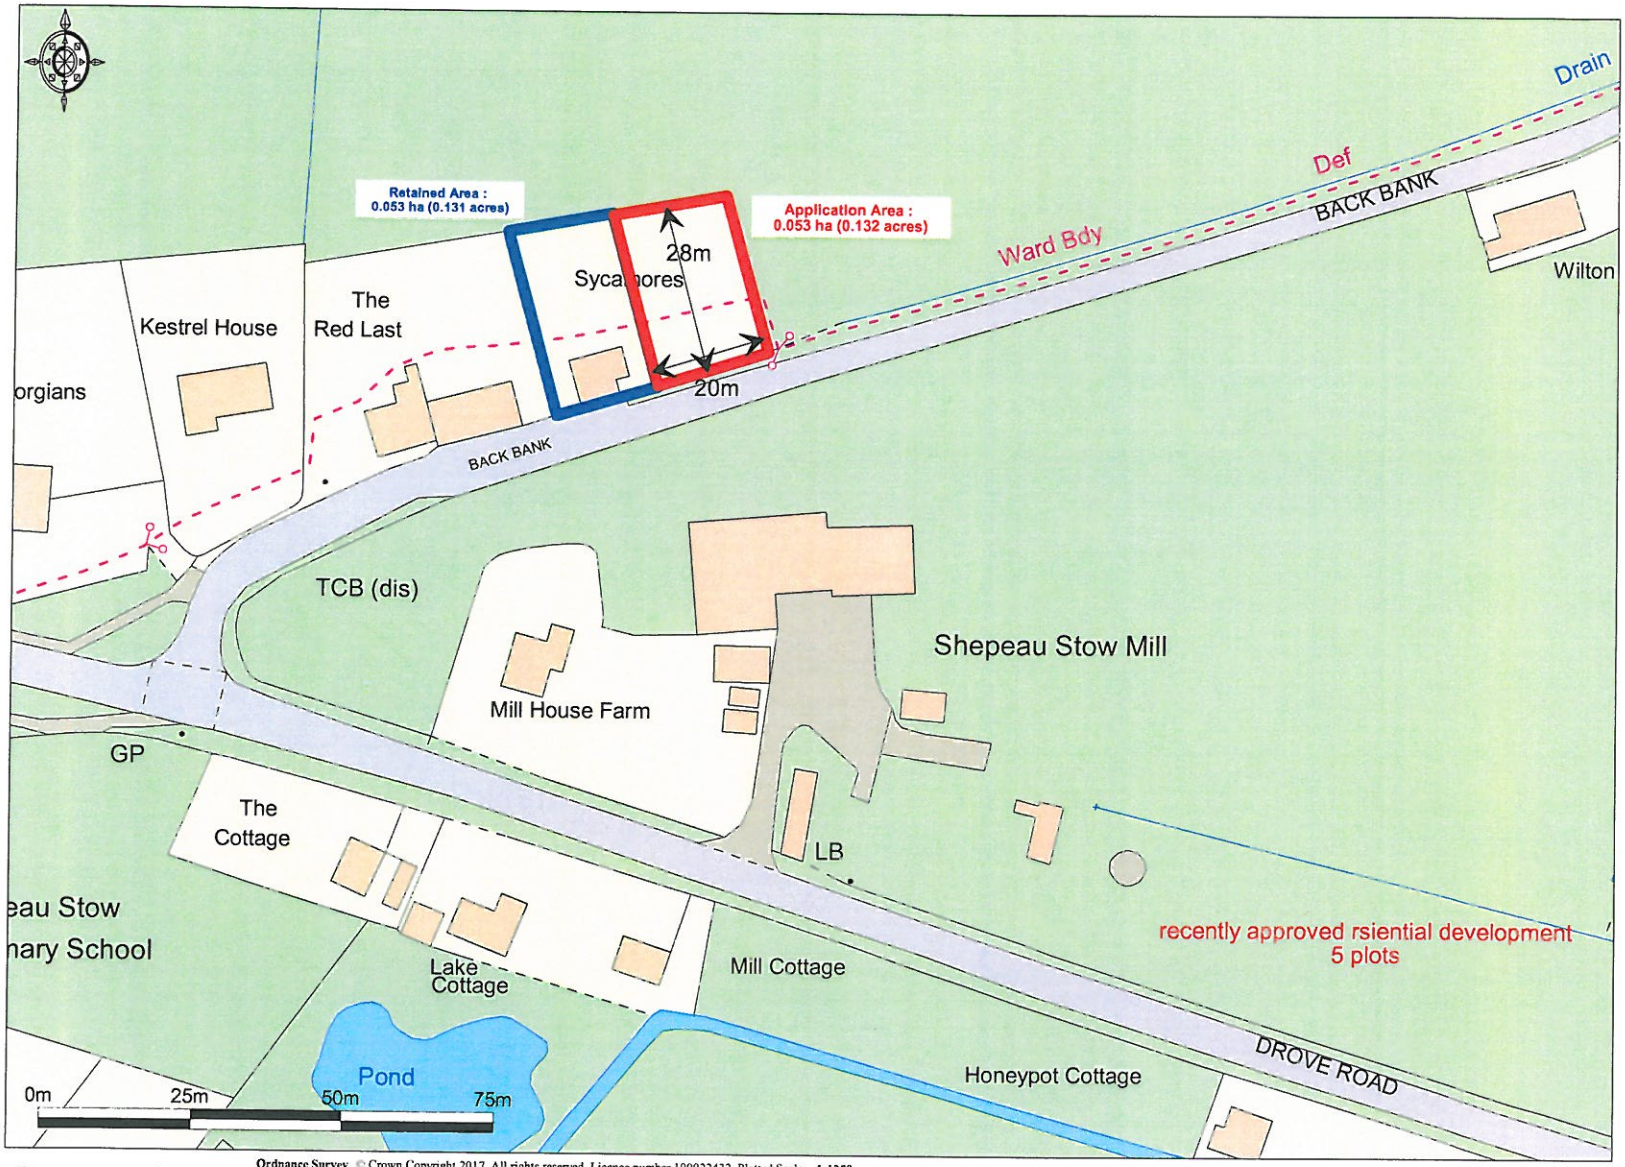

Promap
LANDMARK INFORMATION GROUP
Ordnance Survey © Crown Copyright 2017. All rights reserved. Licence number 100022432. Plotted Scale - 1:1250

Barker Storey Matthews
location plan