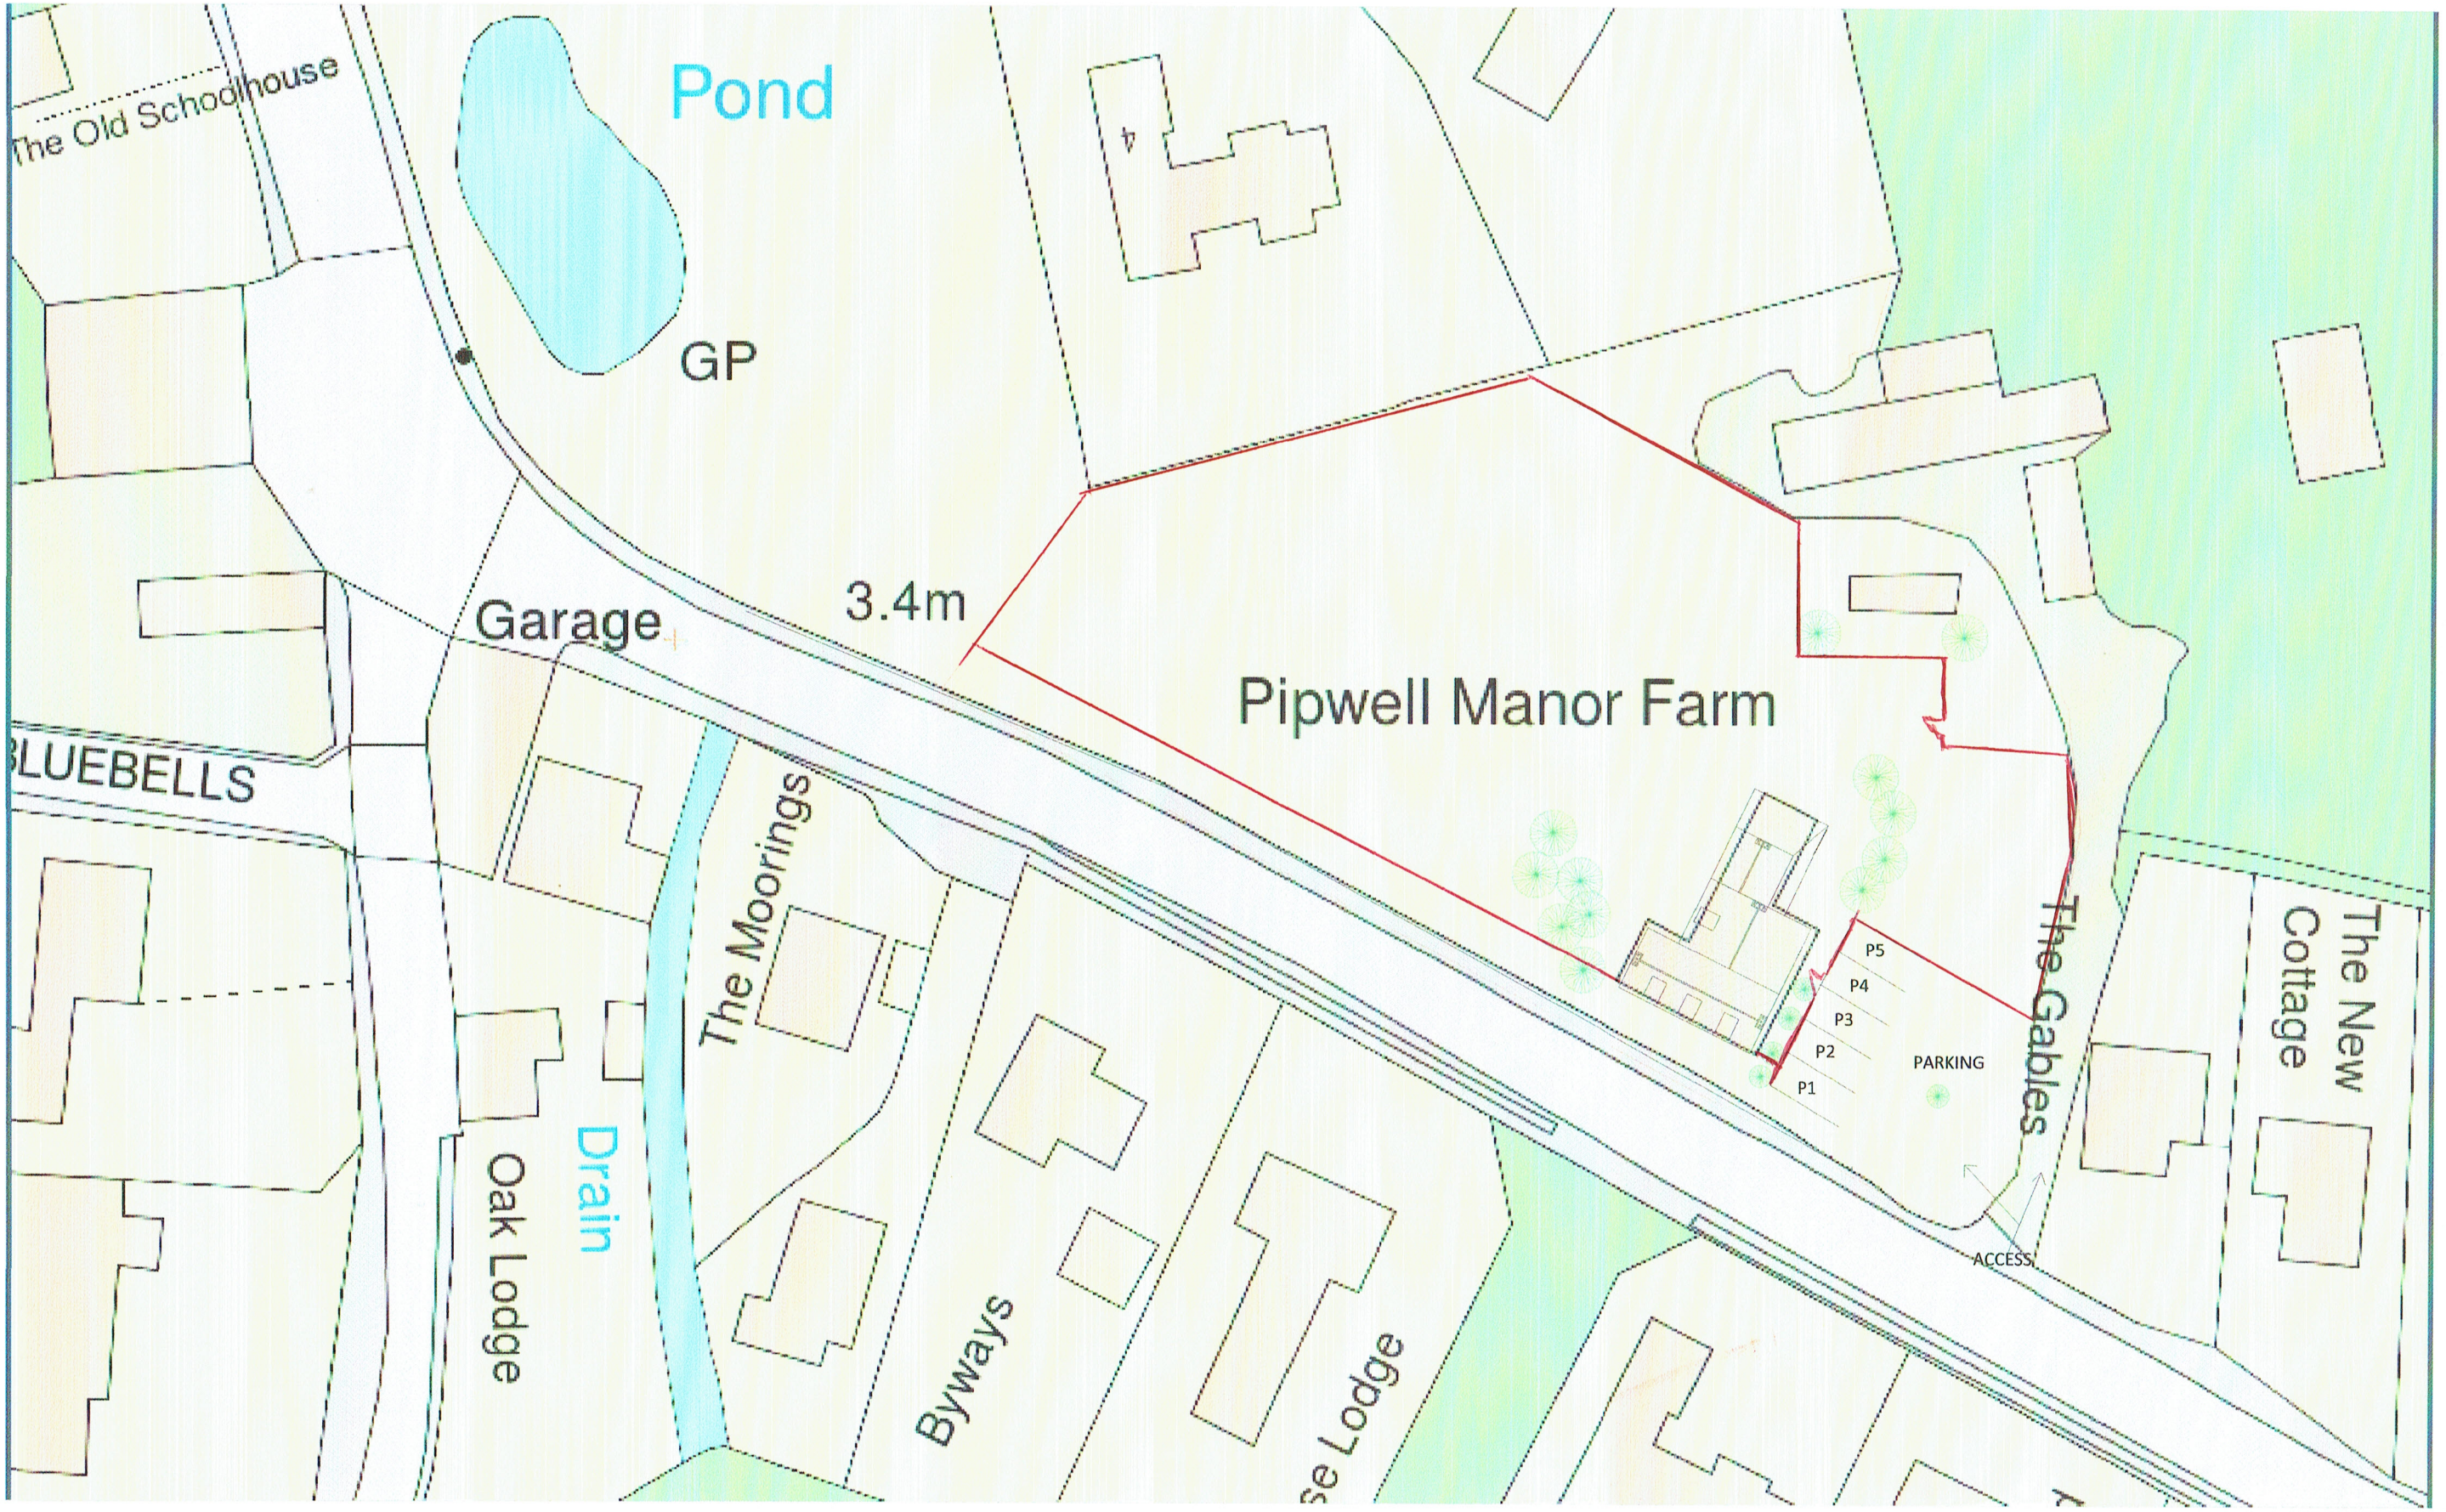


Regard Partnership
Pipwell Manor, Washway Road, Saracens Head, Spalding, Lincolnshire, PE12 8AL

BLOCK PLAN

SCALE (@A3)	DRAWN BY	REV	DRAWING NUMBER
1:500	MW	B	2792-05-100
DATE	**CHECKED BY**	**PROJECT NUMBER**	**PURPOSE OF ISSUE**
12.05.2014	MW	2792-05	Preliminary

No.	Description	Date
B	Revision Following Comments	09.07.14
A	Showing parking & access	02.06.14

Drawing Notes

Do not scale from this drawing

All dimensions must be checked on site and any discrepancies verified with the contract administrator.

Standard Notes

Love Jenkins Associates
123 High Street
Epsom
Surrey, KT19 8EB
T: 01372 749143
F: 01372 749144
W: lovejenkins.com
E: sales@lovejenkins.com