
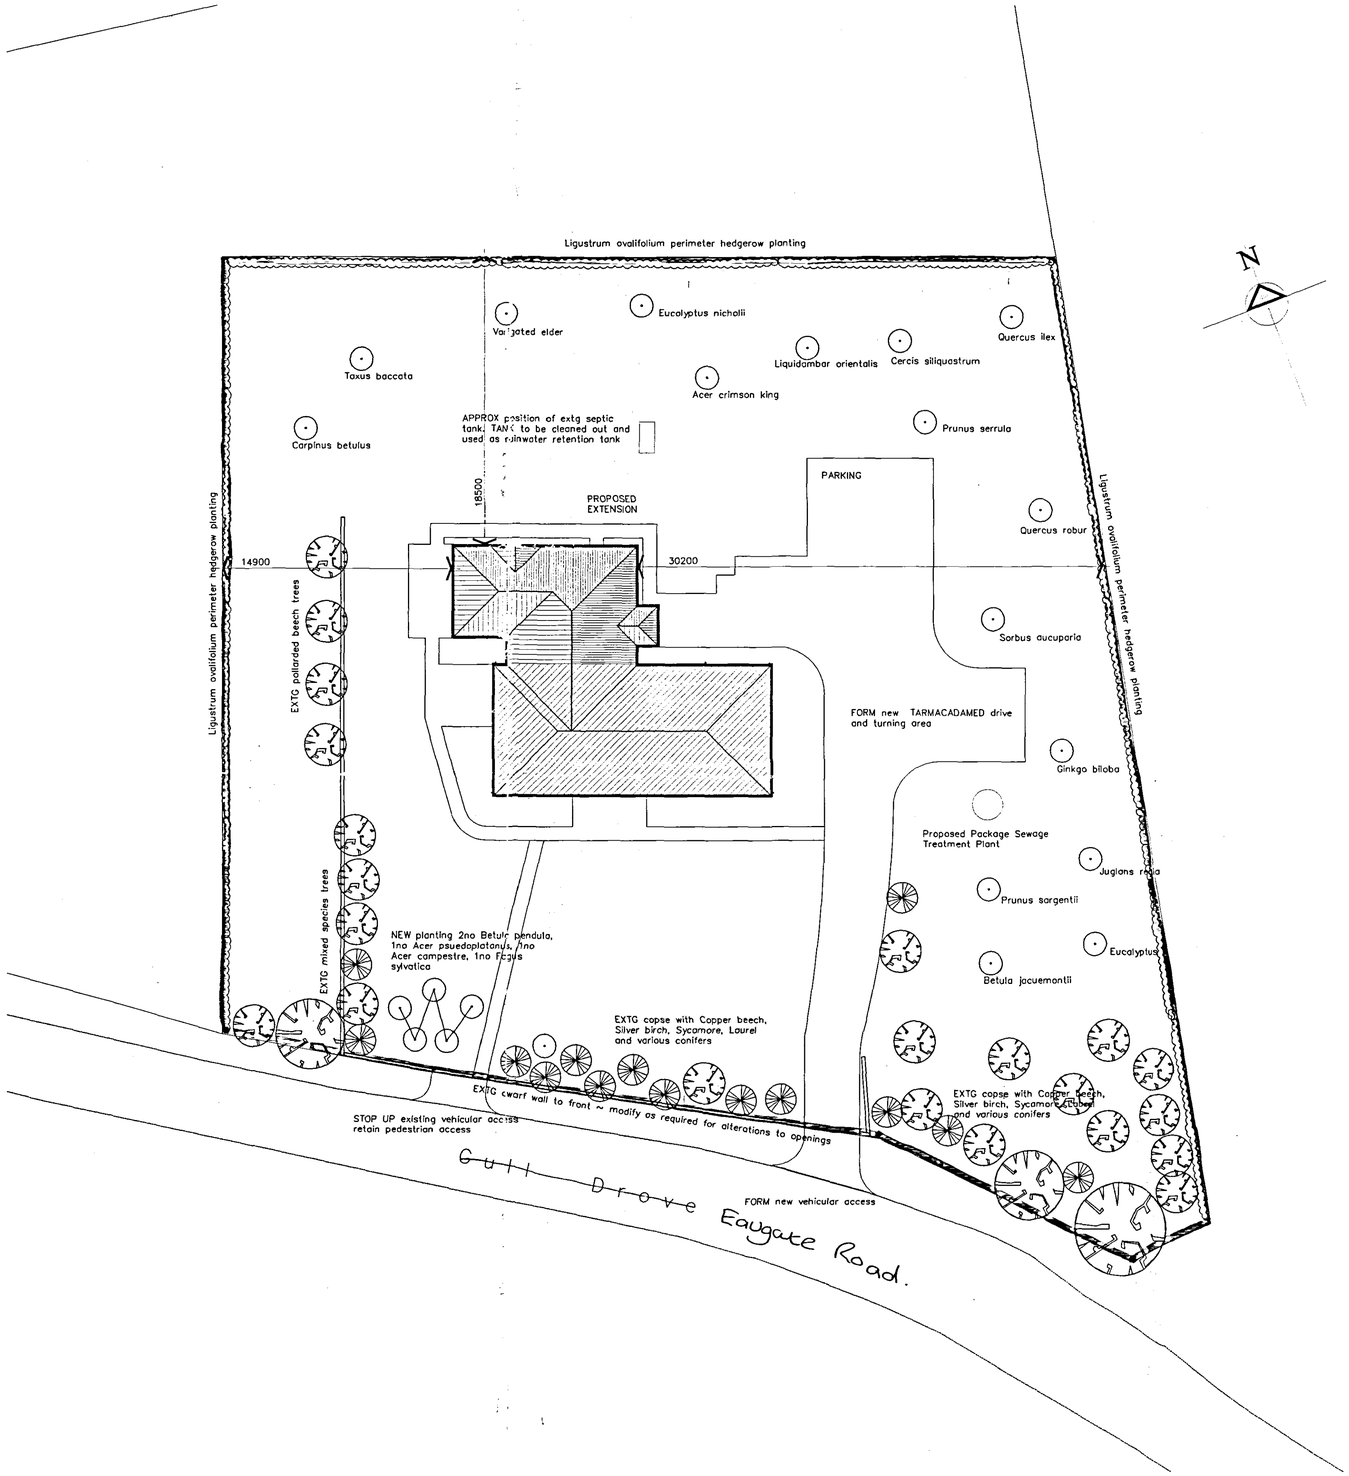


BLOCK PLAN

Scale: 1:200

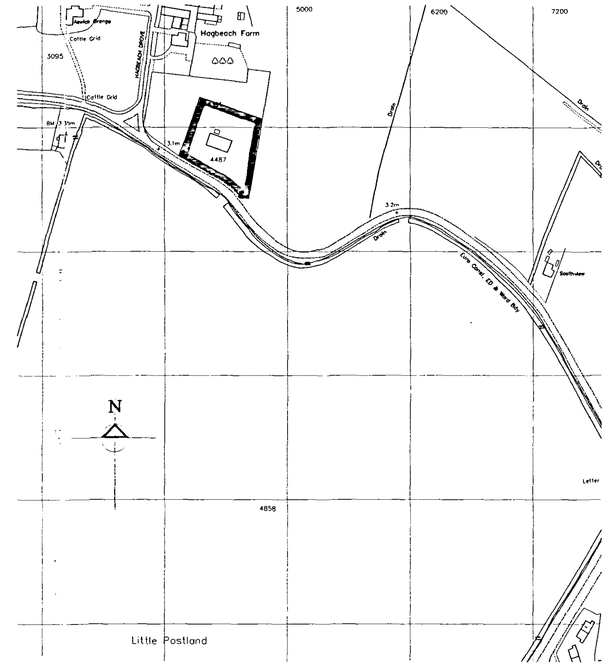

LOCATION PLAN

Scale: 1:2500

REPRODUCED FROM THE ORDNANCE SURVEY 1/2500 SCALE MAP WITH THE PERMISSION OF THE CONTROLLER OF HER MAJESTY'S STATIONERY OFFICE
CROWN COPYRIGHT RESERVED

AMENDMENTS

A

DETERMINED PLAN

L. A. Building Design
Architectural and Surveying Practice
55 Hannam Boulevard
Spalding
Lincolnshire PE11 1LB
Telephone/Fax: Spalding (01775) 711437

Peter S Lithgow MCIOB MCIAT
Member of the Chartered Institute of Building and
Member of the Chartered Institute of Architectural Technologists

project
Proposed Extension and Alterations to Existing Bungalow at HAGBEACH BUNGALOW, GULL DROVE, WHAPLODE DROVE, Spalding, Lincolnshire, PE12 0SN

client
MRS P A GOOSE

drawing
SKETCH
REVISED LAYOUT
Planning Drawing

date	scale(s)
December 2005	1:200 1:2500
drawn by	checked
Peter Lithgow	PSL
job no	drawing no
05/14	07

SLDC
Planning & Development
24 APR 2006
Ref: 05/60/06