





PROPOSED FRONT ELEVATION

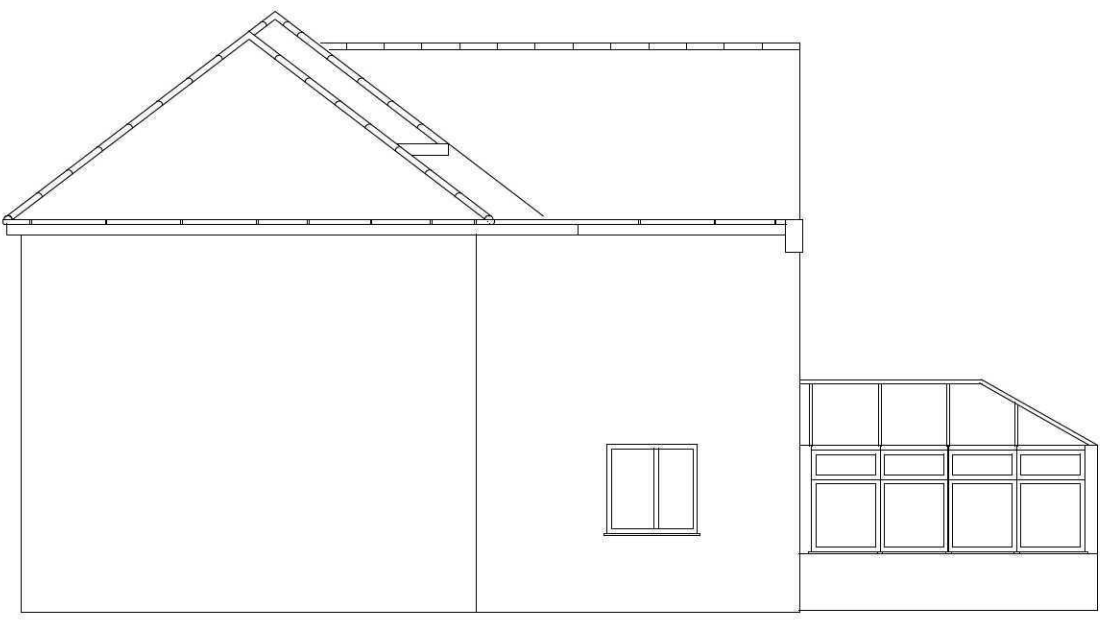


PROPOSED SIDE ELEVATION




PROPOSED REAR ELEVATION

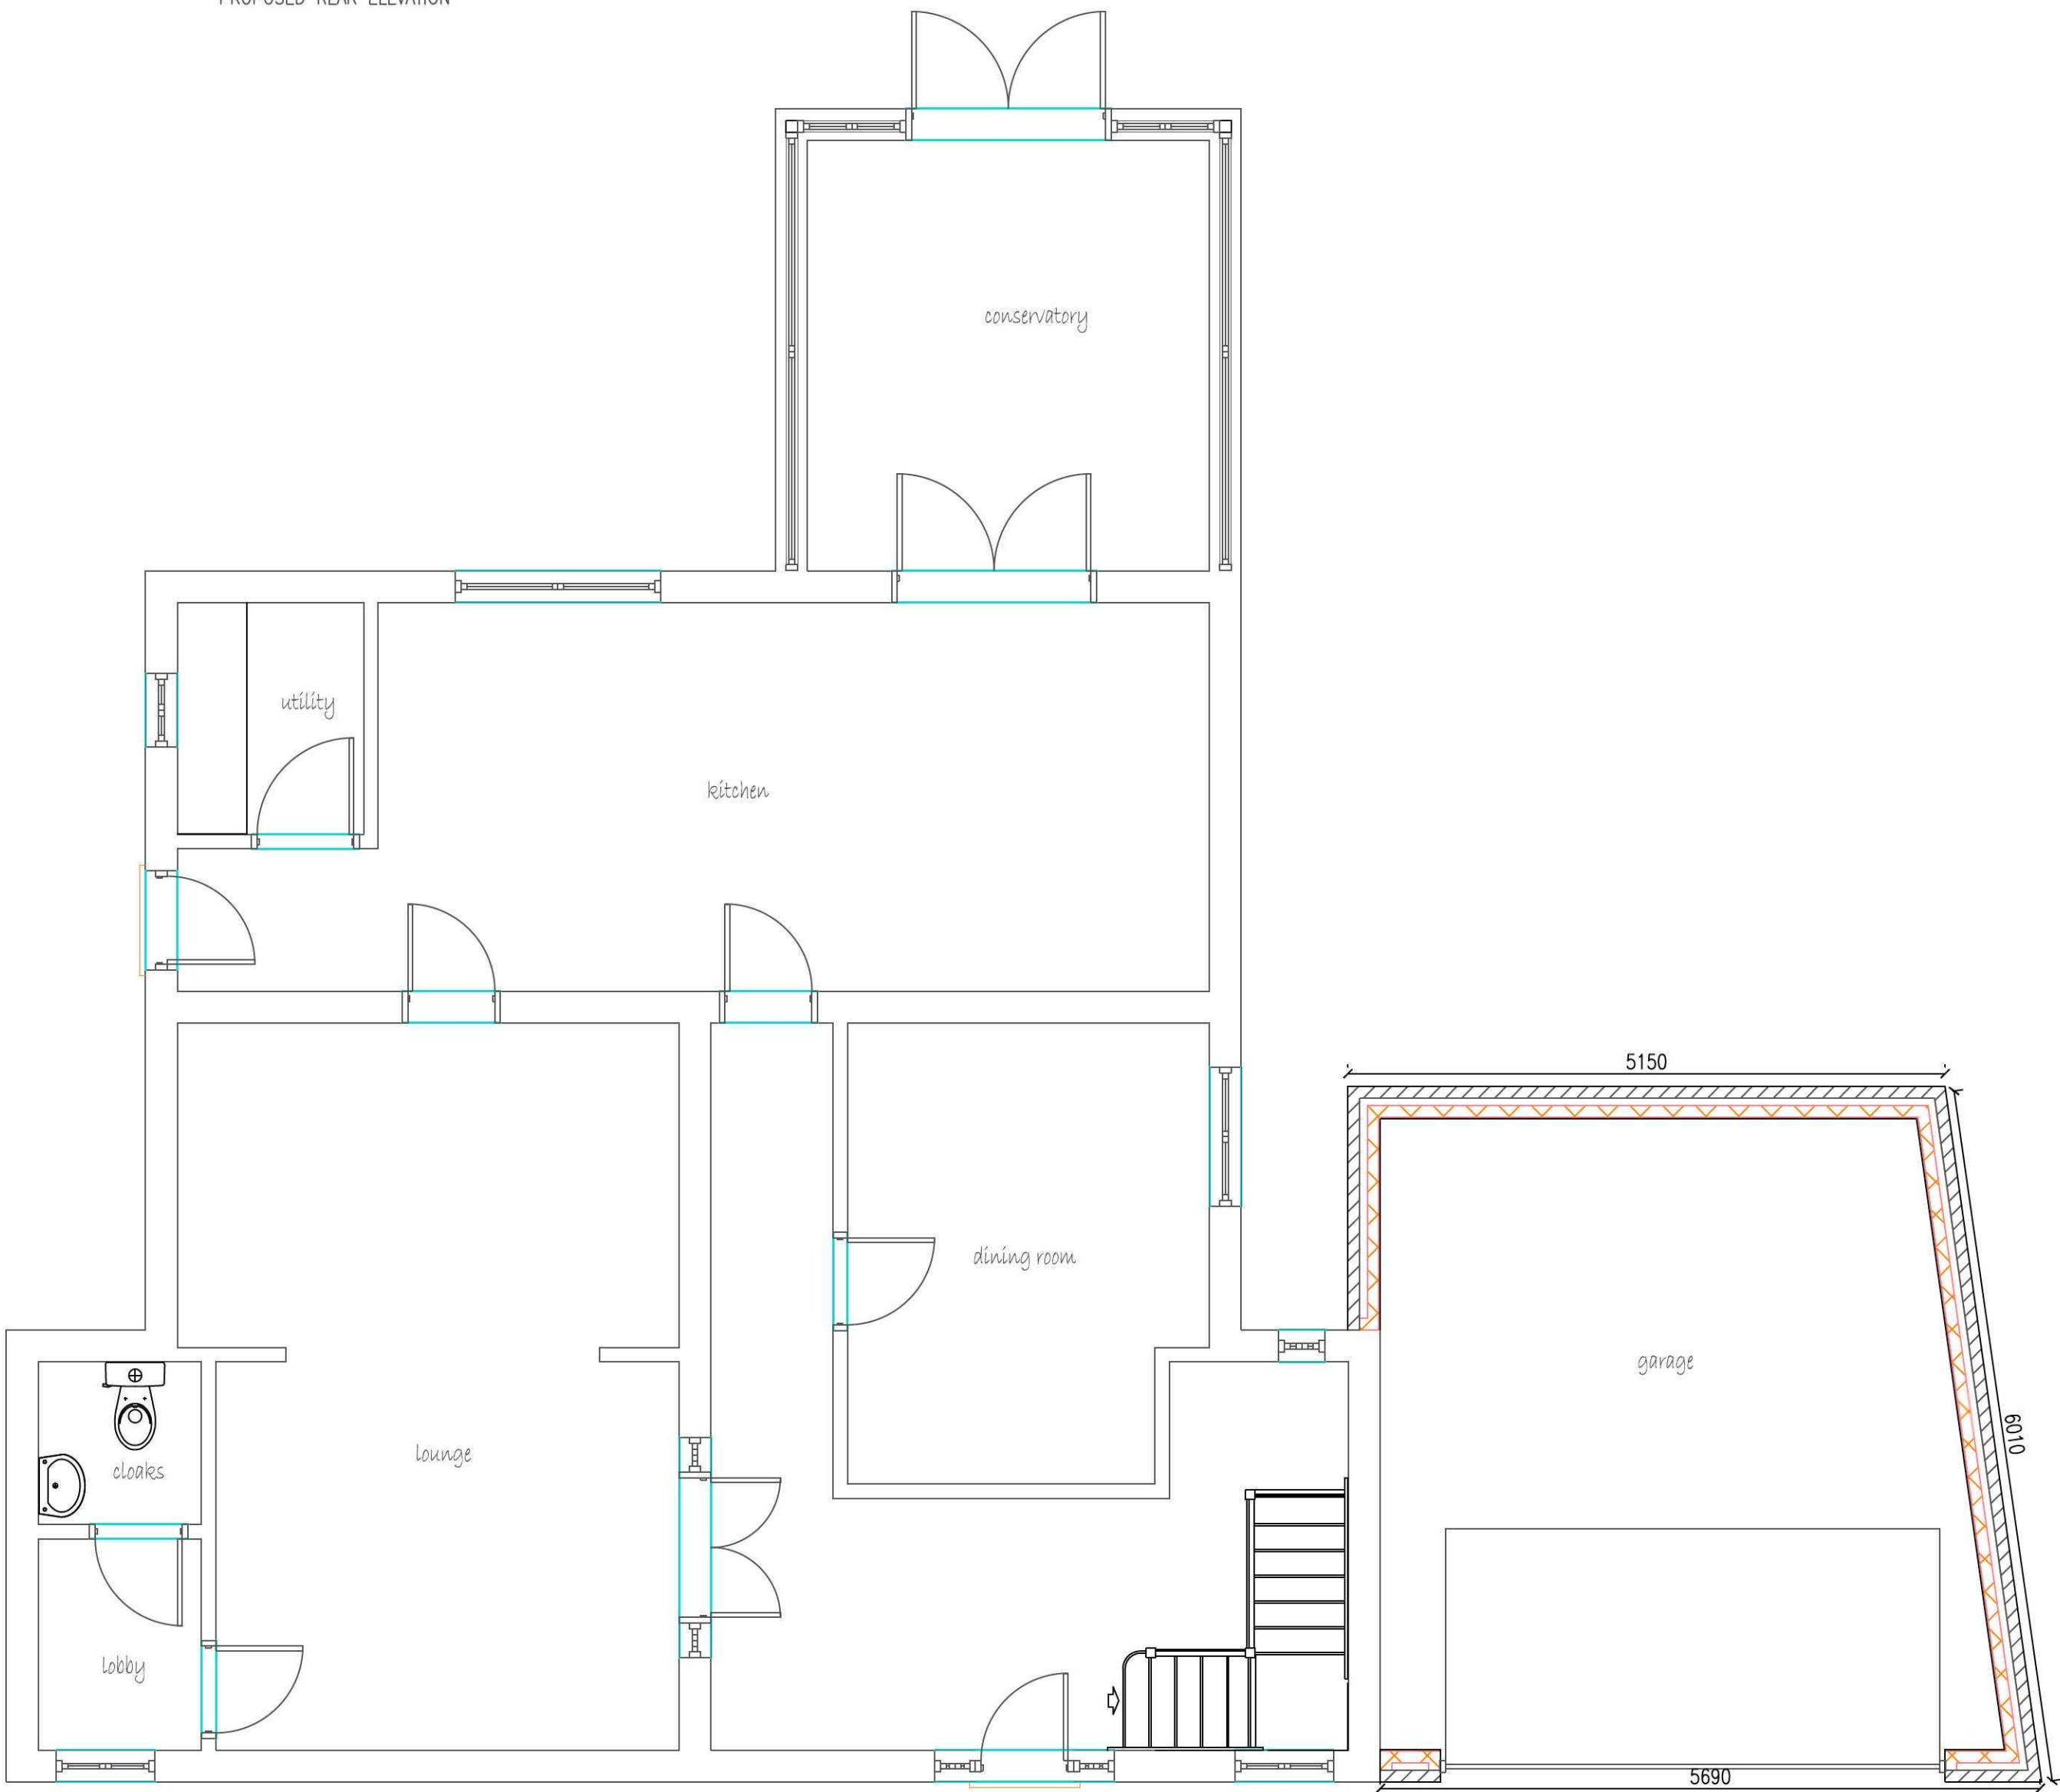

PROPOSED GROUND FLOOR PLAN

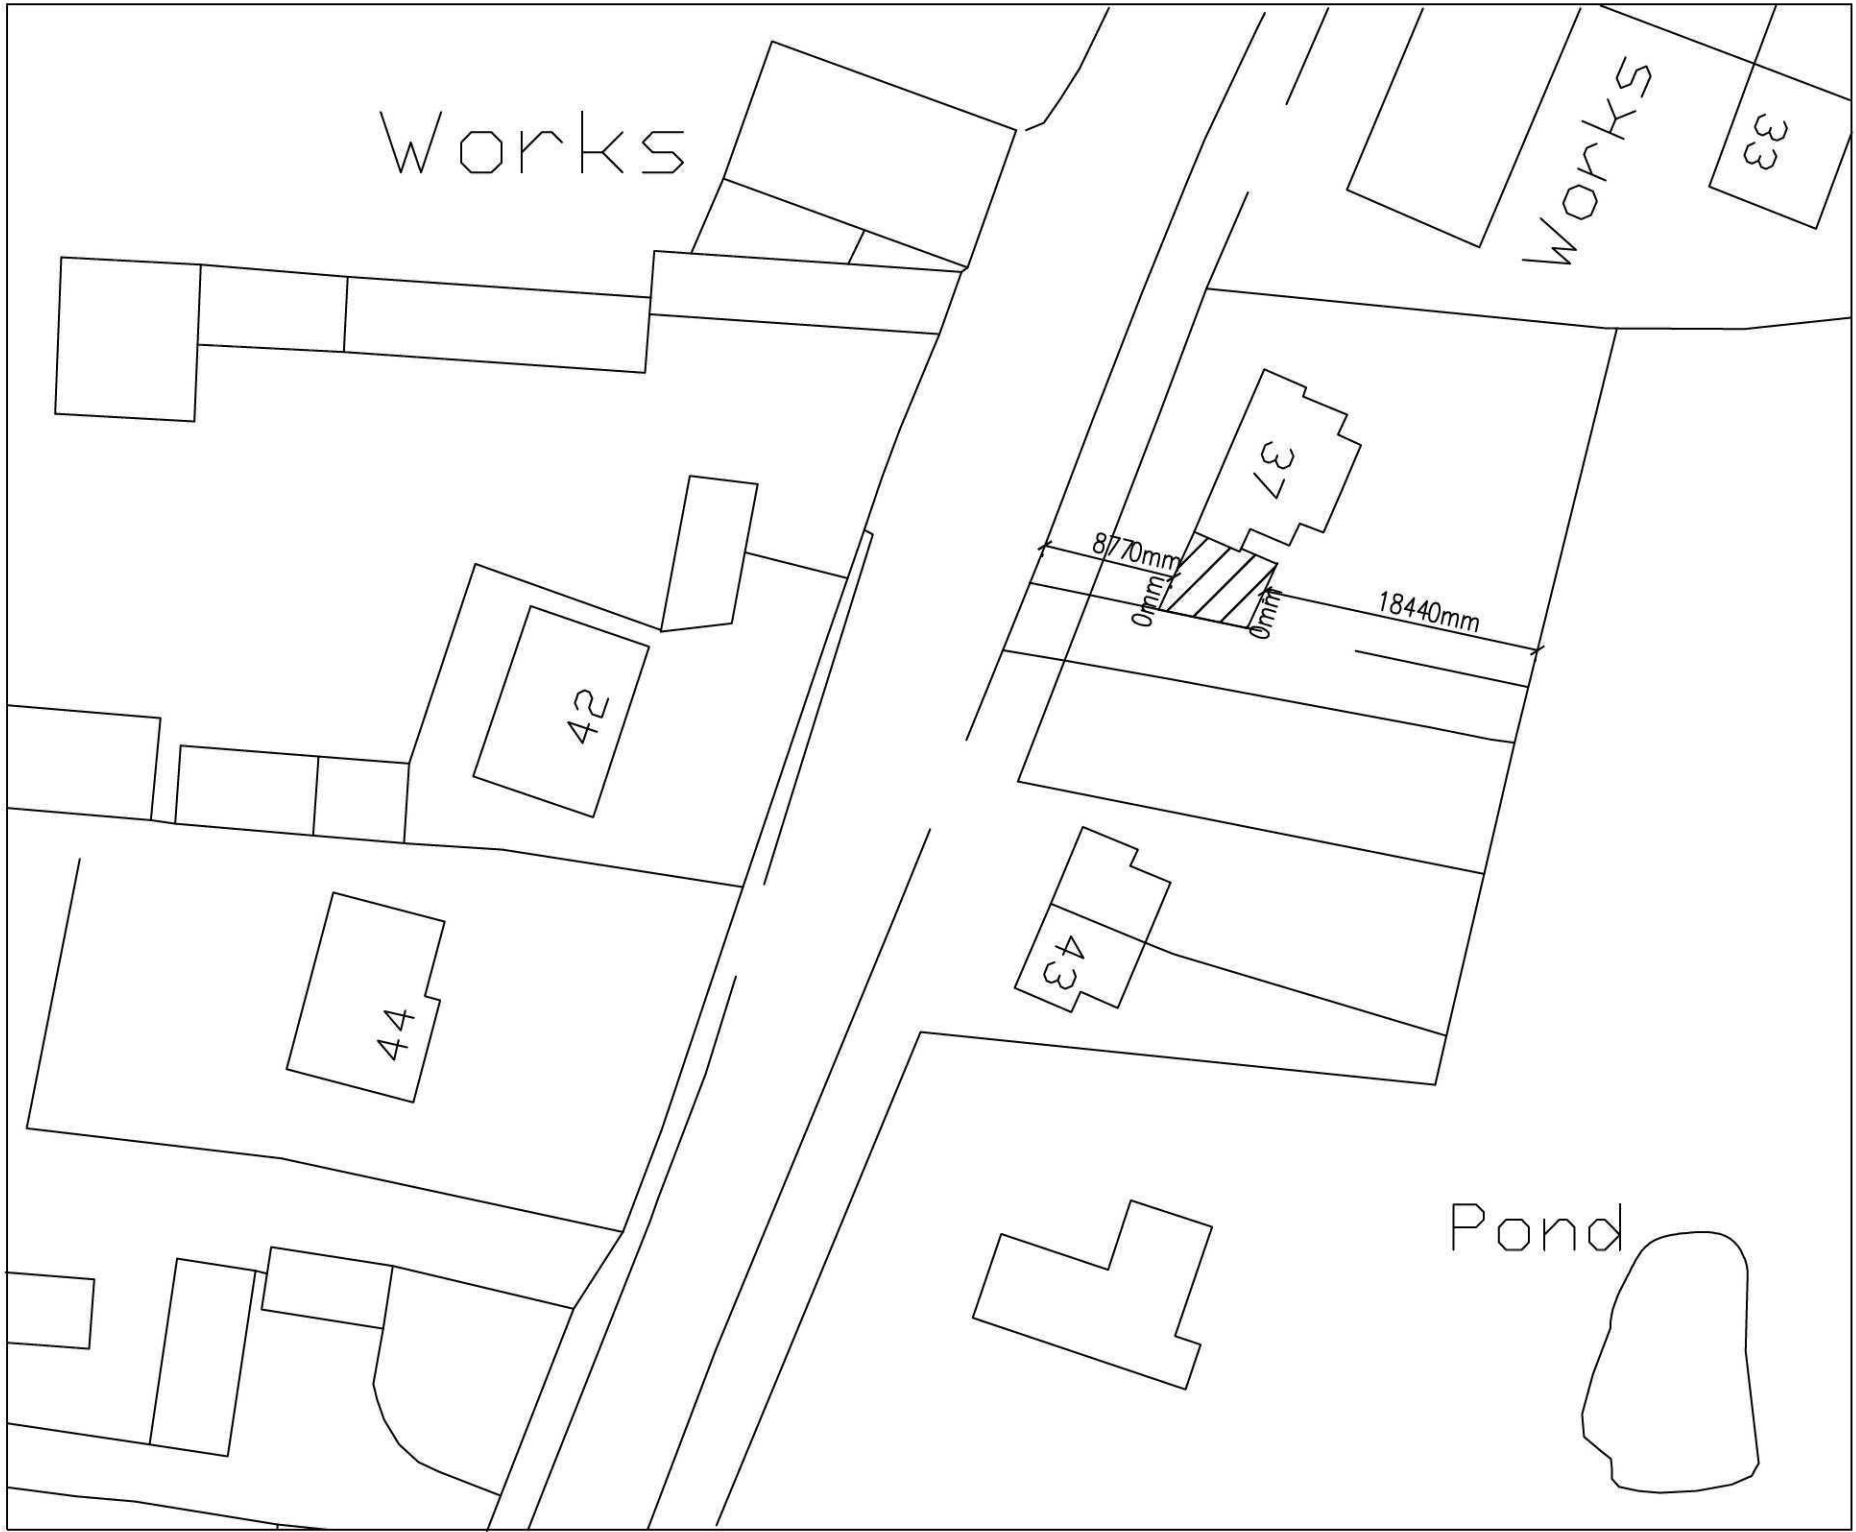

BLOCK PLAN 1:500

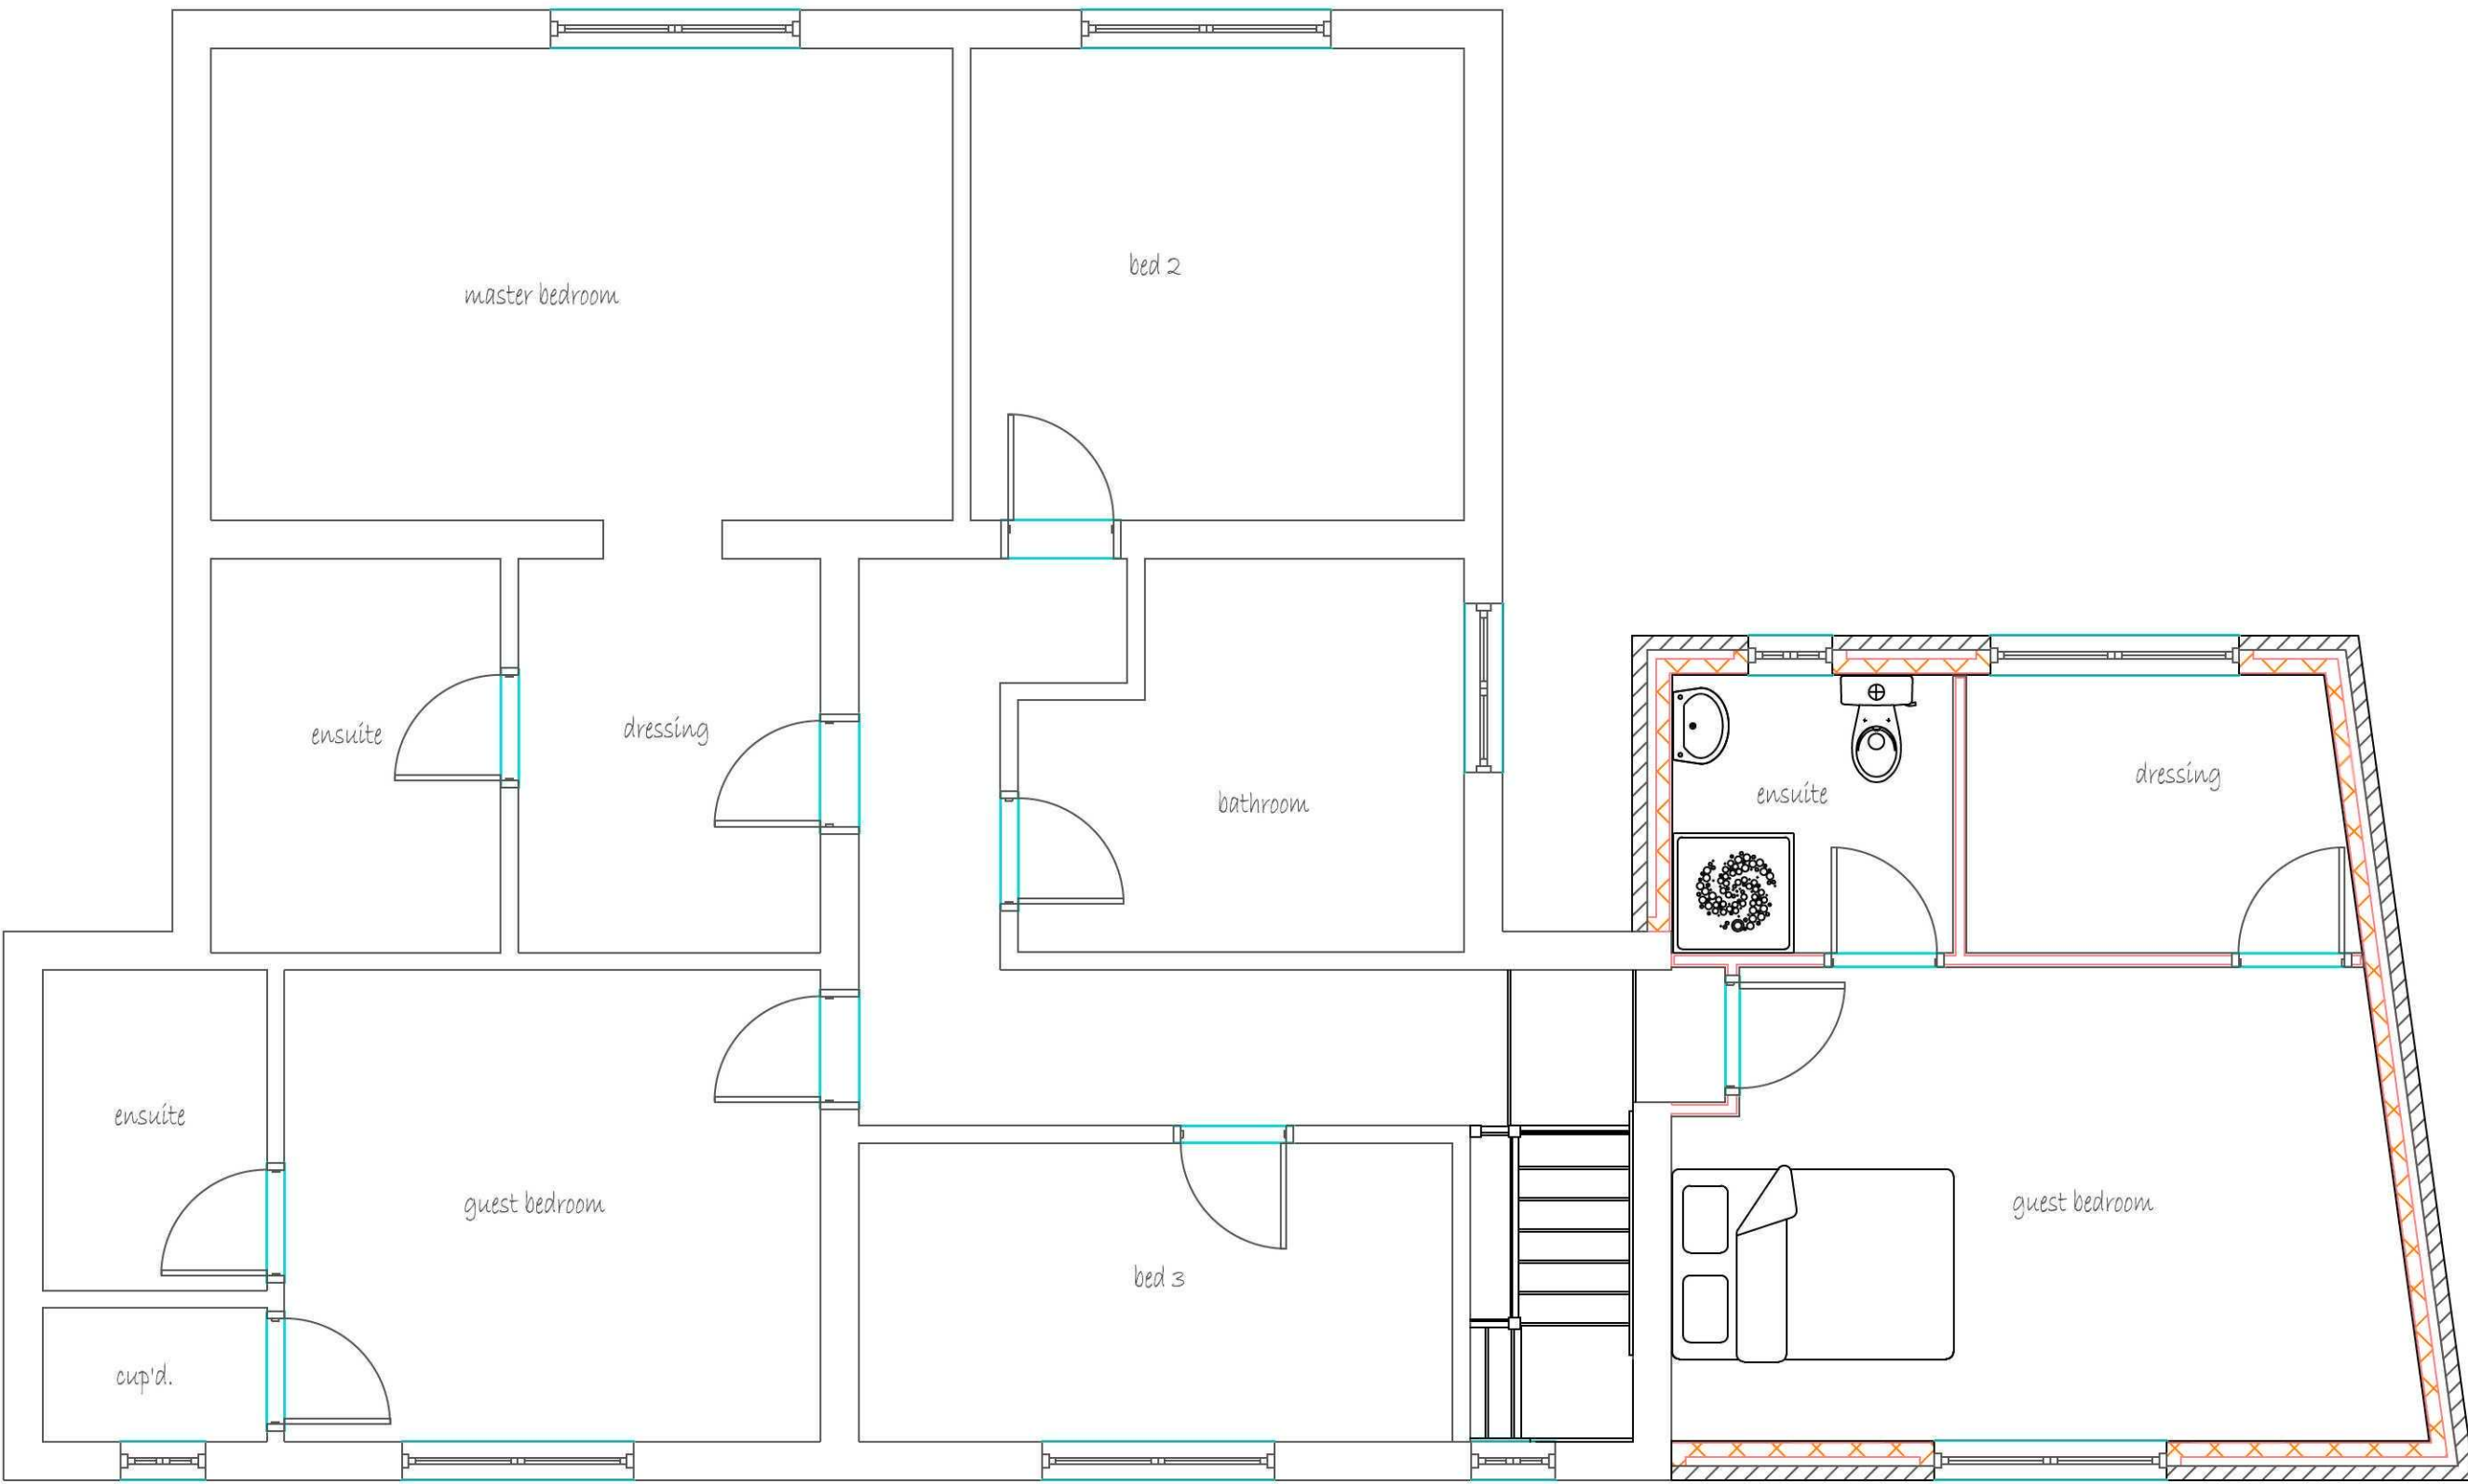

PROPOSED FIRST FLOOR PLAN
