




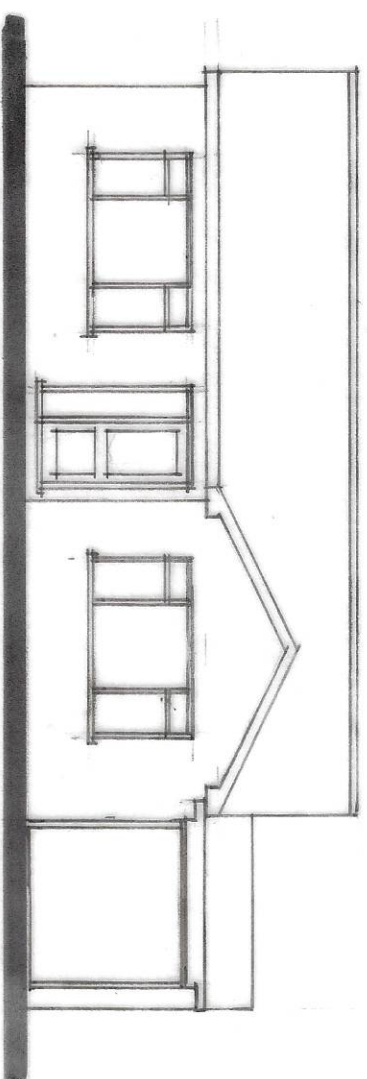


FRONT

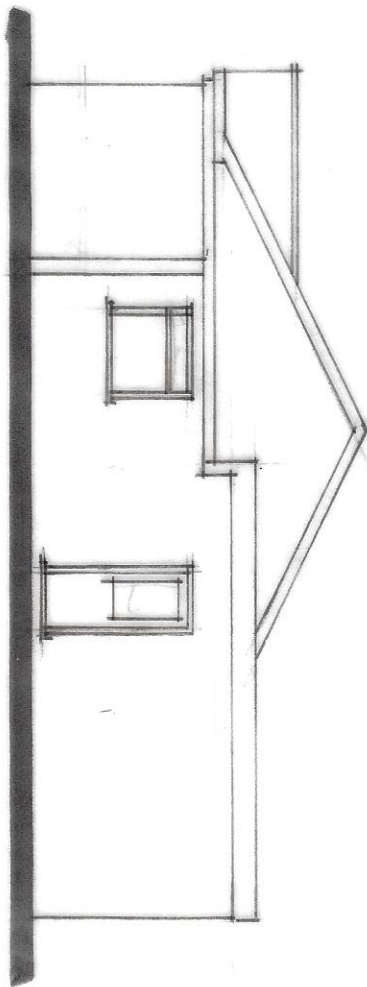


SIDE

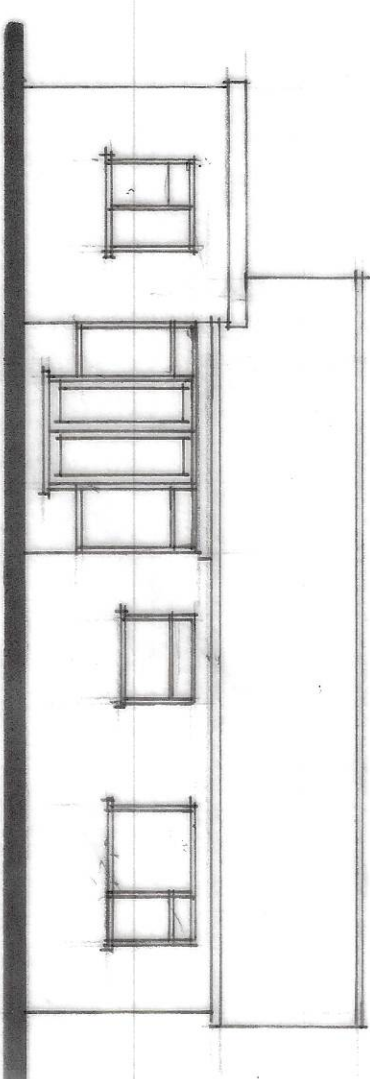

REAR

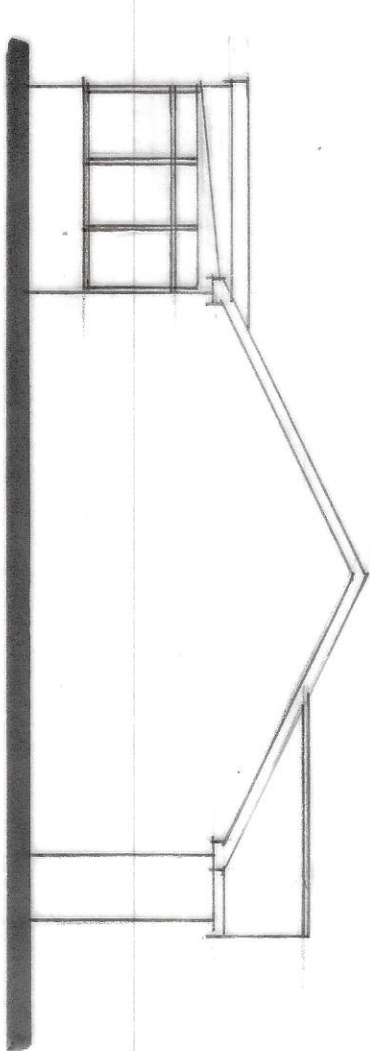

SIDE

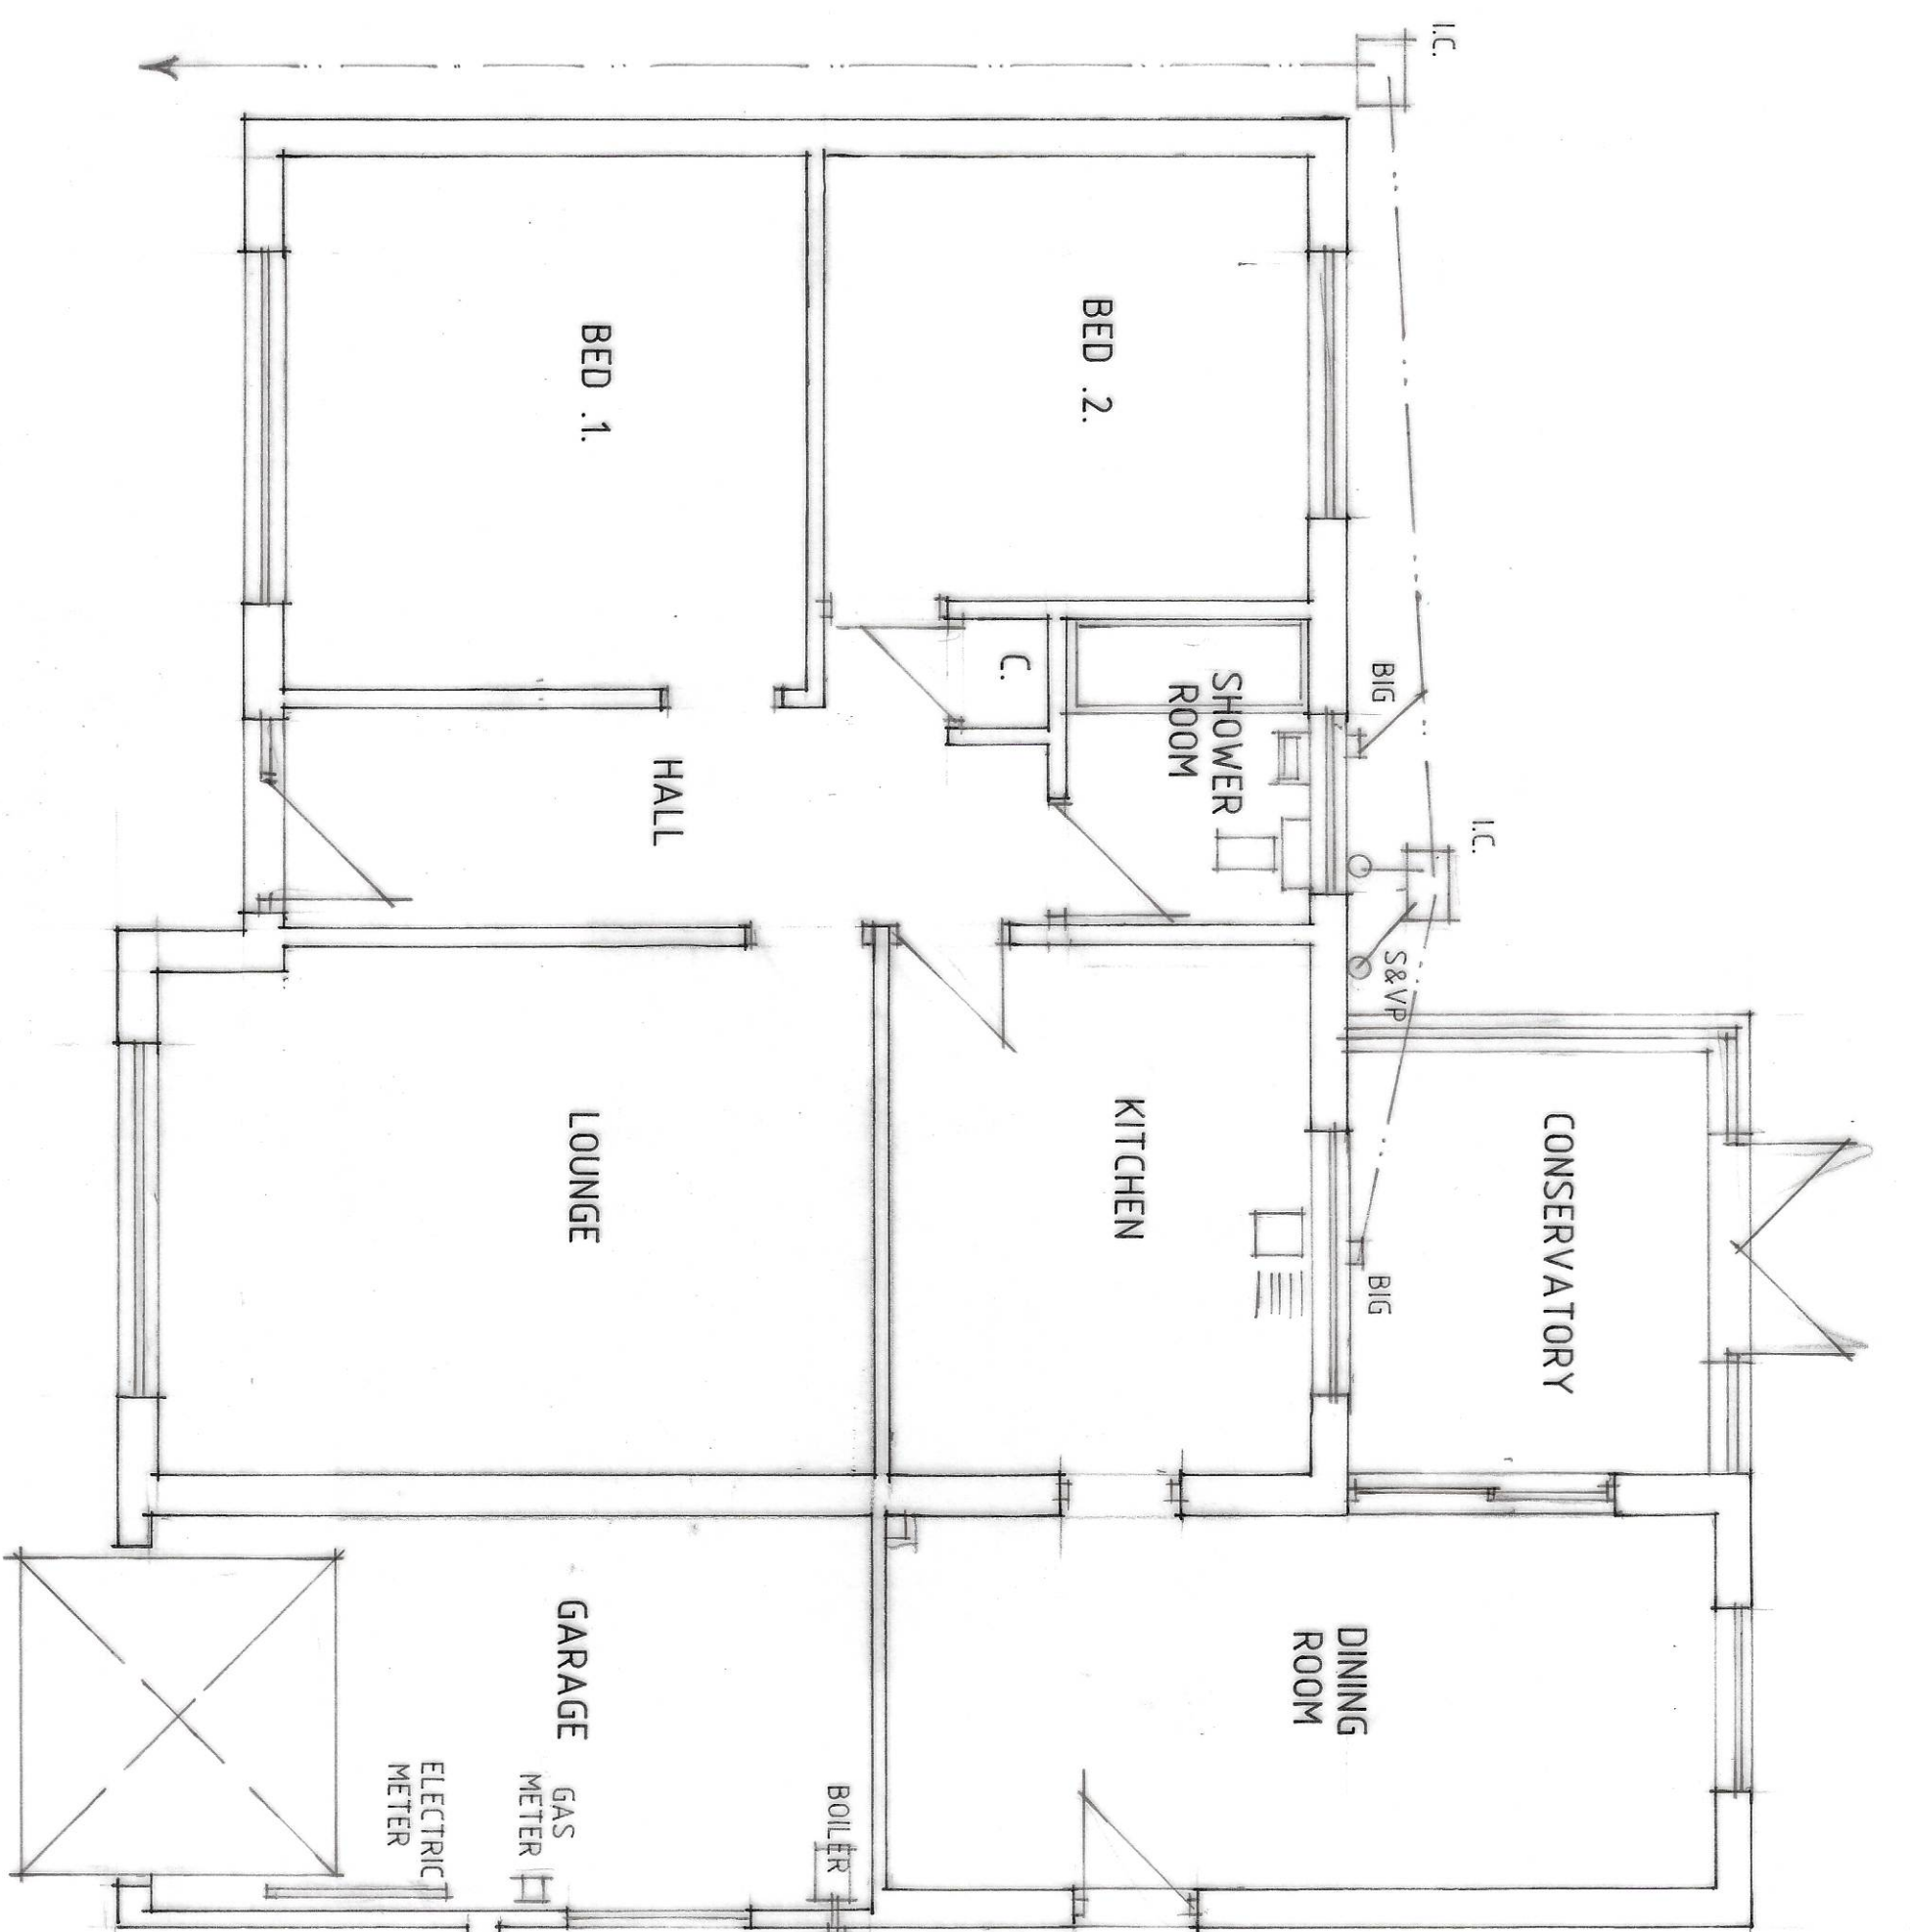

FLOOR PLAN

Status
CONSULTANTS IN ARCHITECTURE & PLANNING

PROPOSED EXTENSION AT
4 COBGATE CLOSE
WHARFLODE FOR

MR. M. WALDOWSKI

PLAN AS EXISTING

1:50 1:100 SD24-006/1
FEB-24 B. GILHAM.

2 Edinburgh Walk, Holmehurst,
Spalding, Lincs. PE12 7AP
Tel: 01506 424343 Fax: 01506 490702