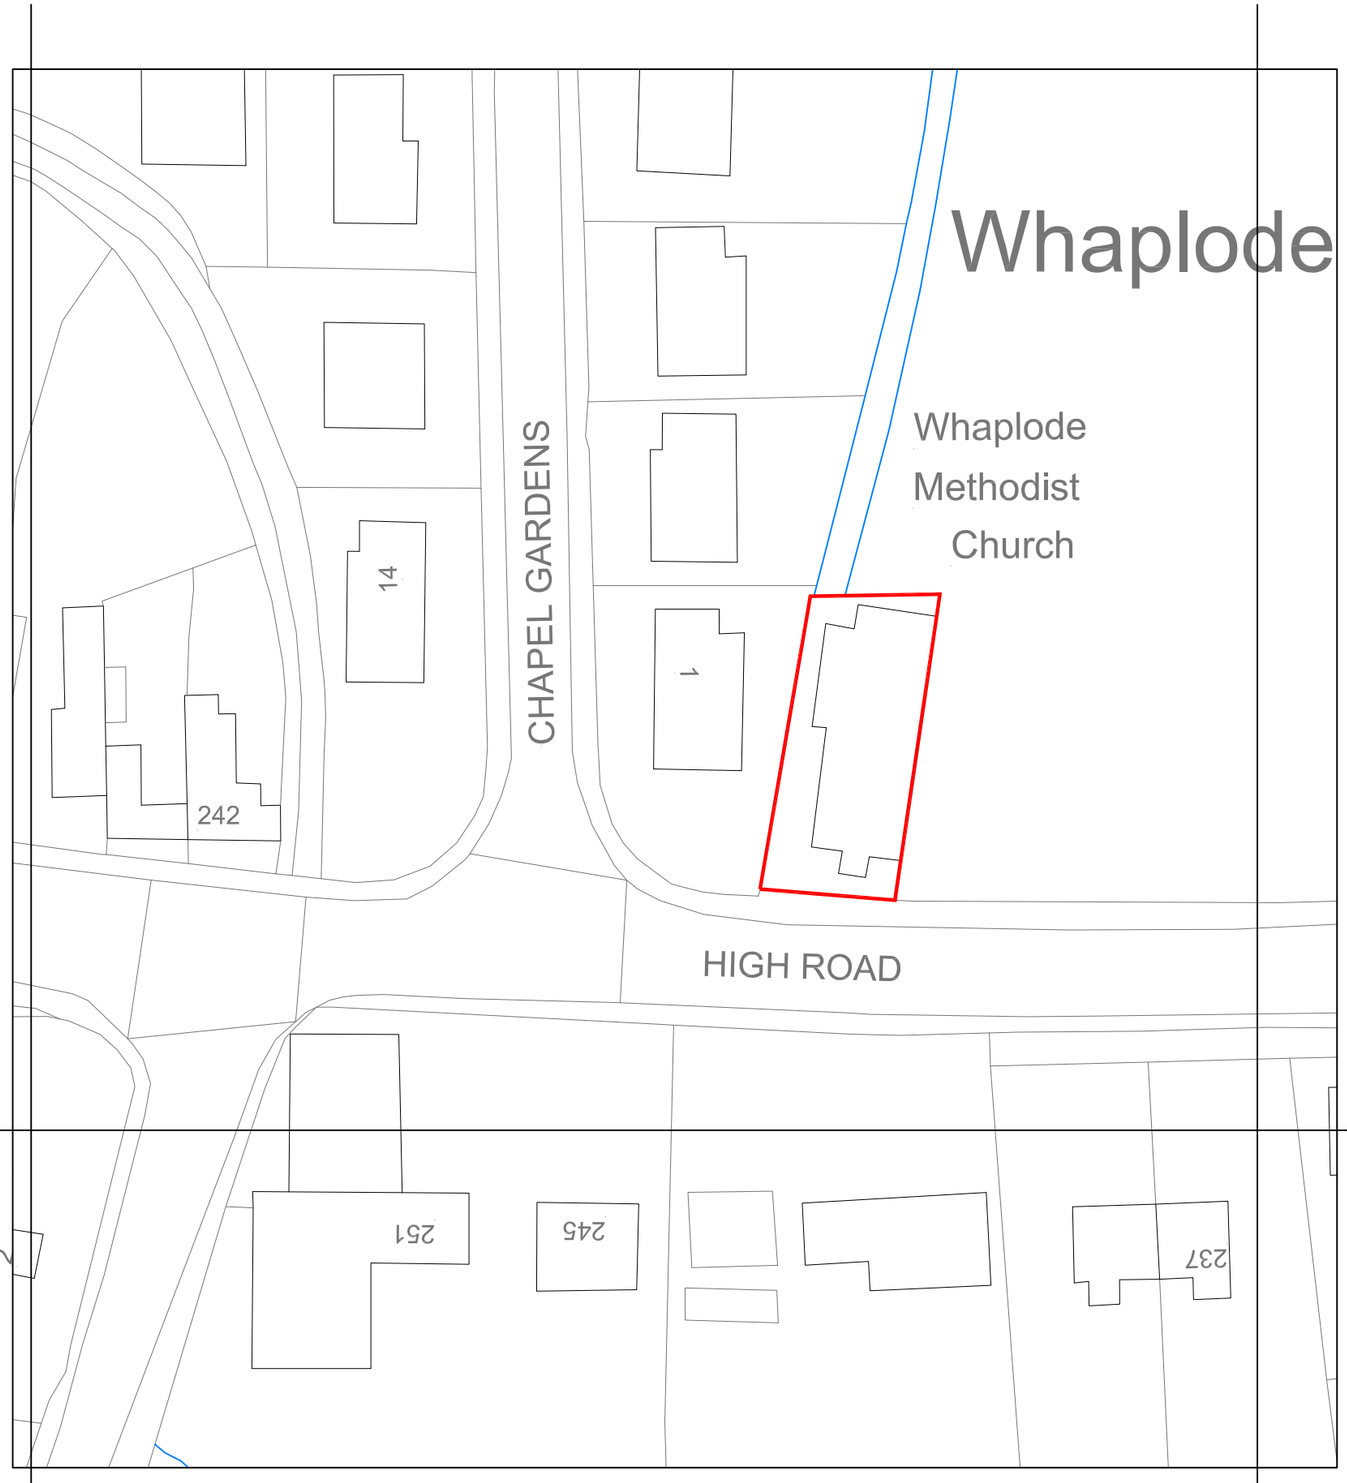


ADDRESS
Whaplode Methodist Church
High Road
Whaplode
PE12 6TJ

DRAWING
Block Plan

SCALE
1:500@A3

DATE
19/06/15

DRAWING NUMBER
001-101