
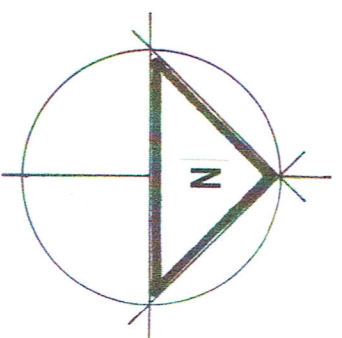


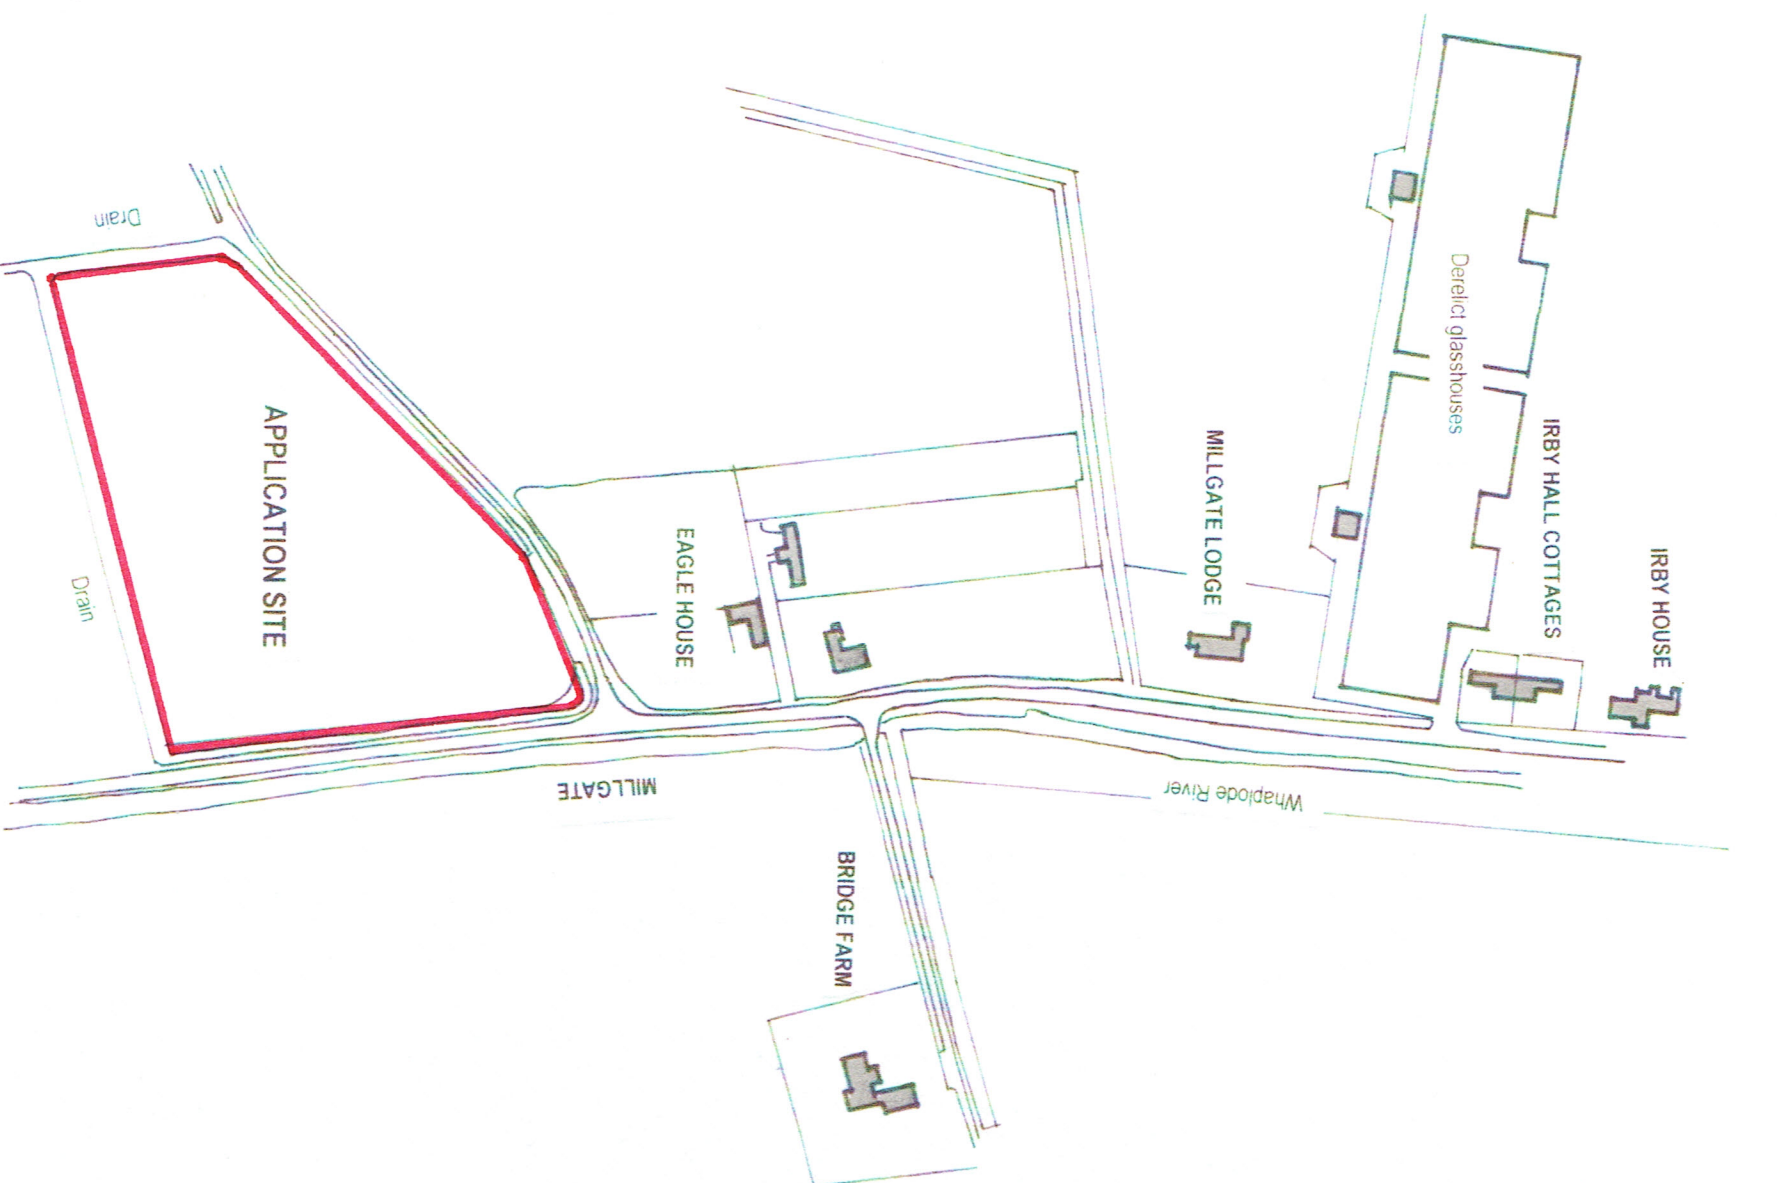

Location Plan 1:2500 scale

Site Layout 1:1250 scale