
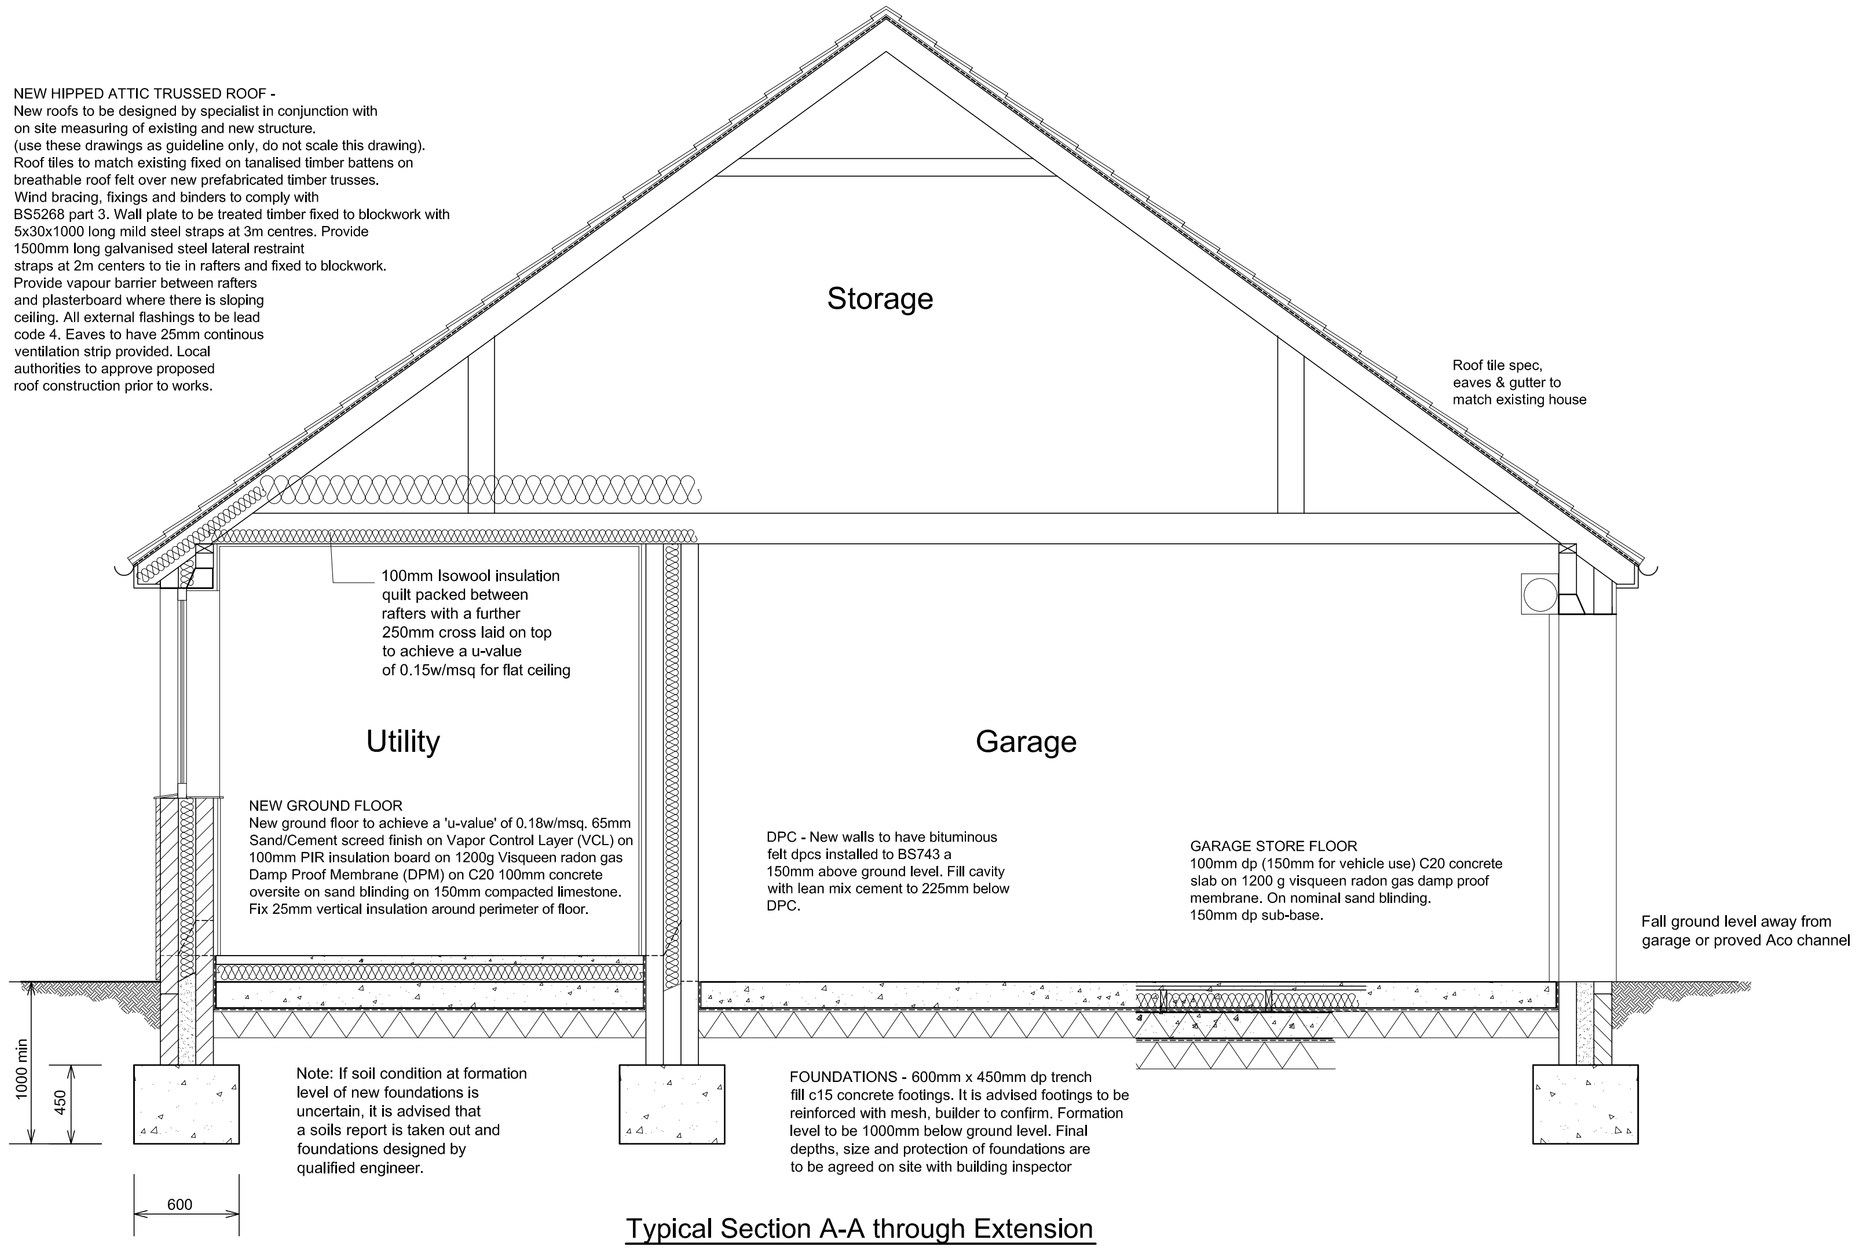


Typical Section A-A through Extension

scale 1:25)

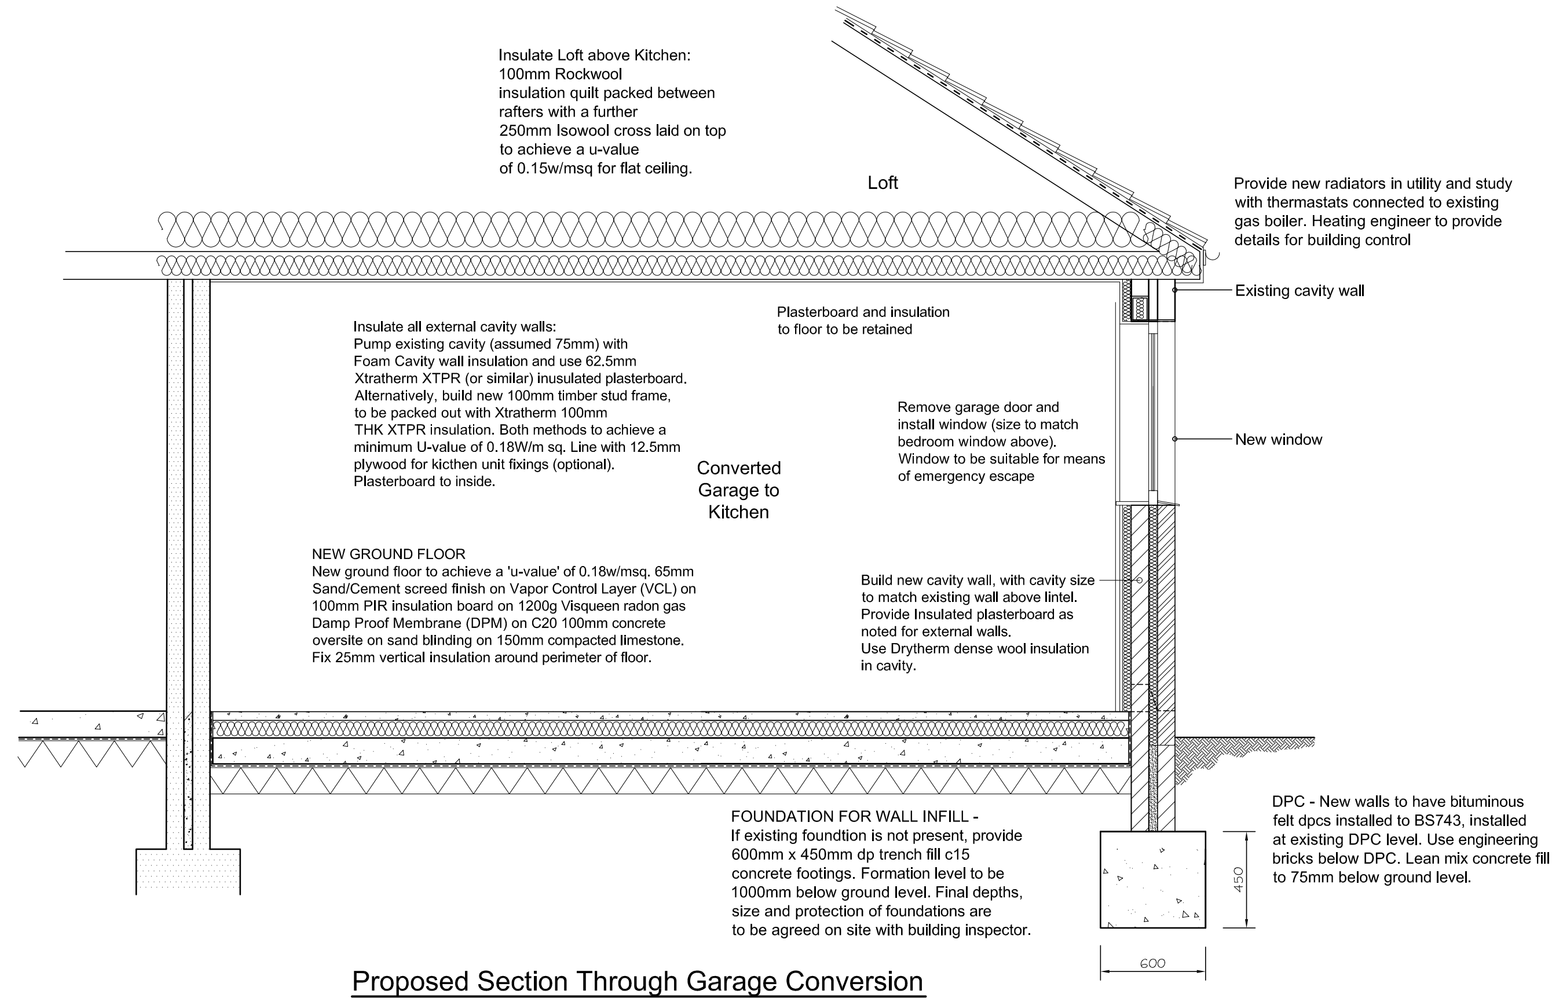

Proposed Section Through Garage Conversion

(SCALE 1:25)

WAYNE ISZATT
ARCHITECTURAL DRAWING SERVICE
Tel: 07972 696872 email: architectslincolnshire@gmail.com

CLIENT:
INGA DULKIENE

PROJECT:
PROPOSED SINGLE STOREY SIDE EXTENSION,
SCOTIA, CRANESGATE NORTH, WHAPLODE
ST CATHERINE, SPALDING, PE12 6SR

DRG TITLE:
PROPOSED SECTIONS

DATE: MAY 23

SCALE: AS STATED AT A1

DRG No.: 23-0502-03

DRAWN BY: WI