
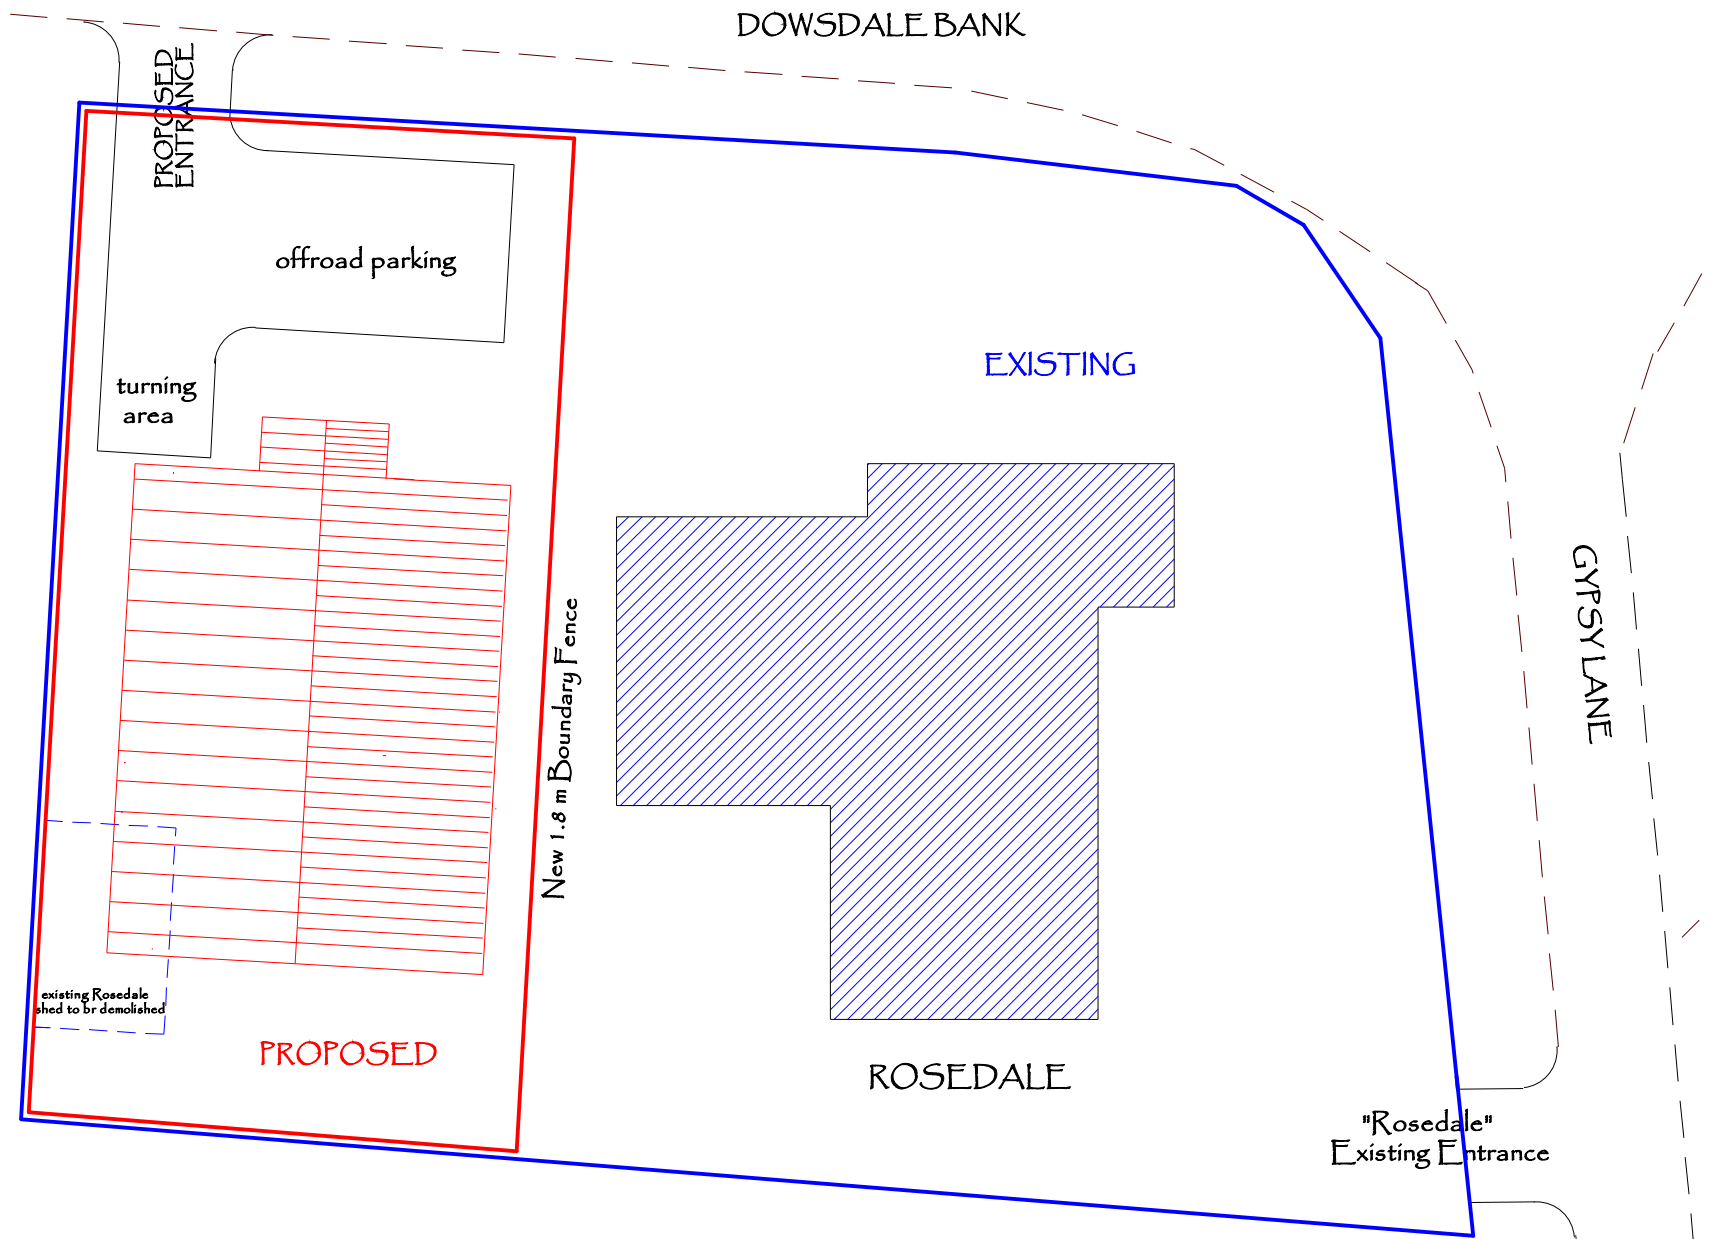


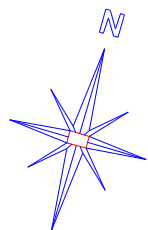

Proposed Bungalow sited within the grounds of
ROSEDALE, DOWSDALE BANK
PE12 0TX

DRAWING 002 BLOCK PLAN Scale 1:200