
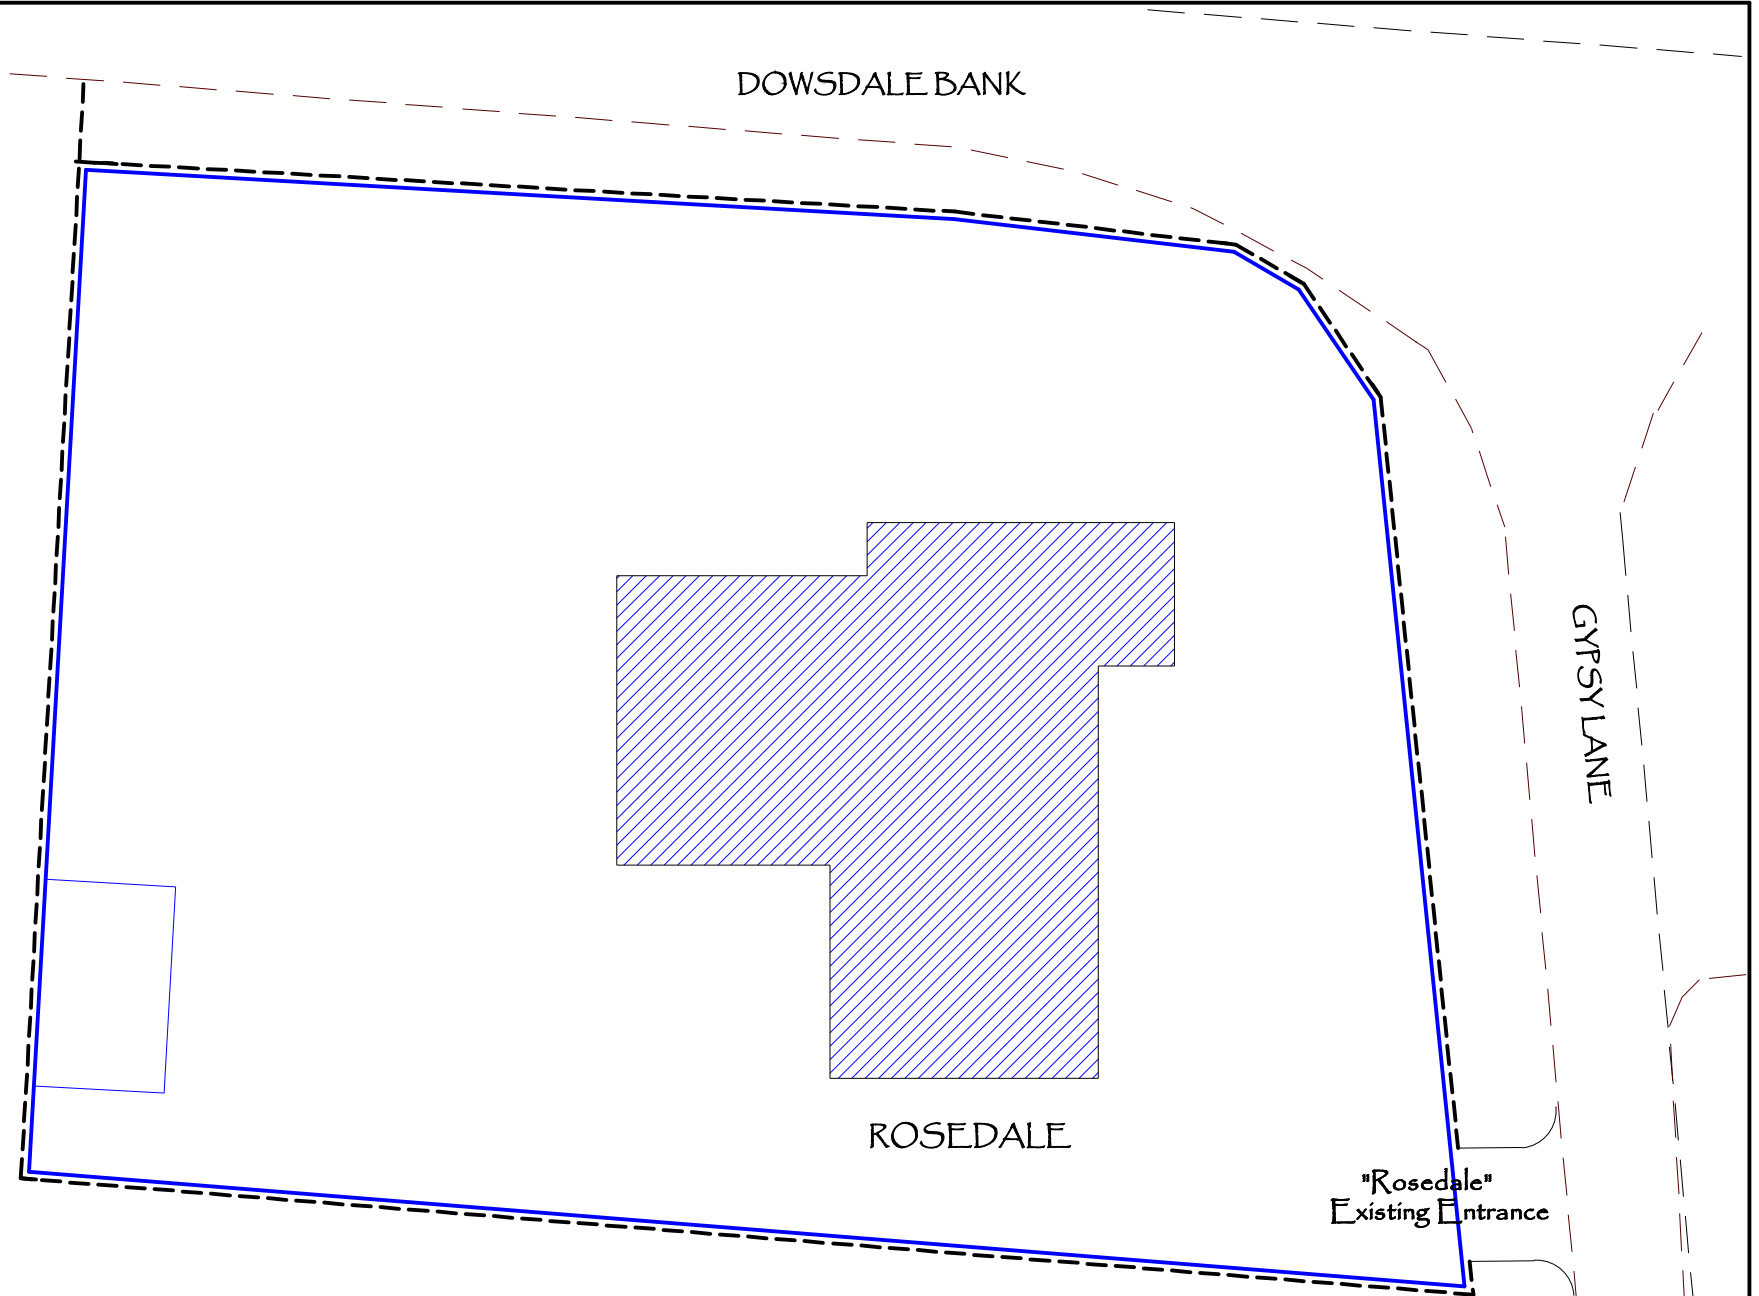


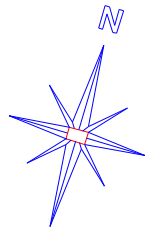

Proposed Bungalow sited within the grounds of
ROSEDALE, DOWSDALE BANK
PE 12 0TX

DRAWING 004 EXISTING BLOCK PLAN Scale 1:200