




SITE PLAN 1:500

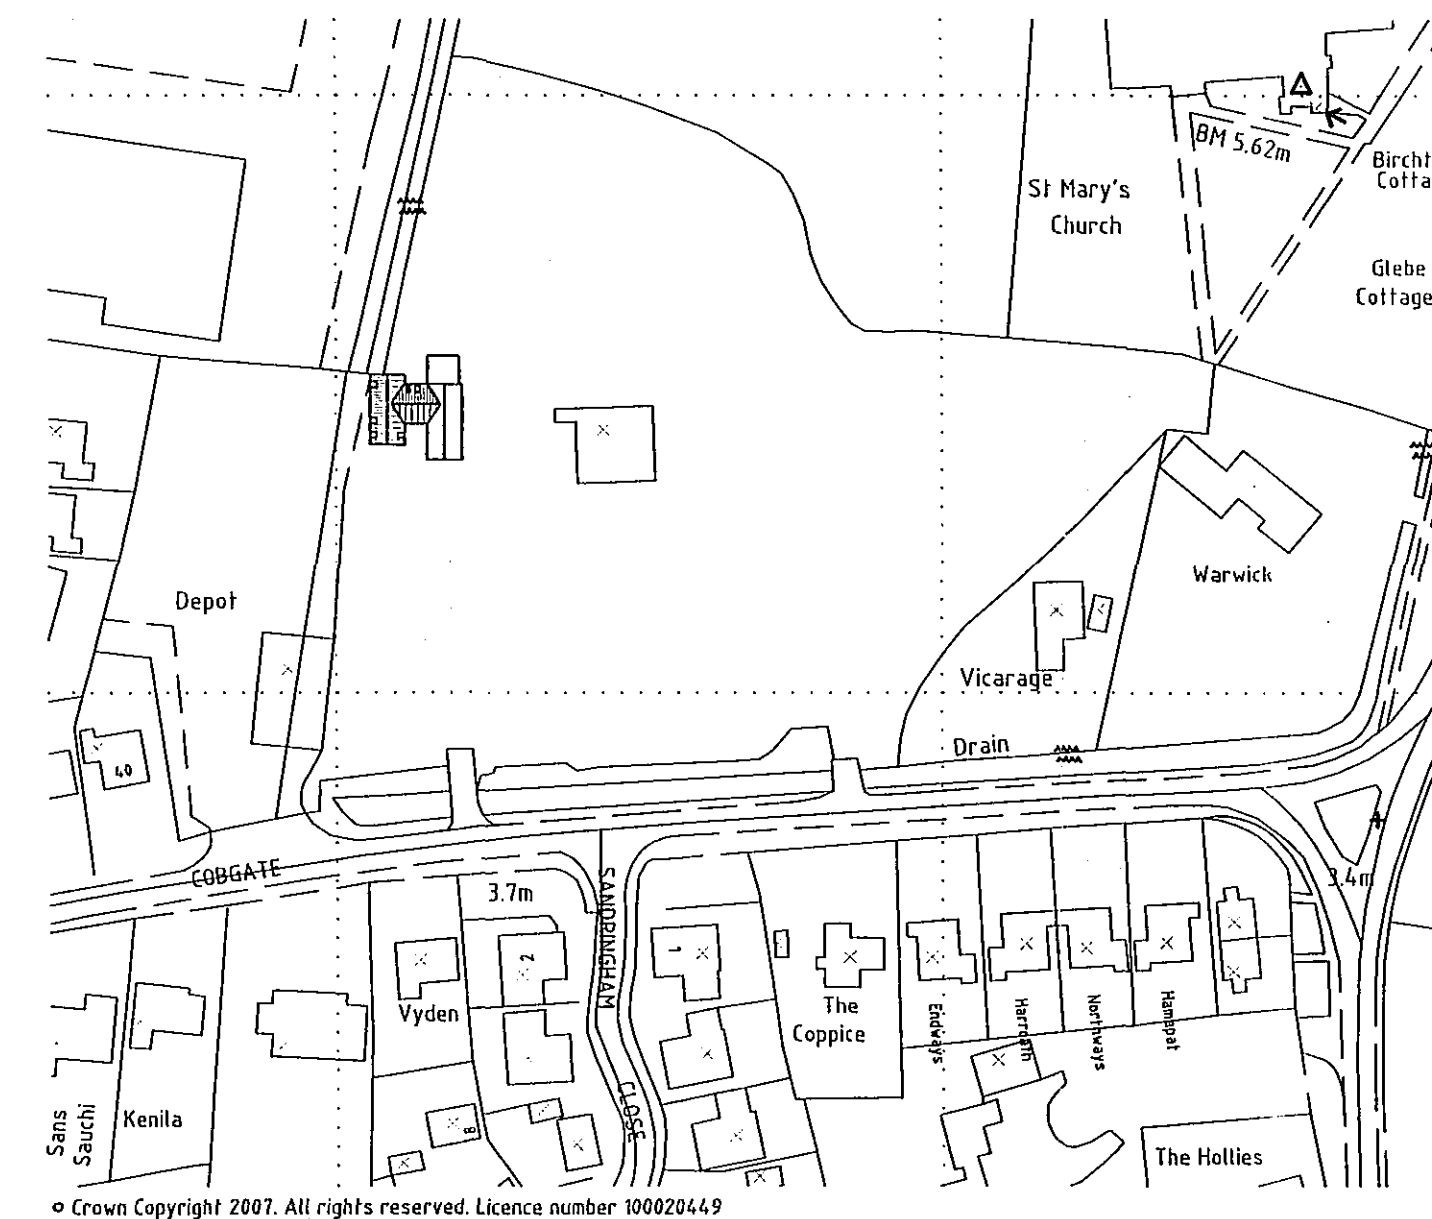

LOCATION PLAN 1:1250

PRELIMINARY
DRAWINGS

ref.	revision	date
A	PARKING AREA ADDED	21/6/07

G. R. MERCHANT LTD.
I. ENG. AMICE FIWO
**ARCHITECTURAL, STRUCTURAL
AND LAND DRAINAGE
CONSULTANTS**
4 Wrights Mews
12A Park Road, Holbeach,
Spalding, Lincs. PE12 7EE
Tel: 01406 490800
Fax: 01406 425744
E-Mail: gr.merchant@btconnect.com

Project
**PROPOSED 2 STOREY EXTENSION
THE OLD VICARAGE
COBGATE
WHARFODE PE12 6TD**

Client
MR R W BELL


Drawing
**PROPOSED SITE PLAN
PROPOSED LOCATION PLAN
PART LAYOUT PLAN**

Job Ref.
1467-06

Date
MARCH 07

Scales
1:500 1:1250

DO NOT SCALE FROM THIS DRAWING
This drawing is copyright and may not be shown, copied, or used for any other purpose other than that for which it is issued. The General Contractor is to check all dimensions on site and report any discrepancies to the Architect. All details shown on this drawing including foundations are based upon typical site conditions related to the area. No responsibility can be accepted for abnormal conditions which may be discovered during construction unless reported to the Architect so that design amendments may be considered. Site and survey are recommended in respect of foundations to establish specific site conditions before foundation work is undertaken. This drawing is issued in the belief that the information contained therein is correct and that it is a true and accurate representation of the site. It is issued for the purpose of obtaining Planning (Building Regulation) approval. This drawing must not be used as a contract document alone. The works will not be supervised or inspected on site by G. R. Merchant or any representative thereof. It is the client or their appointed agents responsibility to ensure workmanship, substitution of materials, adherence to specification, variations to contract etc. All materials to be new unless otherwise stated and all components and materials etc. to be used fitted and finished etc. in accordance with manufacturers instruction and relevant code of practice. Materials shall conform to appropriate British standard specification or other certificate or European code equivalent. The Employer/Client shall ensure that the selected contractor is competent with and adopts all measures necessary to achieve compliance with Health and Safety Regulations for Building sites and Work places. The Employer/Client is advised that should the works need to comply with the Construction Design and Management Regulations an independent Planning Supervisor will be required. The works shall comprise of all that is shown on the drawing and details. Work that may not specifically be shown but may be reasonably known as necessary to carry out the works shall be deemed to be included. It is the plot / land owners responsibility to be aware of the Party Wall etc. Act 1996 when building in close proximity to adjoining neighbours boundaries.

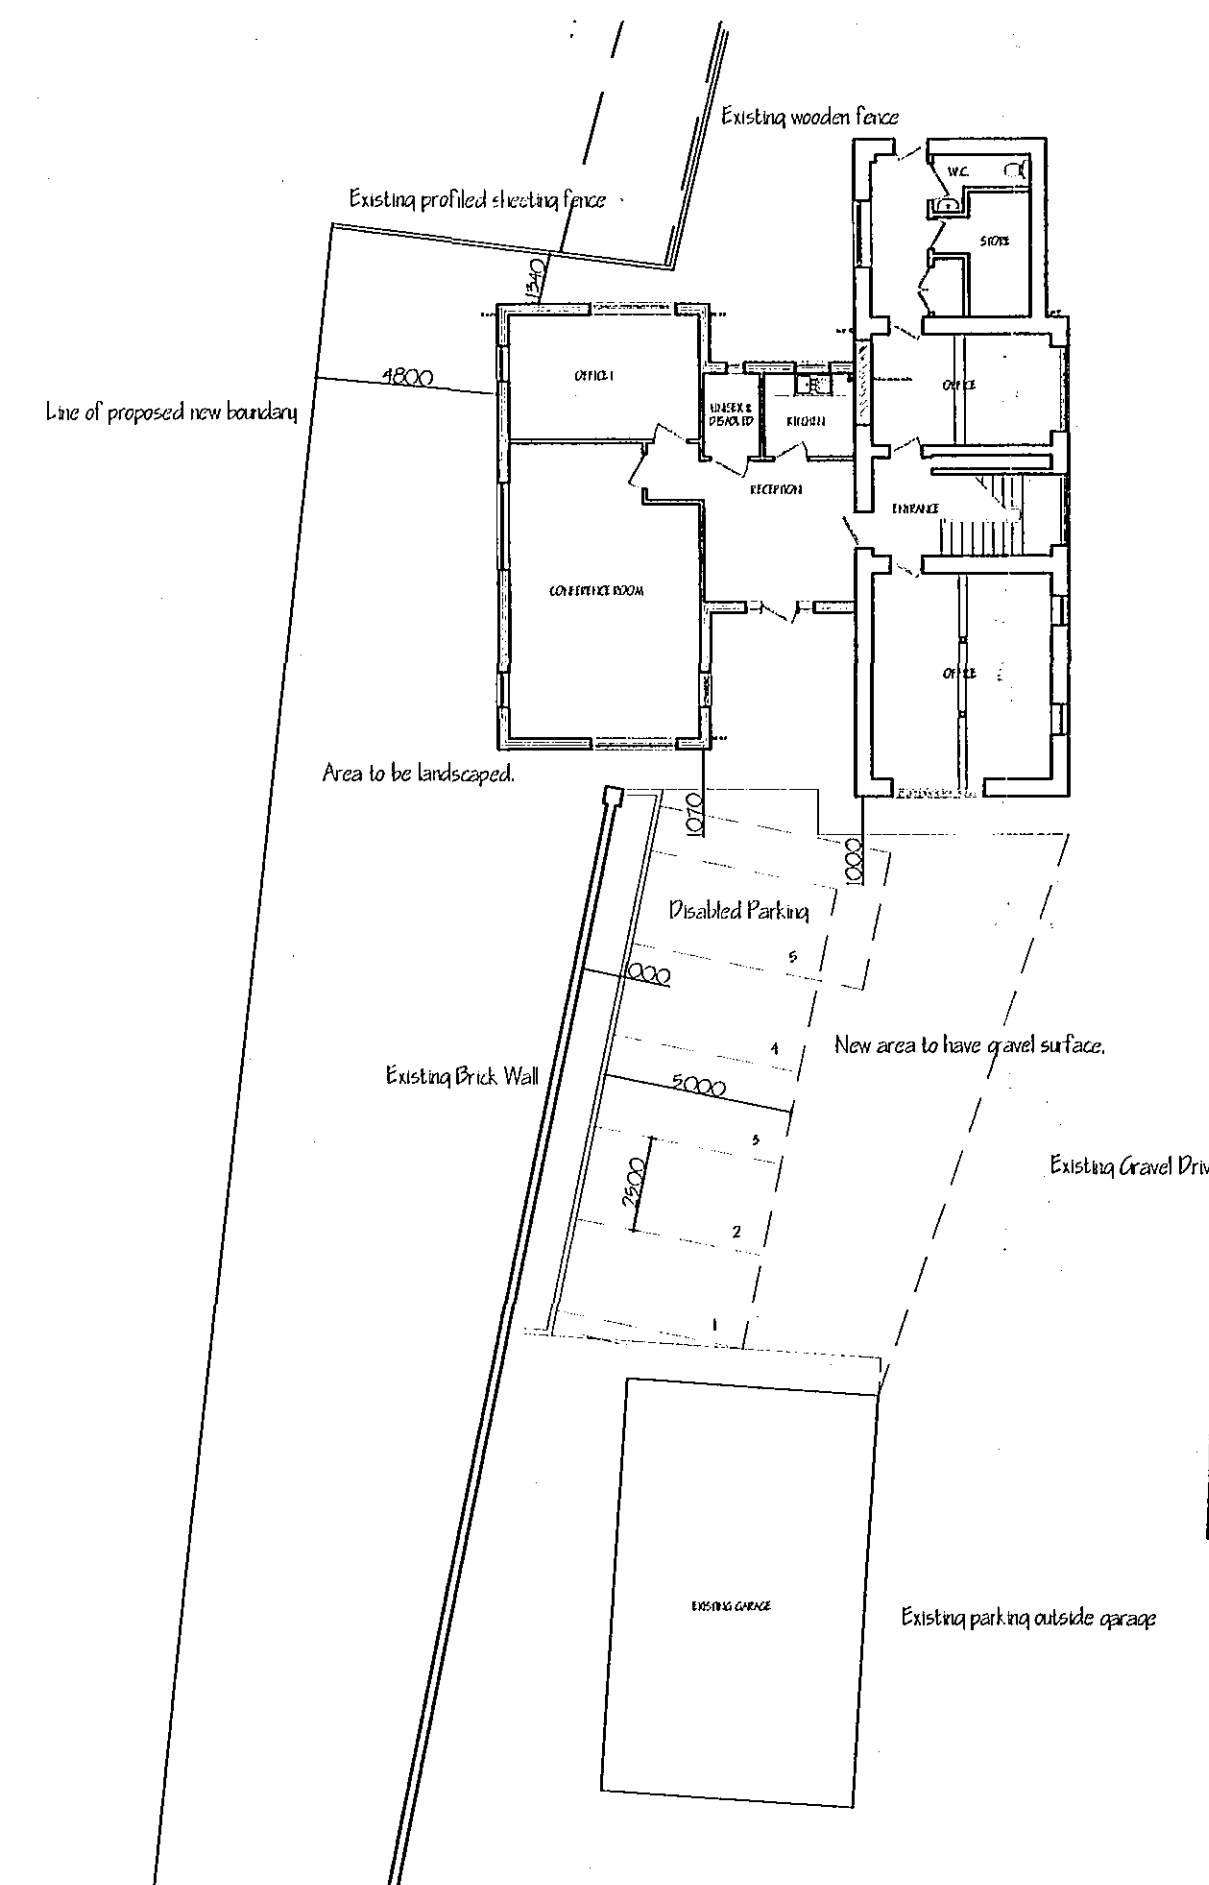

**SHDC
PLANNING & DEVELOPMENT**
26 JUN 2007
Ref. 0590/07

PARKING LAYOUT PLAN 1:200

AMENDED PLAN
Ref. A1