




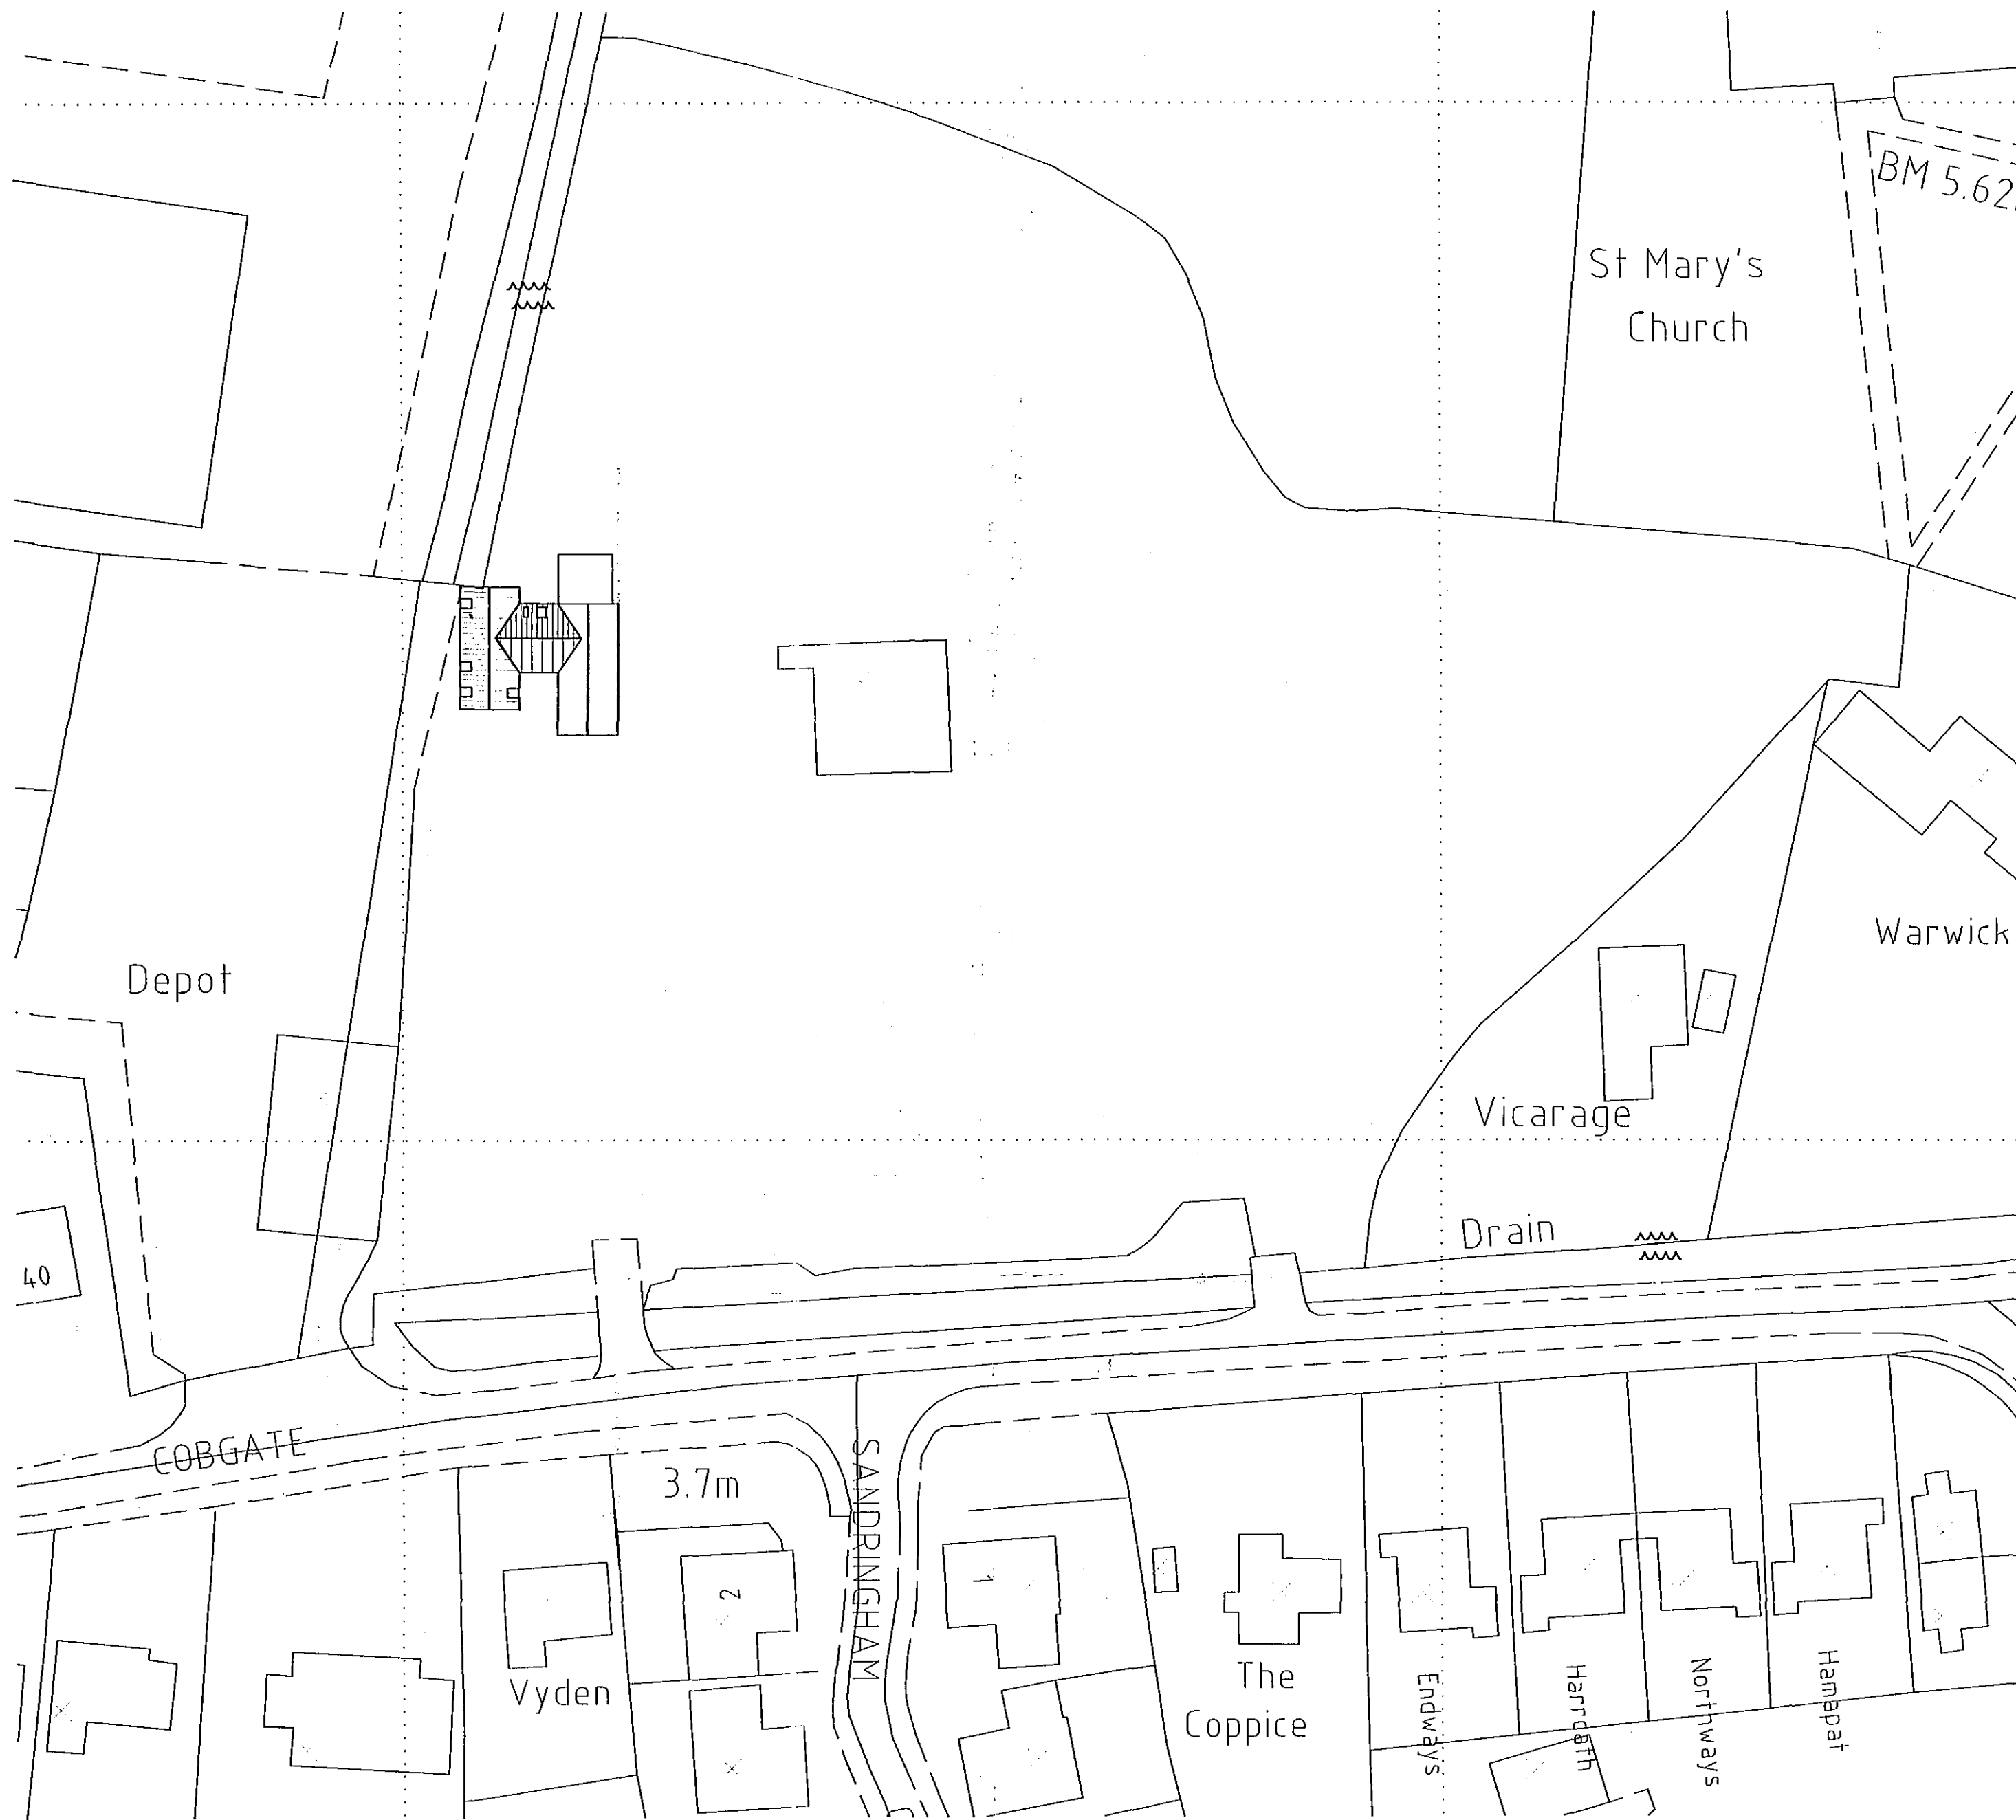

SITE PLAN 1:500

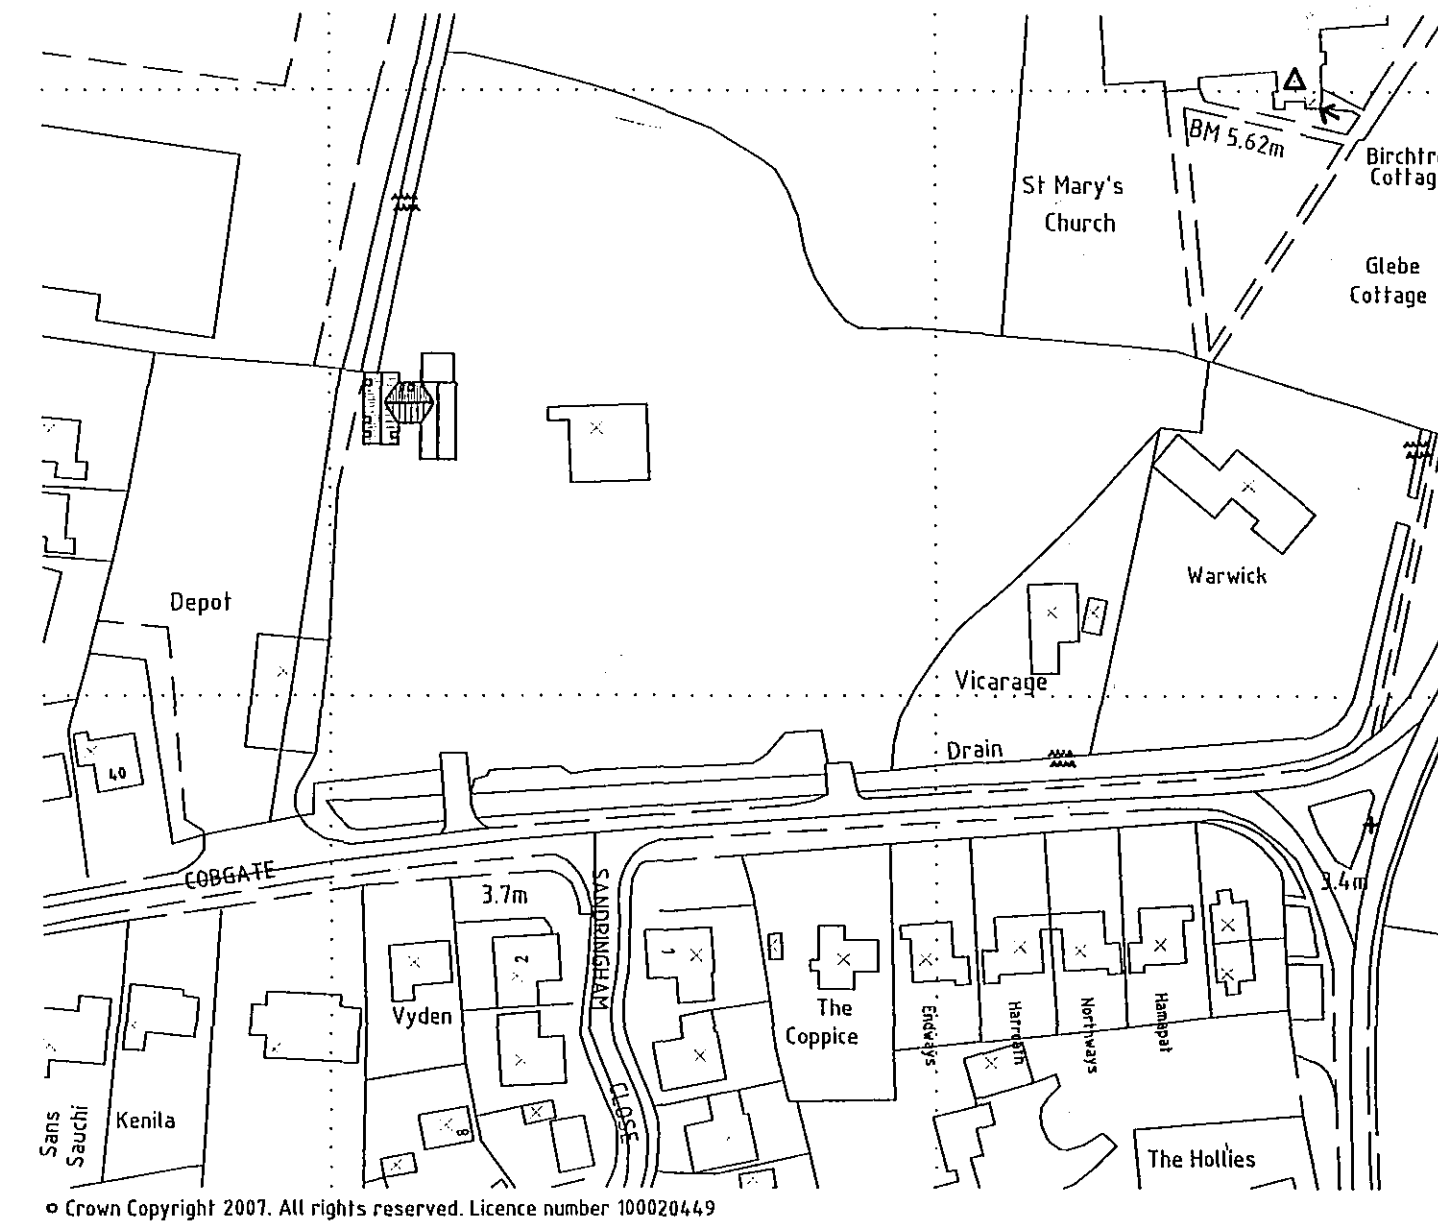

LOCATION PLAN 1:1250

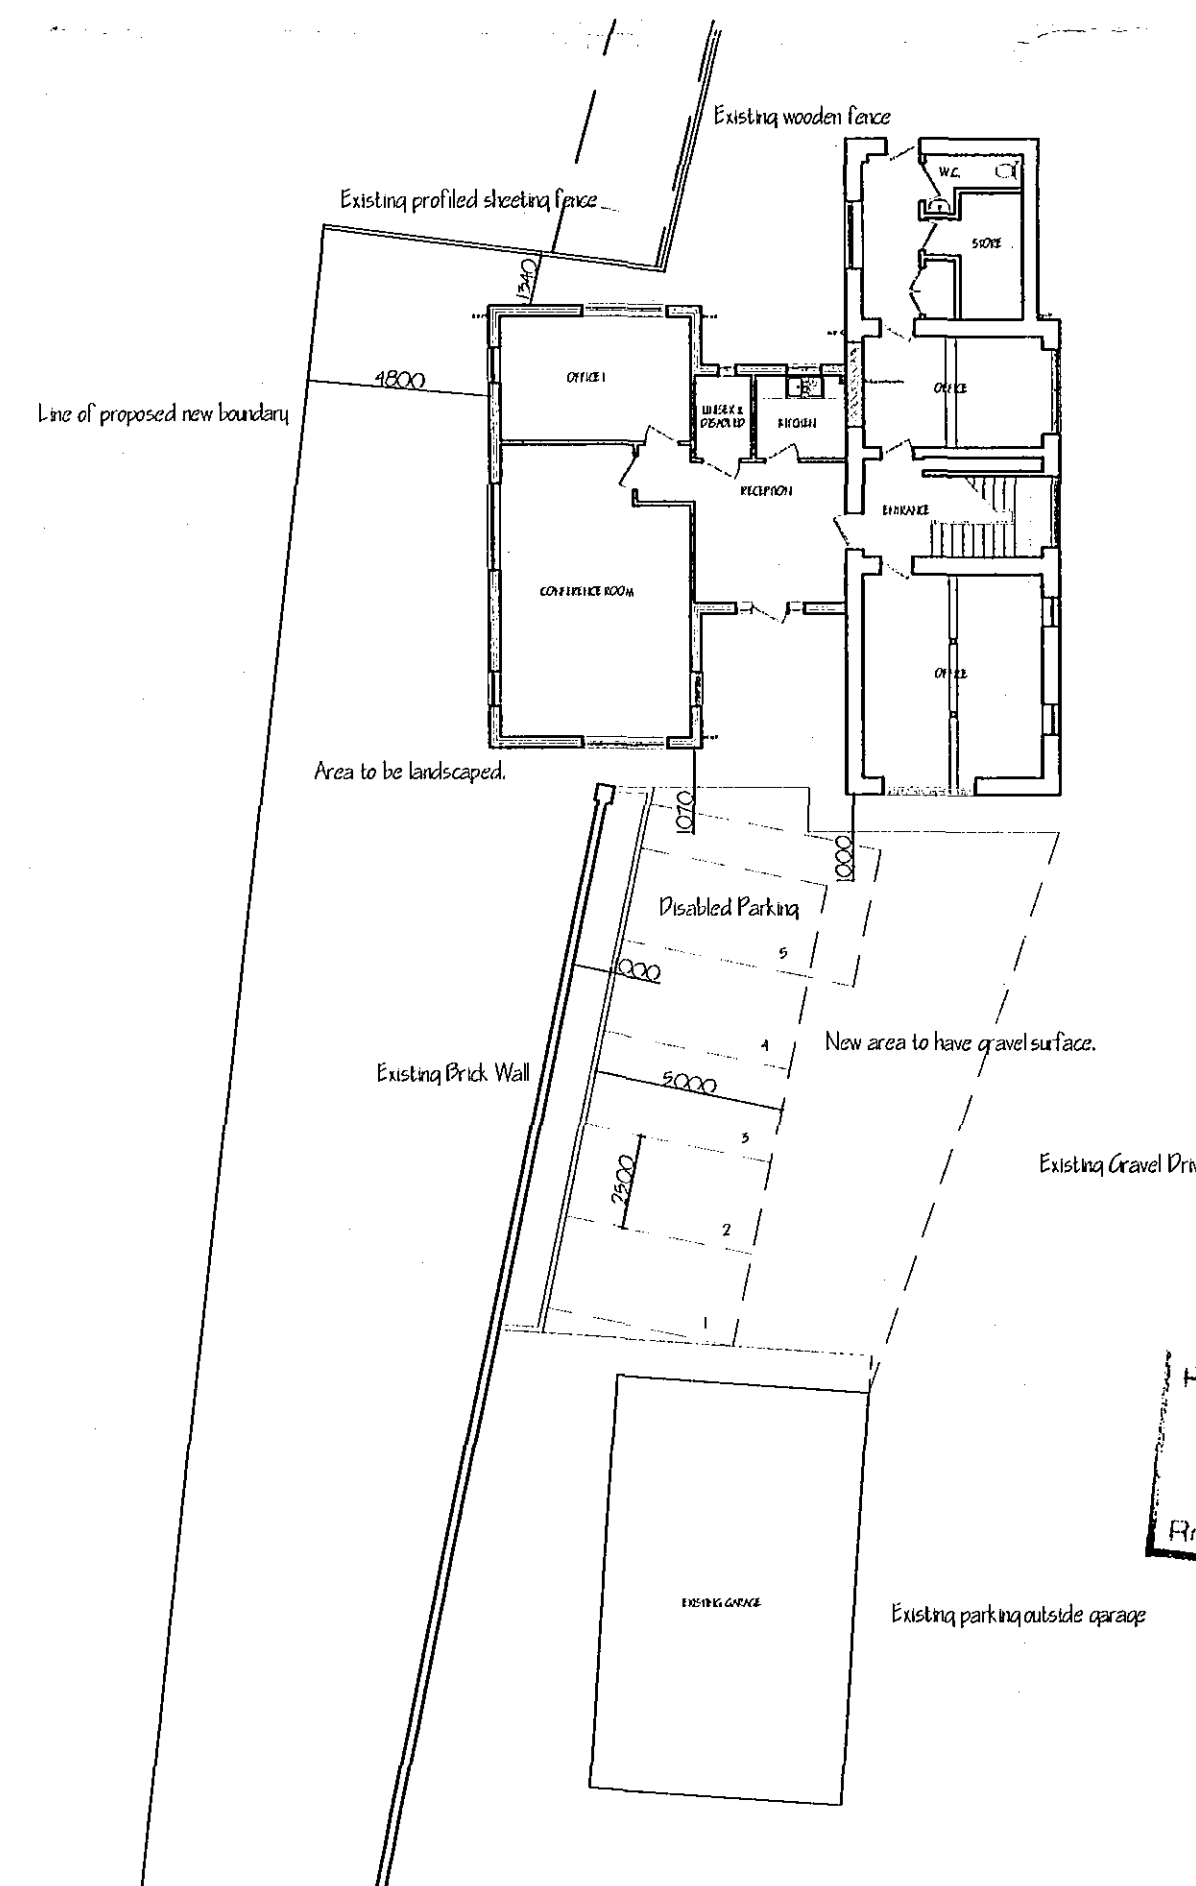

DETERMINED PLAN

SHDC PLANNING & DEVELOPMENT
26 JUN 2007
Ref: 0590/07

AMENDED PLAN
Ref. A1

PRELIMINARY DRAWINGS

ref.	revision	date
A	PARKING AREA ADDED	21/6/07

G. R. MERCHANT LTD.
IENG AMICE FWO
ARCHITECTURAL, STRUCTURAL AND LAND DRAINAGE CONSULTANTS
4 Wrights Mews
12A Park Road, Holbeach,
Spalding, Lincs. PE12 7EE
Tel: 01406 490800
Fax: 01406 425744
E-Mail: gr.merchant@btconnect.com

Project
PROPOSED 2 STOREY EXTENSION
THE OLD VICARAGE
COBGATE
WHARFLODE PE12 6TD

Client
MR R W BELL

Drawing
PROPOSED SITE PLAN
PROPOSED LOCATION PLAN
PART LAYOUT PLAN

Job Ref.
1467-06

Date
MARCH 07

Scalcs
1:500 1:1250

DO NOT SCALE FROM THIS DRAWING
This drawing is copyright and may not be altered, copied, photographed or used for any other purpose other than that for which it is issued. The General Contractor is to check all dimensions on site and report any discrepancies to the Architect. All details shown on this drawing including foundations are based upon typical site conditions related to the area. No responsibility can be accepted for abnormal conditions which may be observed during construction unless reported to the Architect as such. Design amendments may be considered. Site soil surveys are recommended in respect of foundations to establish specific site conditions before foundation work is undertaken. This drawing is issued in the absence of information considered and does not purport to contain a full specification of the works. It is issued for the purpose of obtaining Planning Regulation approval. This drawing must not be used as a general construction document. The works will not be approved for inspection on site by G.R. Merchant or any representative thereof. It is the client or their appointed agent's responsibility to ensure that the works are carried out in accordance with the specification, materials to be used, and methods to be used unless otherwise stated and all components and materials etc. to be used must be installed etc. in accordance with the manufacturer's instructions and relevant codes of practice. Materials shall conform to appropriate British standard specification or ENA certificate or European code equivalent. The Employer/Client shall ensure that the selected contractor is competent with and adopts all measures necessary to achieve compliance with Health and Safety legislation for Building and Work Issues. The Employer/Client is advised that should the need to comply with the Construction Design and Management Regulations an Independent Planning Supervisor will be required. This work and complete set of drawings is the property of G.R. Merchant and all work that may not specifically be shown but may be reasonably inferred as necessary to carry out the works shall be deemed to be included. It is the job of the contractor's responsibility to be aware of Party Wall Act 1999 when building in close proximity to adjoining neighbours boundaries.