



ISO 175
U-value: 0,11 W/m²K

Scale 1:10 @ A4

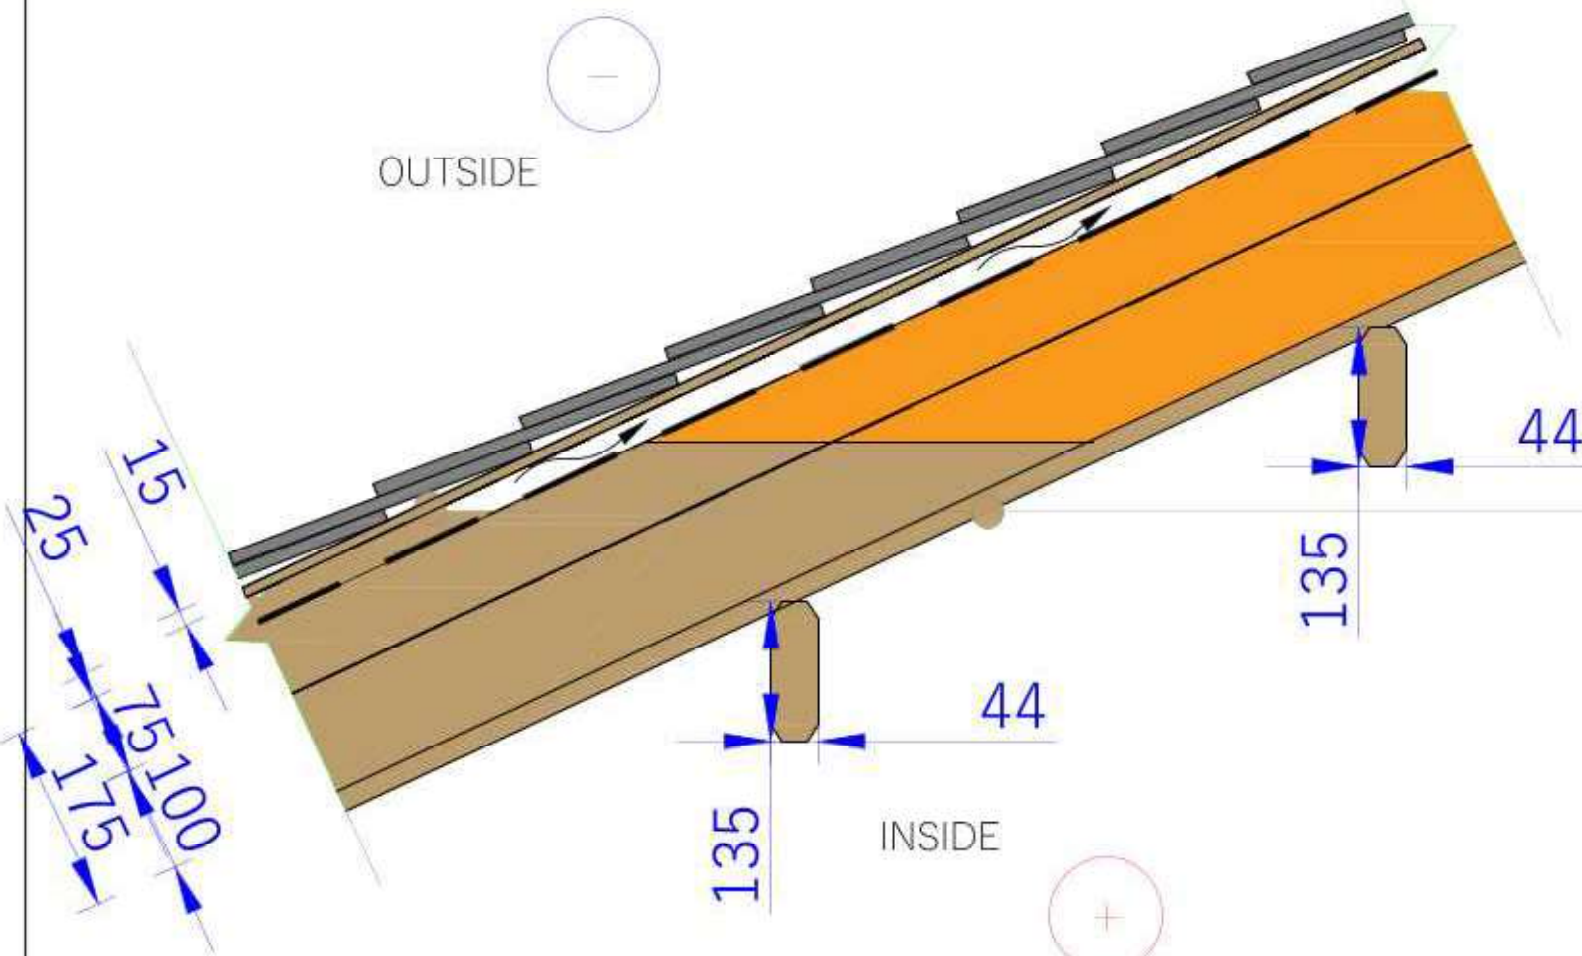

- BITUMEN SHINGLES,
- OSB 15MM,
- BUILT , UP ROOFING 50X25MM,
- VENTILATED CAVITY BETWEEN JOISTS 25MM, (Optional) Not Supplied with the product.
- BREATHER MEMBRANE,
- BUILT , UP ROOFING 50X75MM,
- ISOLATION, $\Lambda = 0.022W/(M/K)$, 75MM,
- BUILT , UP ROOFING 50X100MM,
- ISOLATION, $\Lambda = 0.022W/(M/K)$, 100MM,
- TONGUE AND GROOVE ROOFBOARDS 20MM,
- ROOF RAFTERS 44X135MM,.

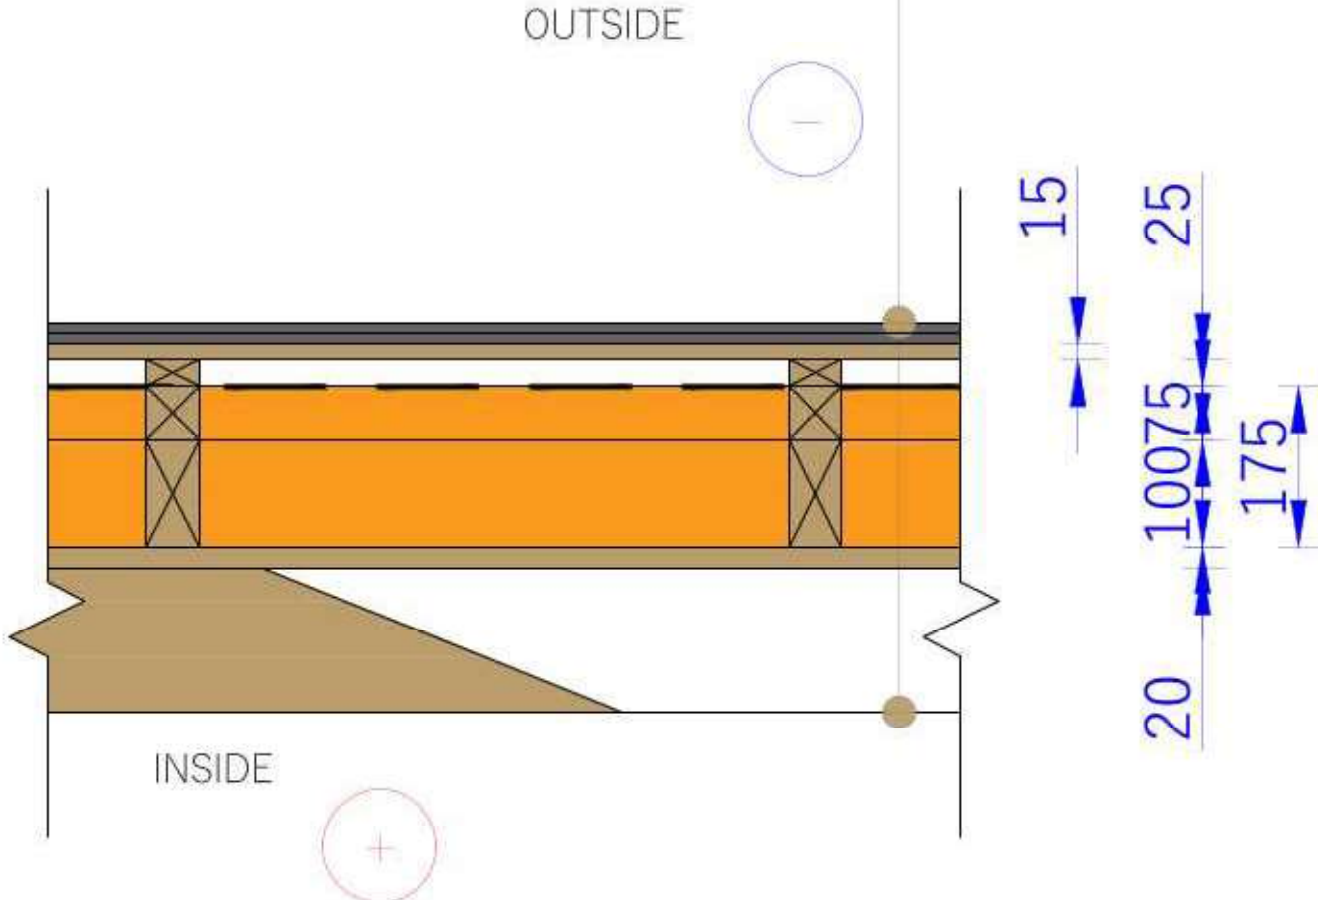

	2019	Interior area		Wall thickness		L.P.	Paper size / scale	A4 / 1:50
	ISO 175 U-value: 0,11 W/m²K	Built-up area		Built height	min			
		Roof angle			max			
	ROOF	Roof area			▲			