

UNIT SCHEDULE.

UNIT.	M^2
1	174.
2	142.
3	216.
4	522.
5	209
6	54.
7	54.
8	324.
9	384.
10	74.

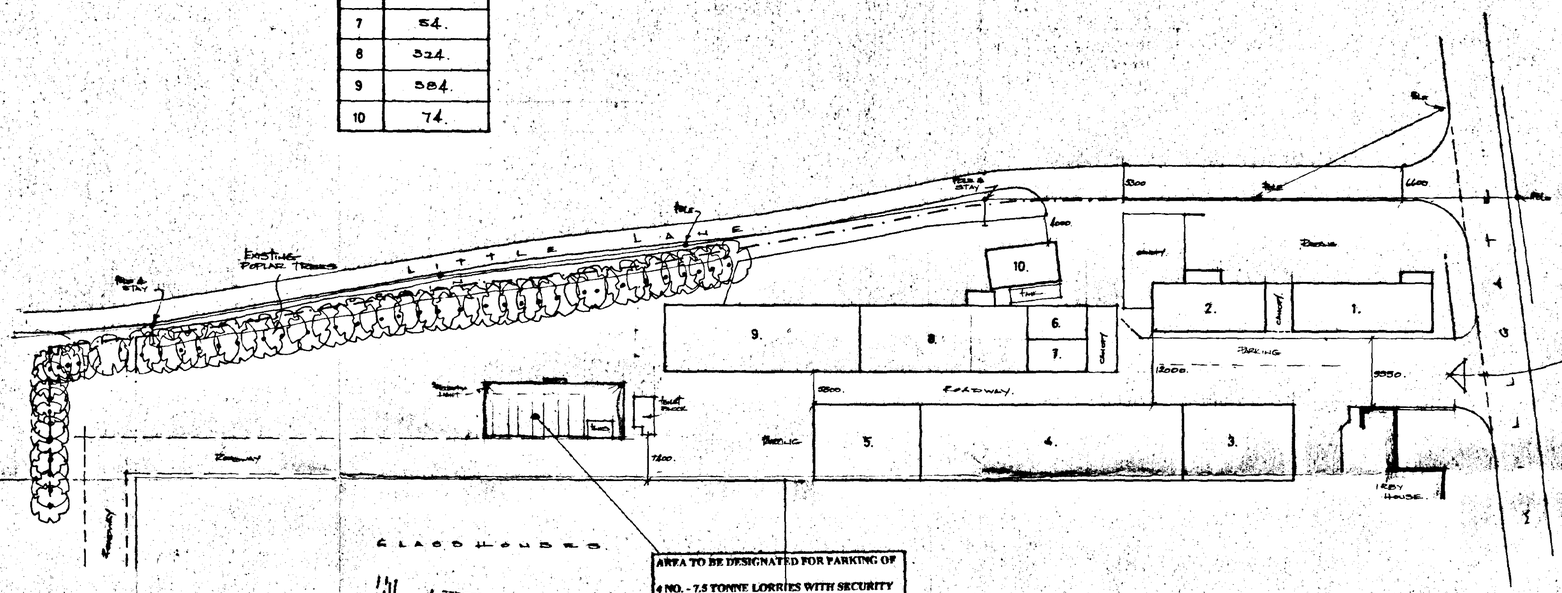

SITE LAYOUT.
SCALE: 1/500.

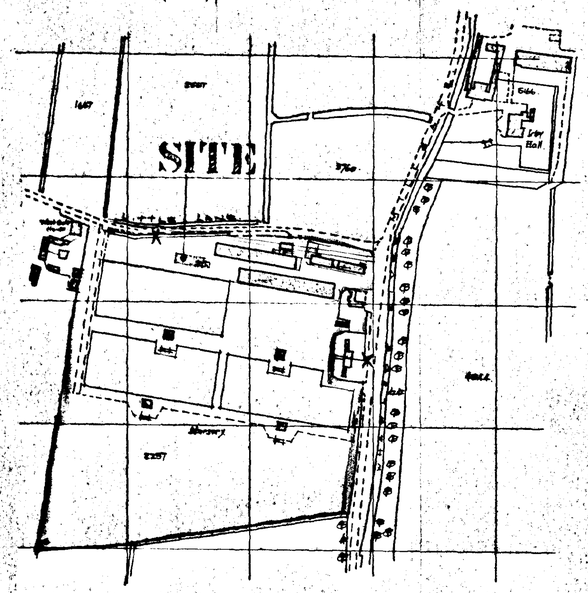

LOCATION PLAN.
SCALE: 1/2500.

DETERMINED PLAN

SOUTH HOLLAND DC
HOUSING & PLANNING
14 JUN 1999
Ref: 0592/99

G. R. MERCHANT
I.ENG(CEI) FSCET, FAWO,
ARCHITECTURAL, STRUCTURAL
& LAND DRAINAGE CONSULTANT
TEL: HOLBEACH (0406) 370853.

PROJECT:
INDUSTRIAL UNITS
IRBY HOUSE
MILLGATE
WHAPLODE

CLIENT:
D. ROUS

SCALES:	DATE:
AS INDICATED	*JUNE 1999*
G.R.MERCHANT	DRAWING No.: *DR.IU.01*

REVISIONS: