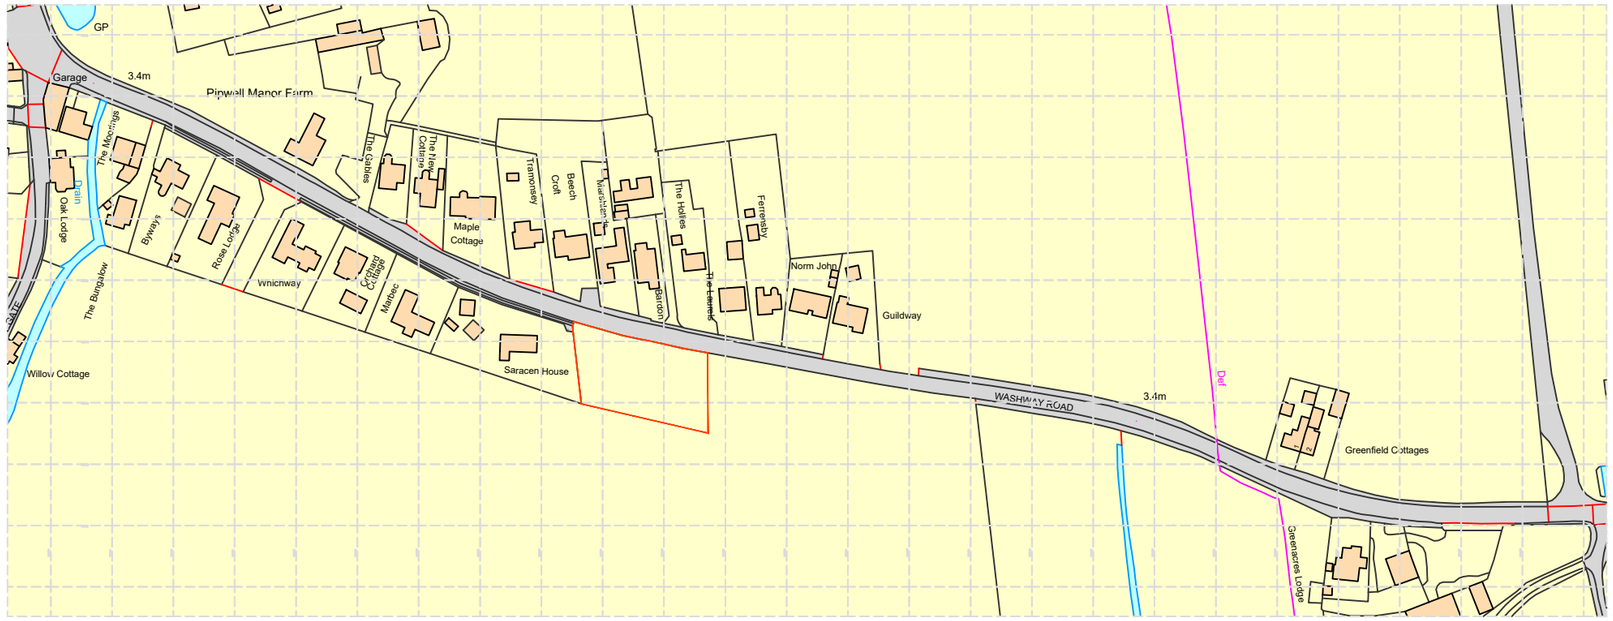


Ordnance Survey, (c) Crown Copyright 2020. All rights reserved. Licence number 100022432


Site Location Plan

Scale 1:2500

1:2500 / 1:1

0m	25m	150m	250m
0mm	10mm	60mm	100mm

N

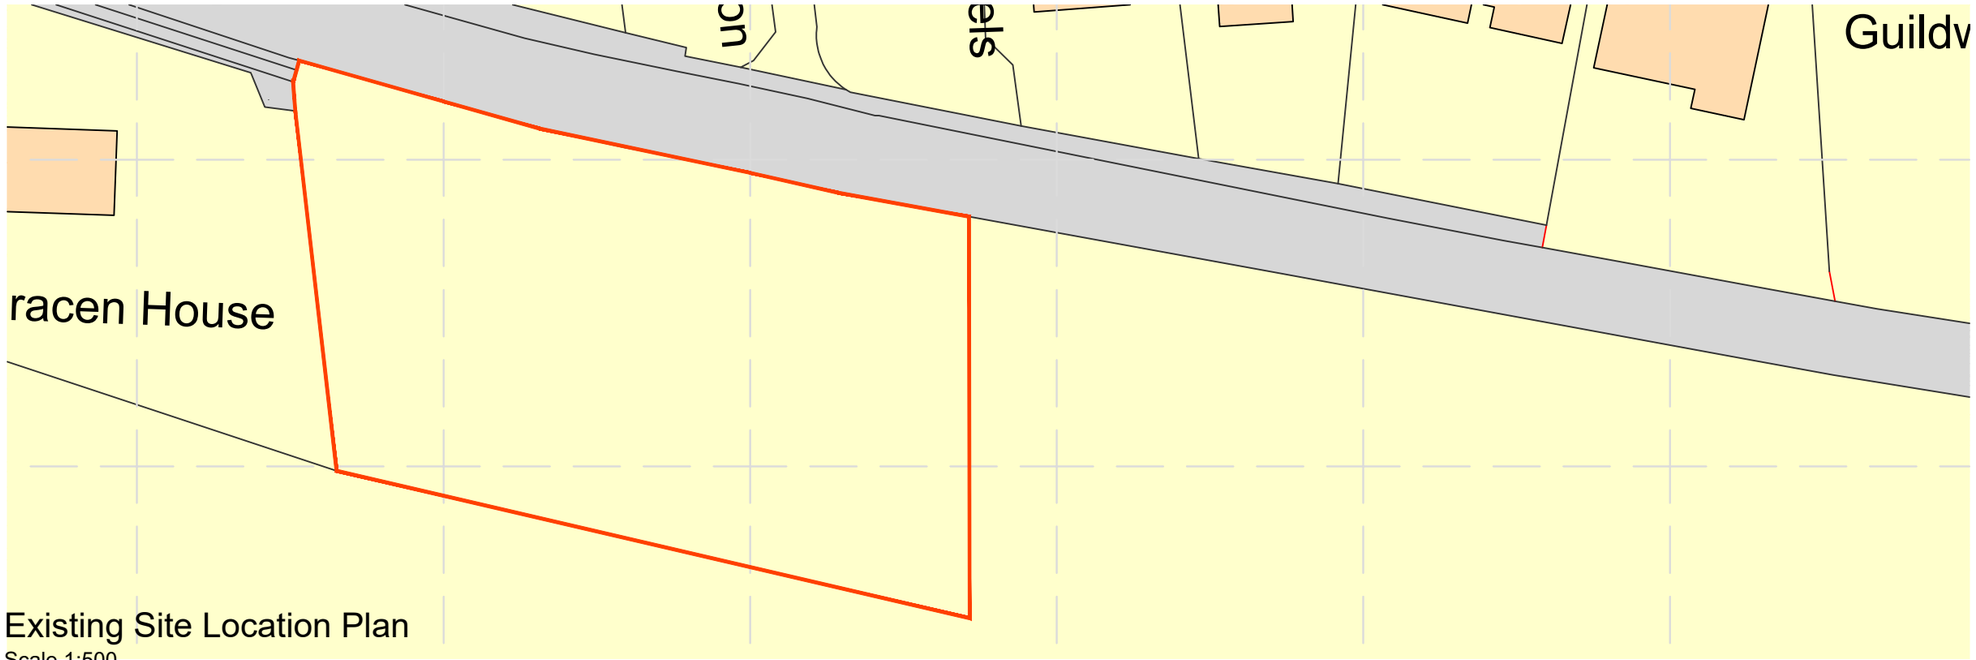

Existing Site Location Plan

Scale 1:500

1:500 / 1:1

0m	5m	25m	50m
0mm	10mm	50mm	100mm

N

Site boundary outline and access

Project:
Saracens Head, Spalding
Residential Development

Drawing:
Site Location Plan

Issue:
PLANNING

Scale:	
As shown at A3	
Date: 11/2020	Checked: JK

Drawing Number:	Revision:
SH-001	A

Kirk Homes Ltd.