
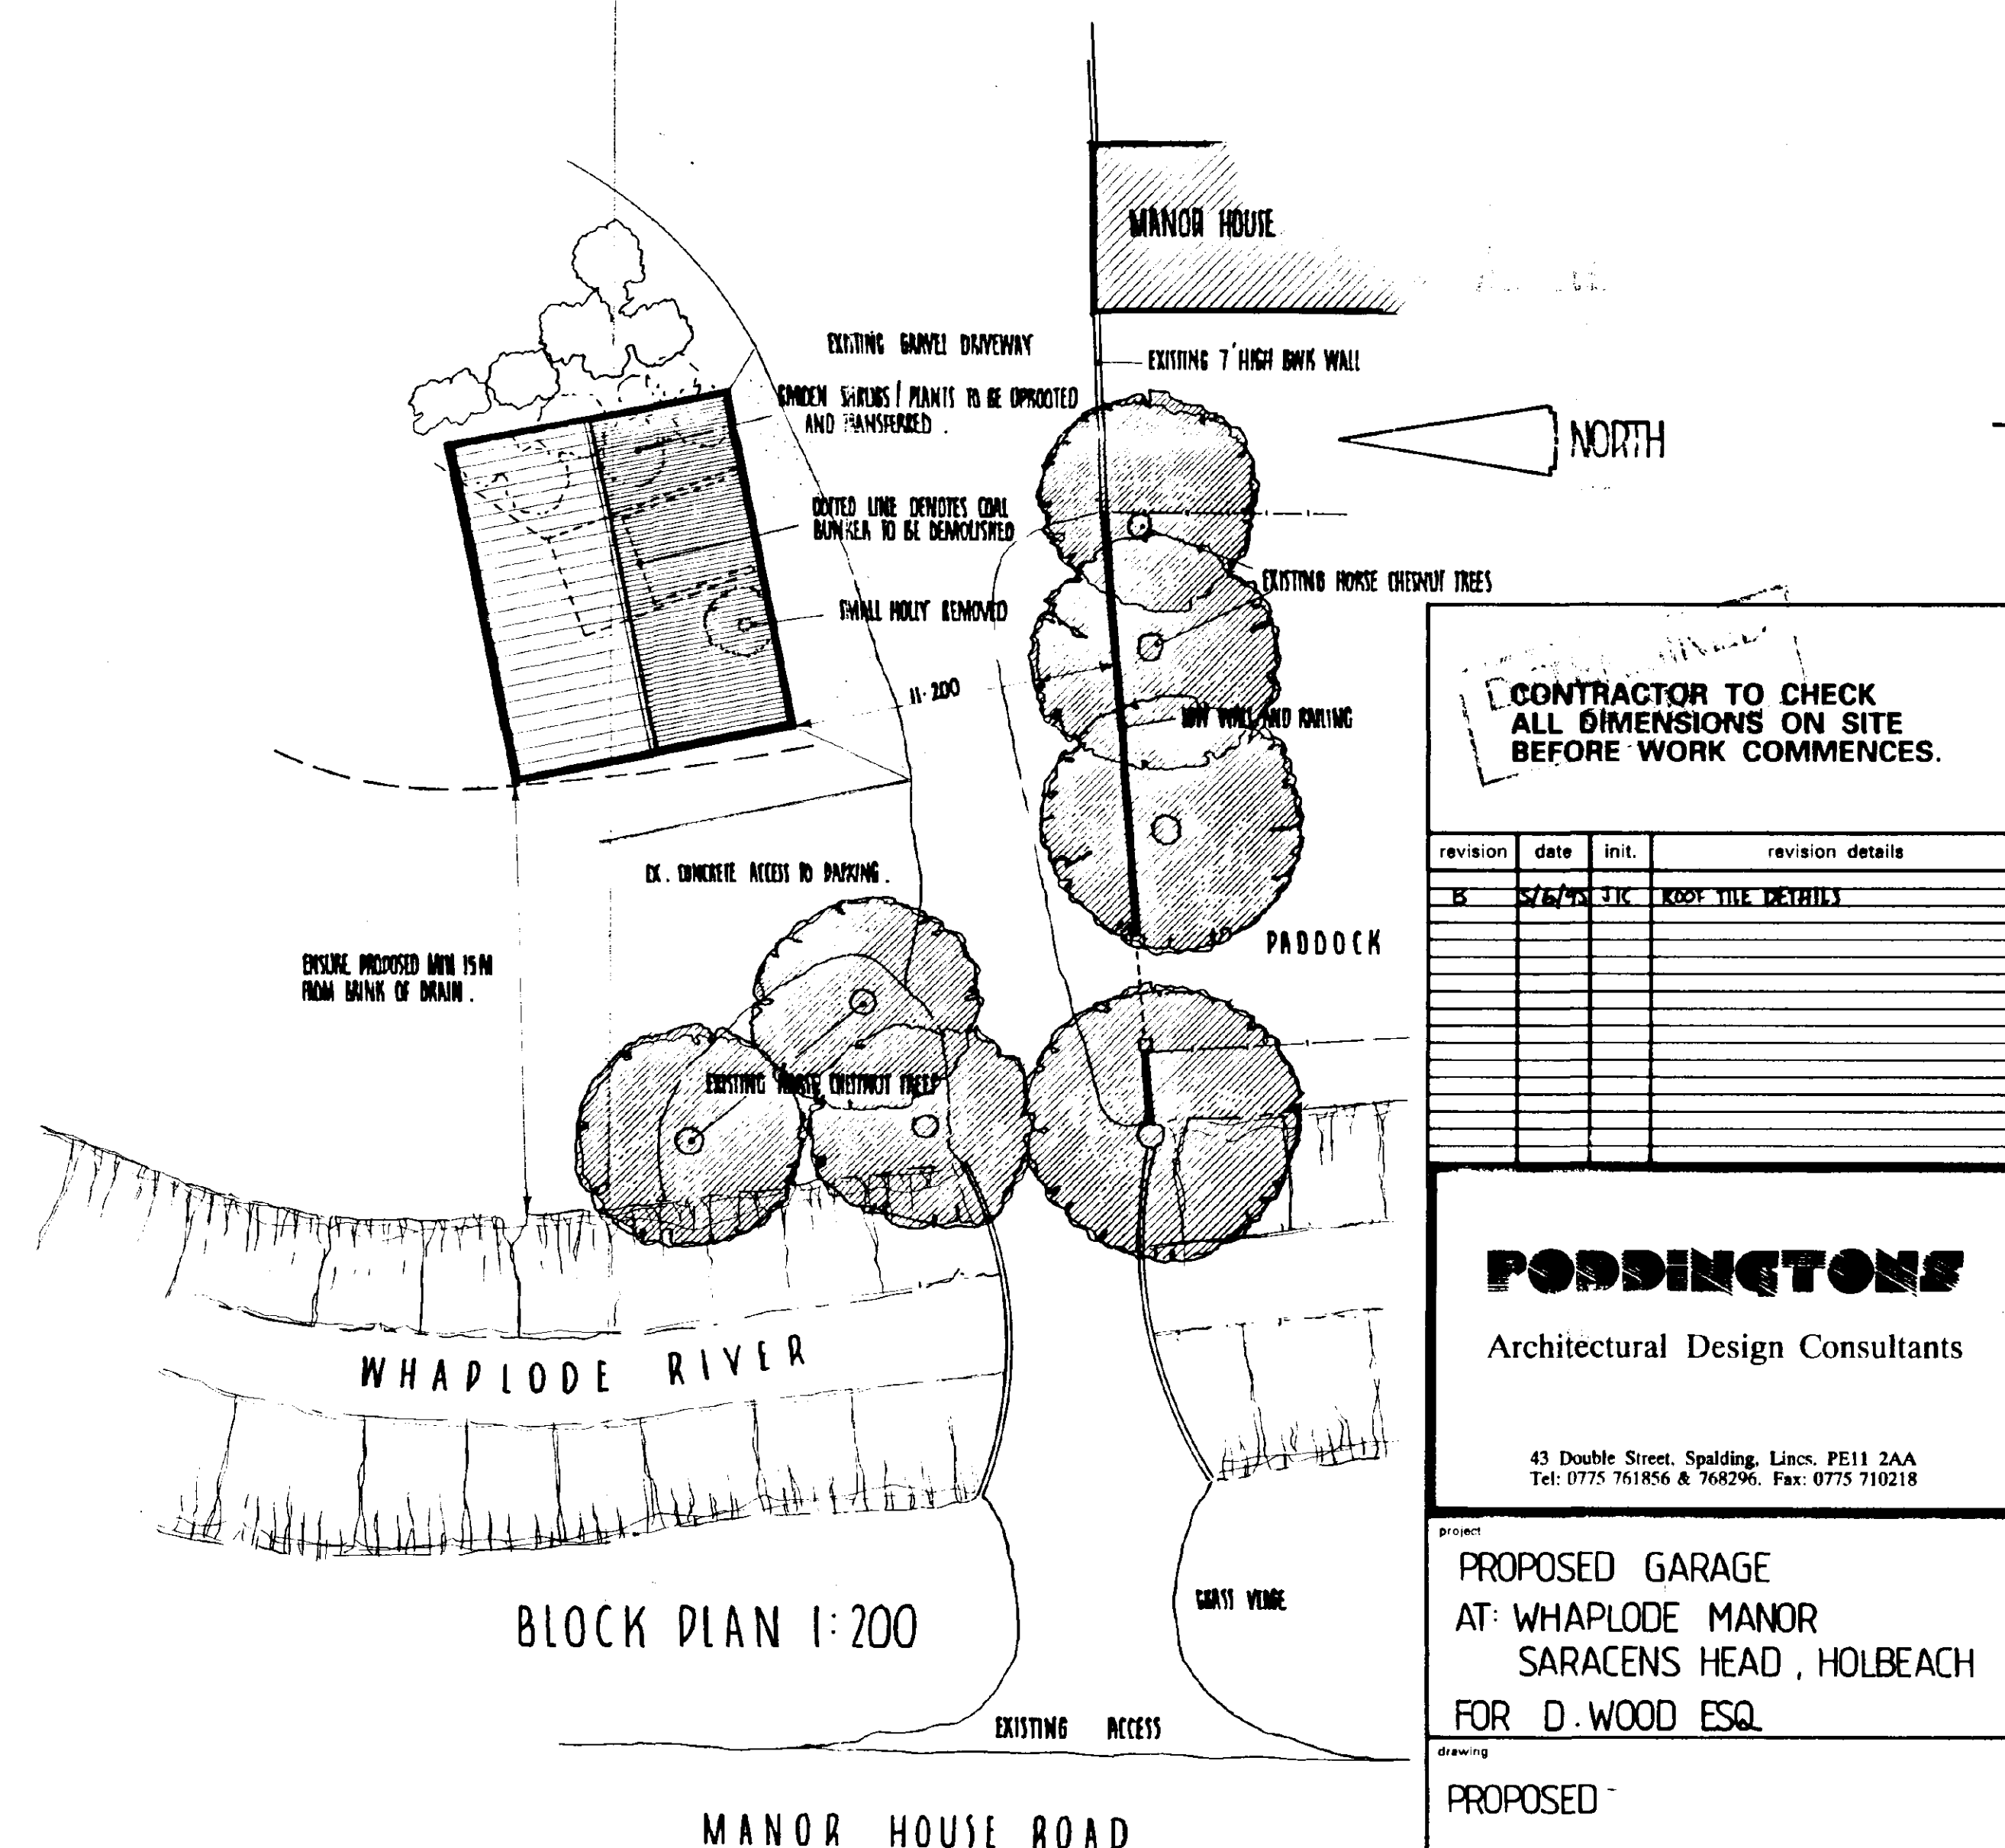
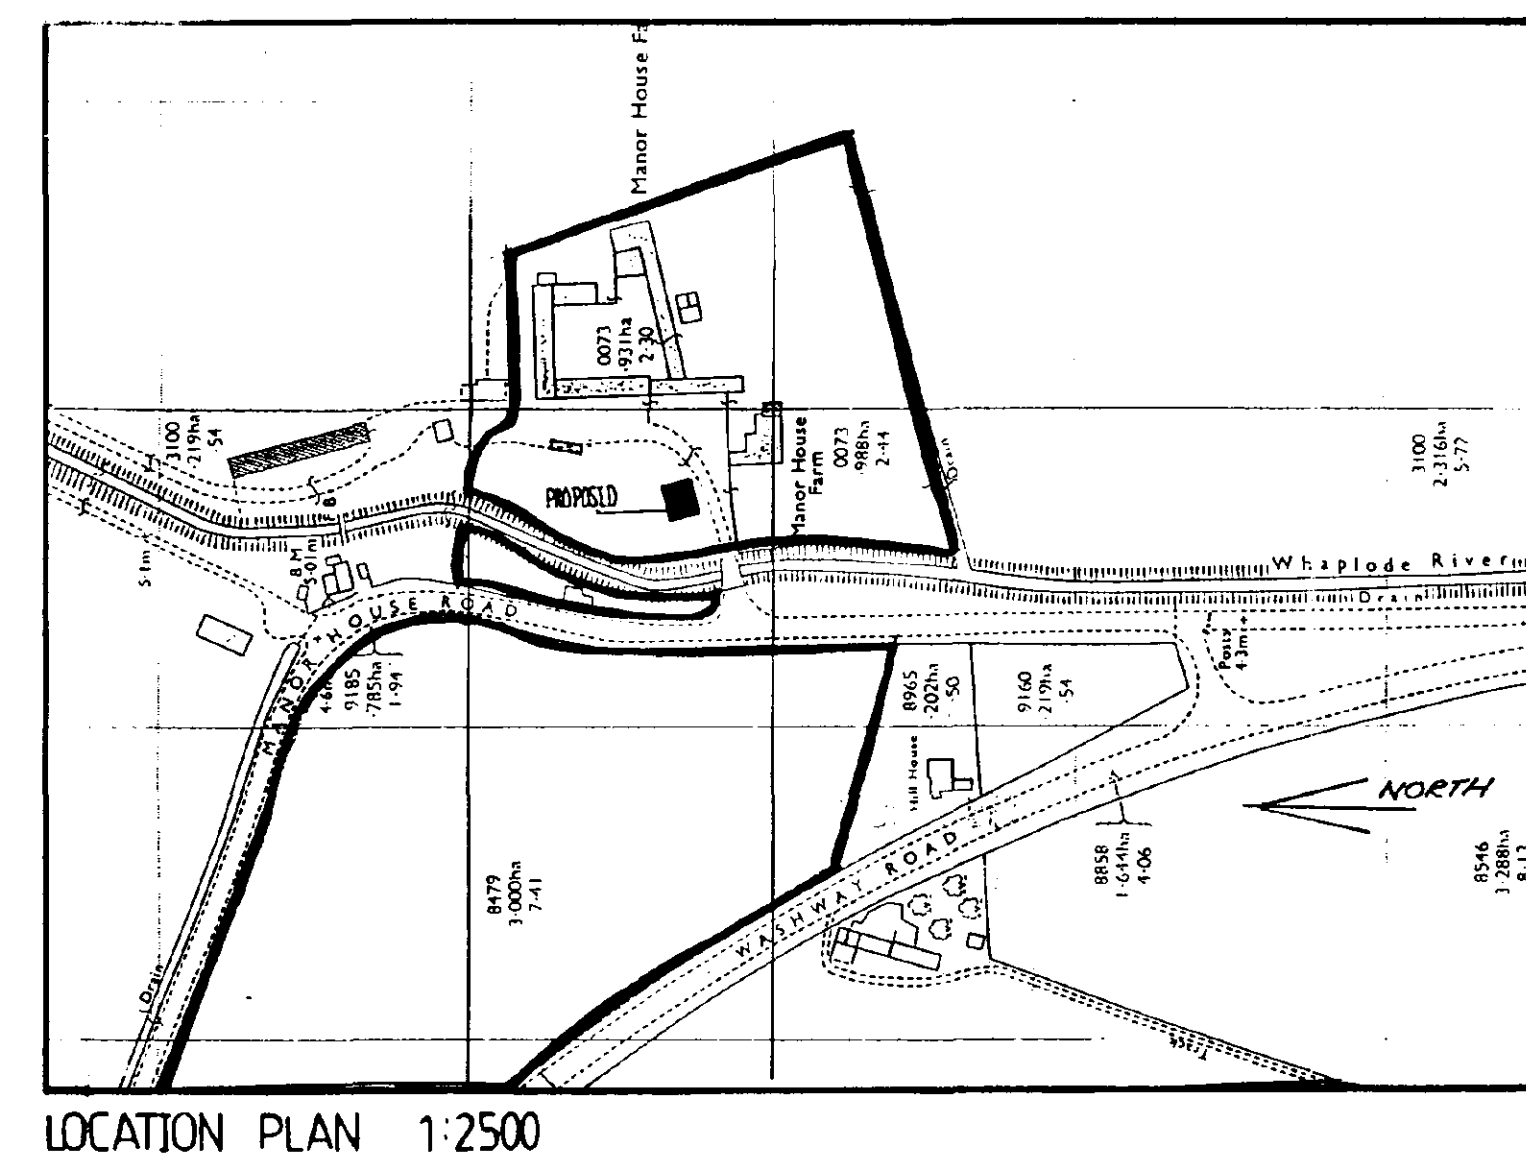
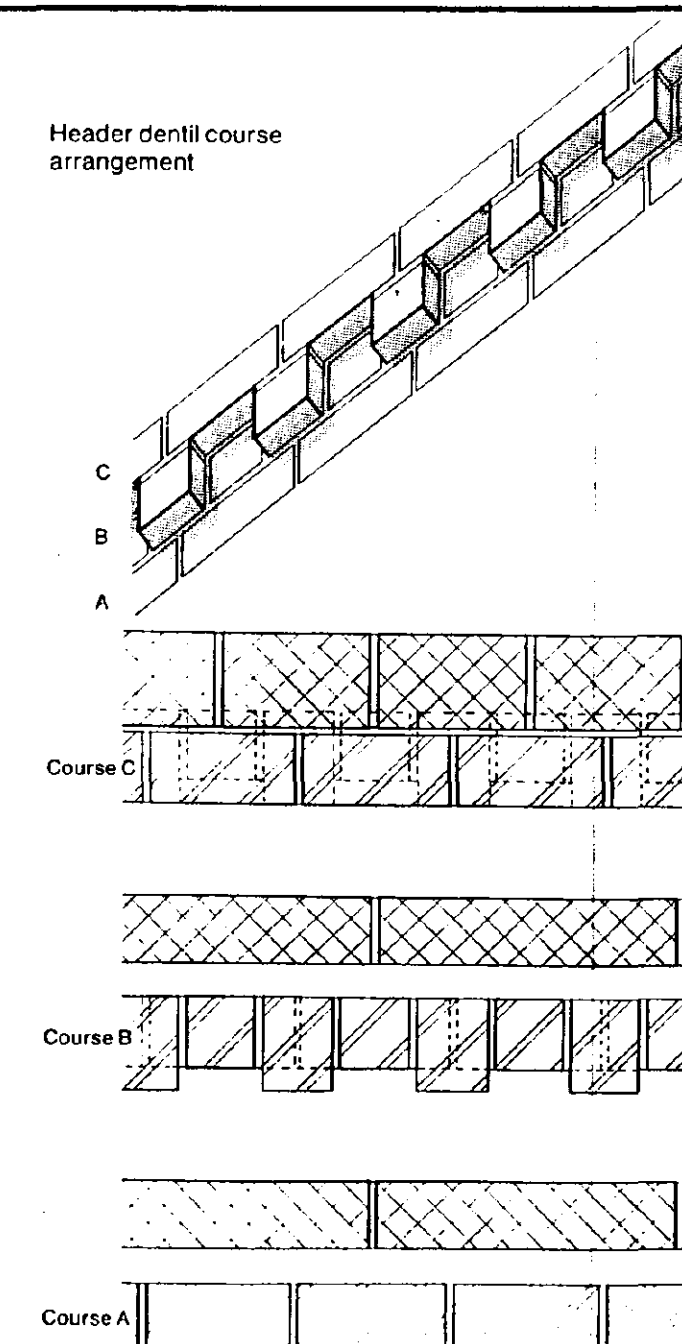
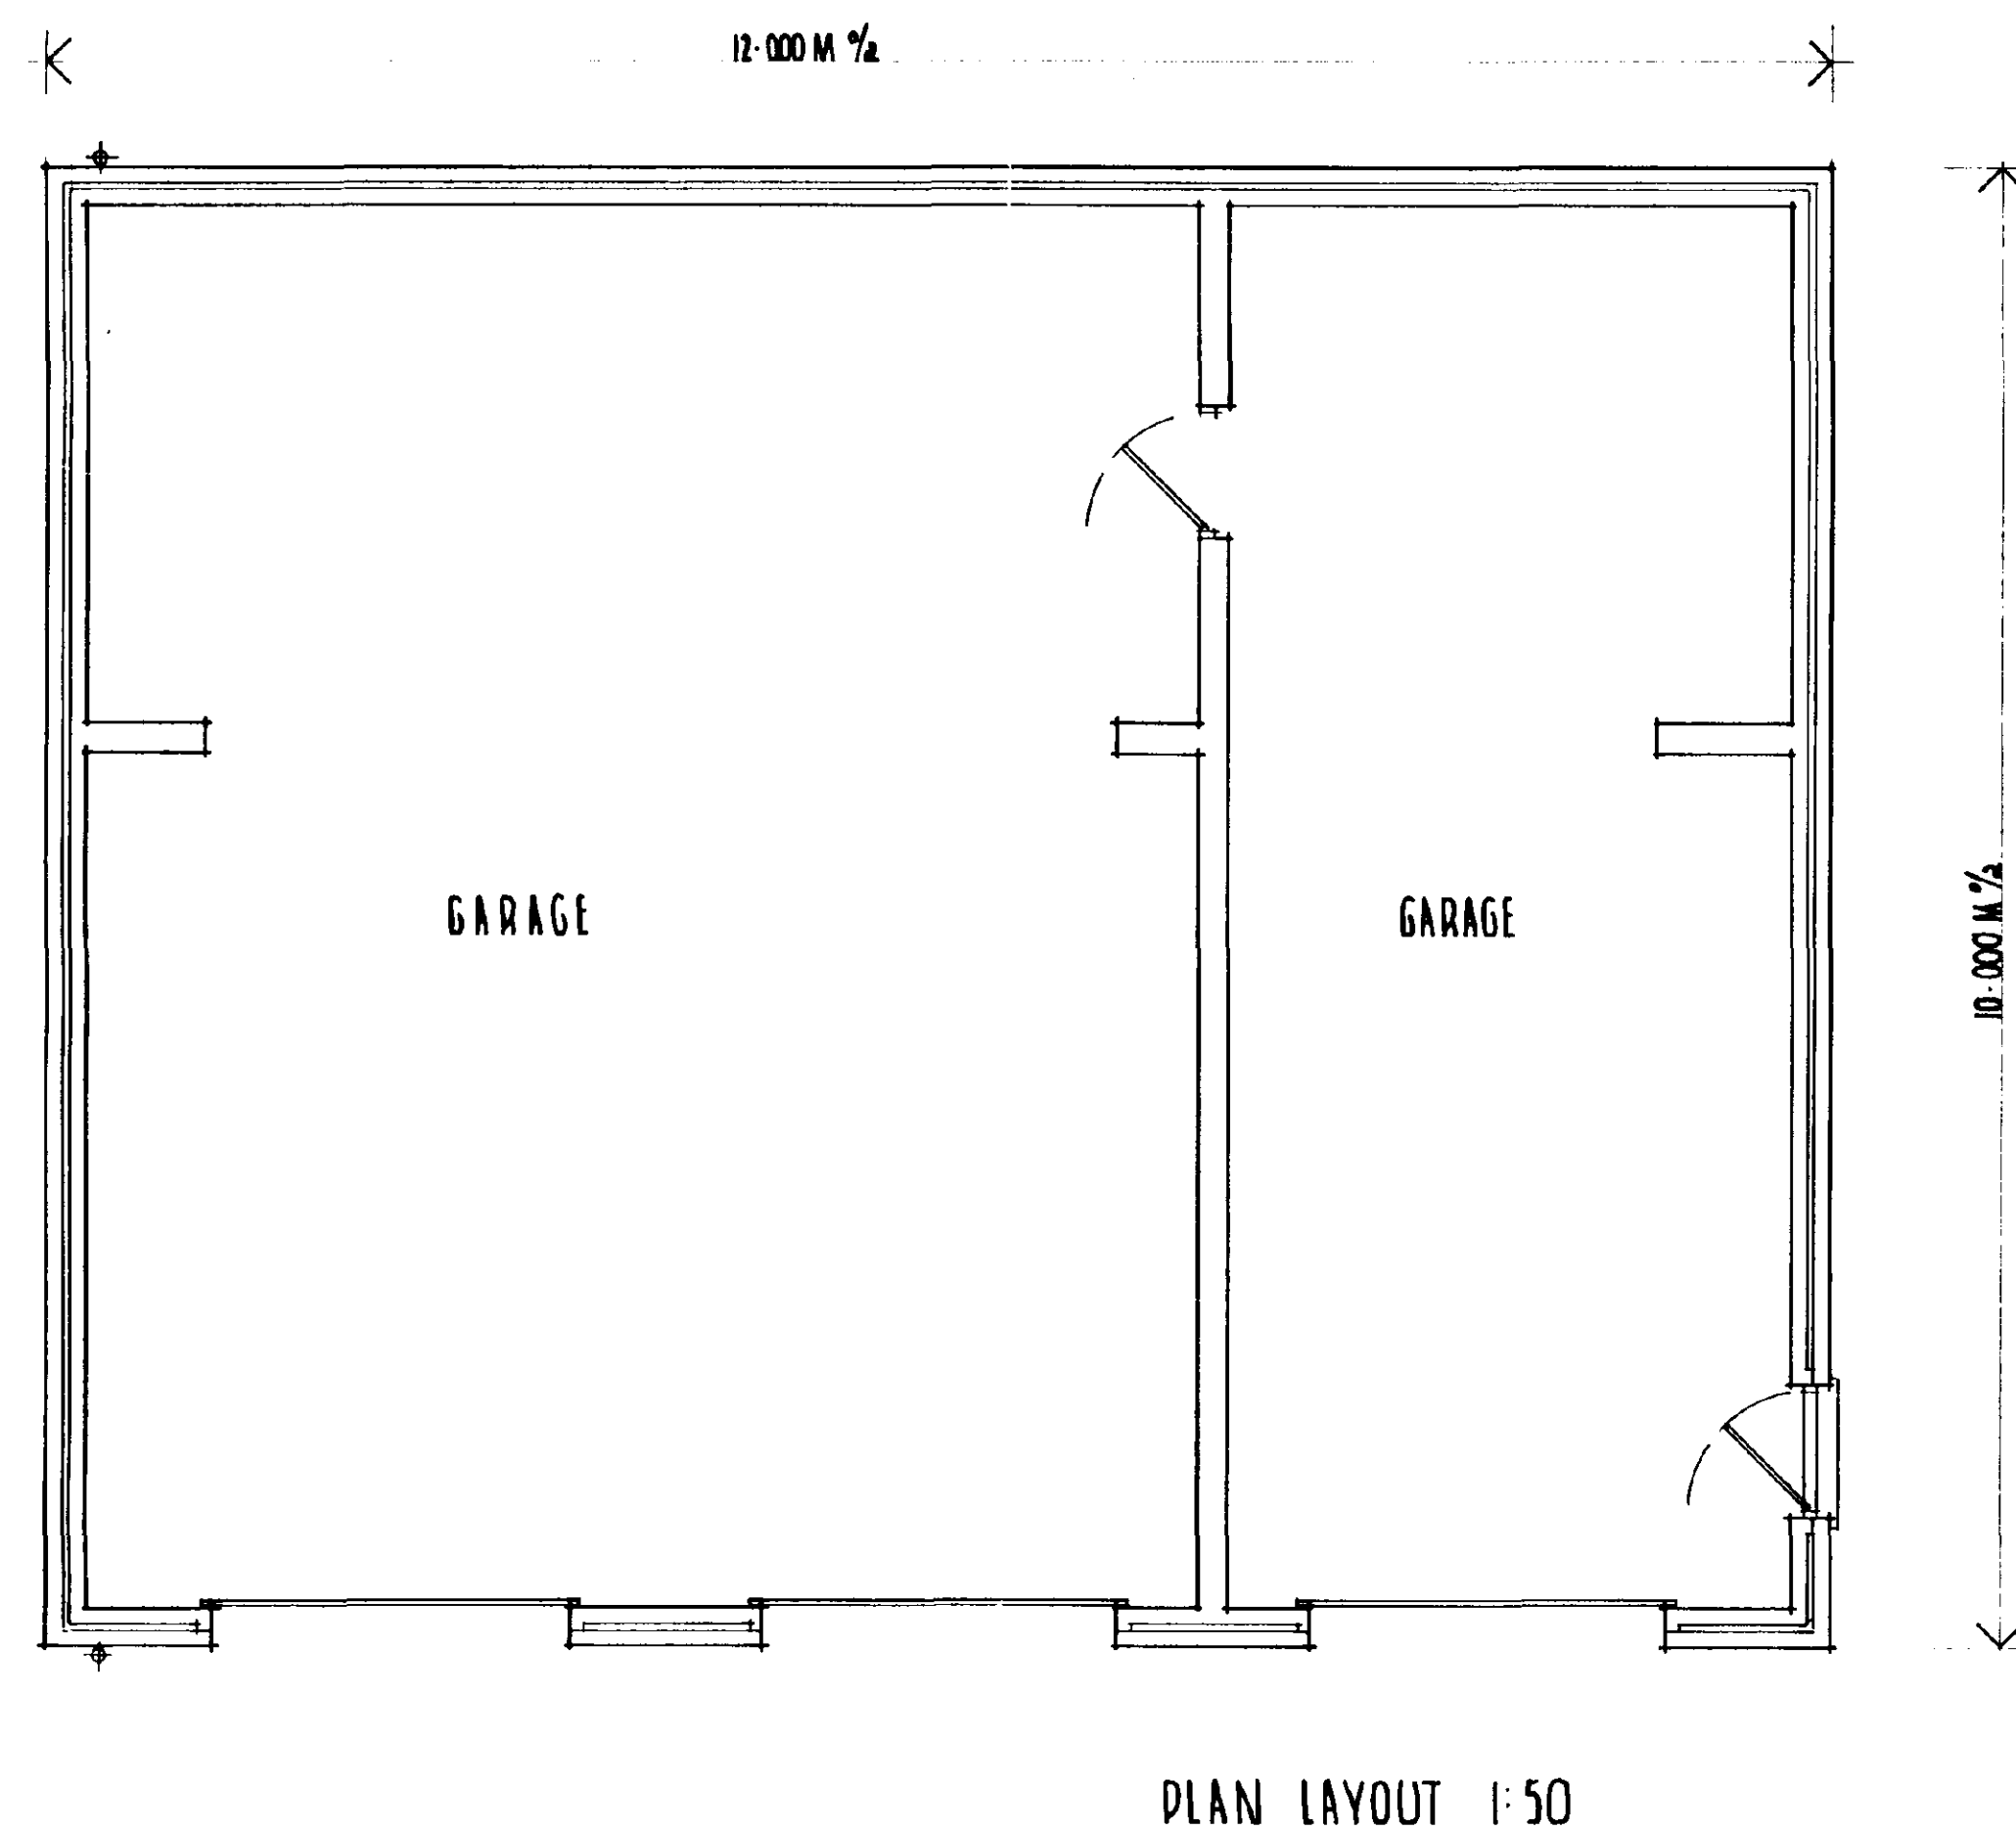
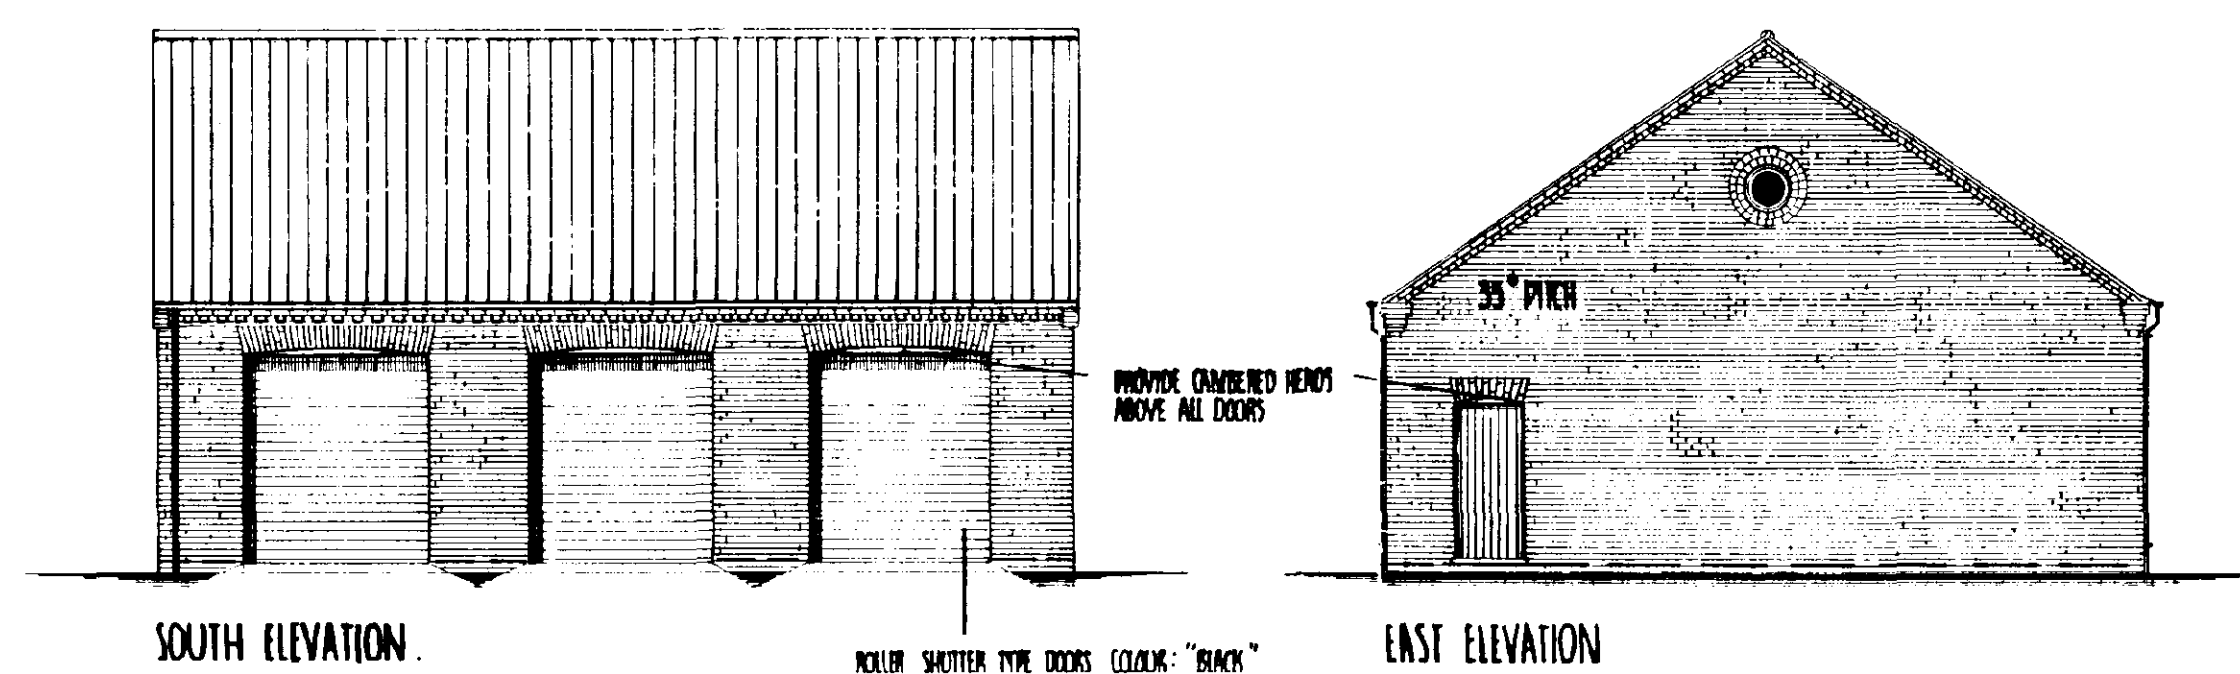


FACING BRICKWORK : 'RED' RECLAIMED FACING BRICKWORK
ROOF TILES : ETERNIT 'RIVENDALE' BLUE / BLACK MAN MADE SLATES

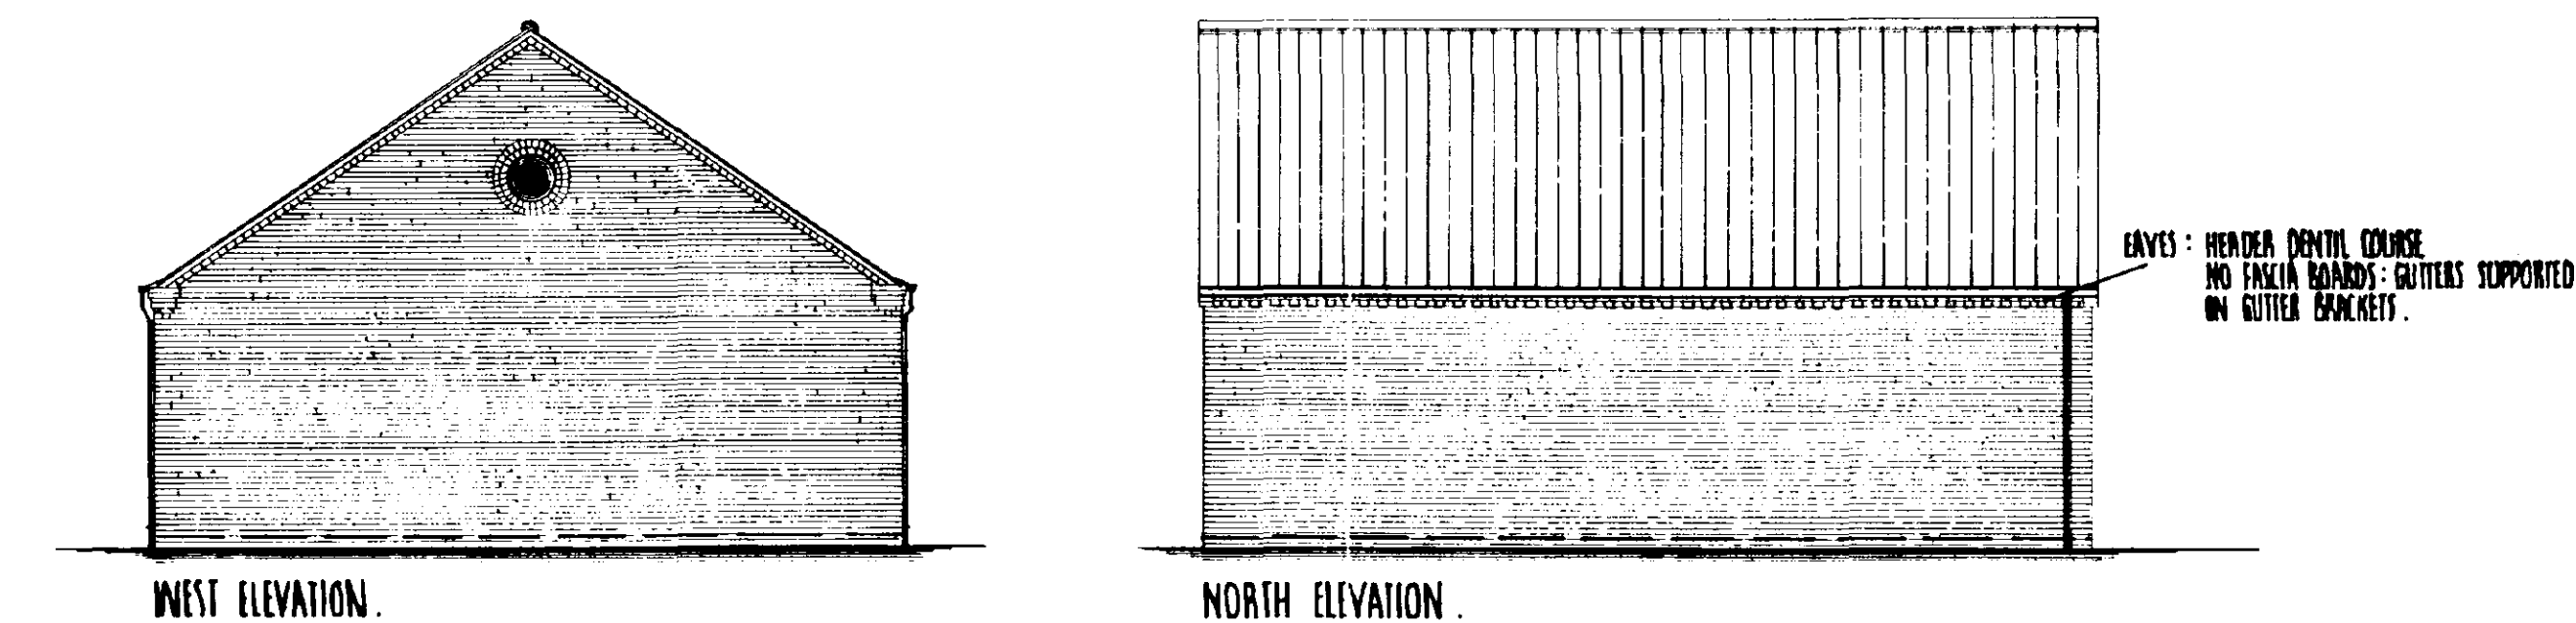

SOUTH HOLLAND CO
HOUSING & PLANNING
06 JUN 1990
Ref: 0596 | 95

[illegible]