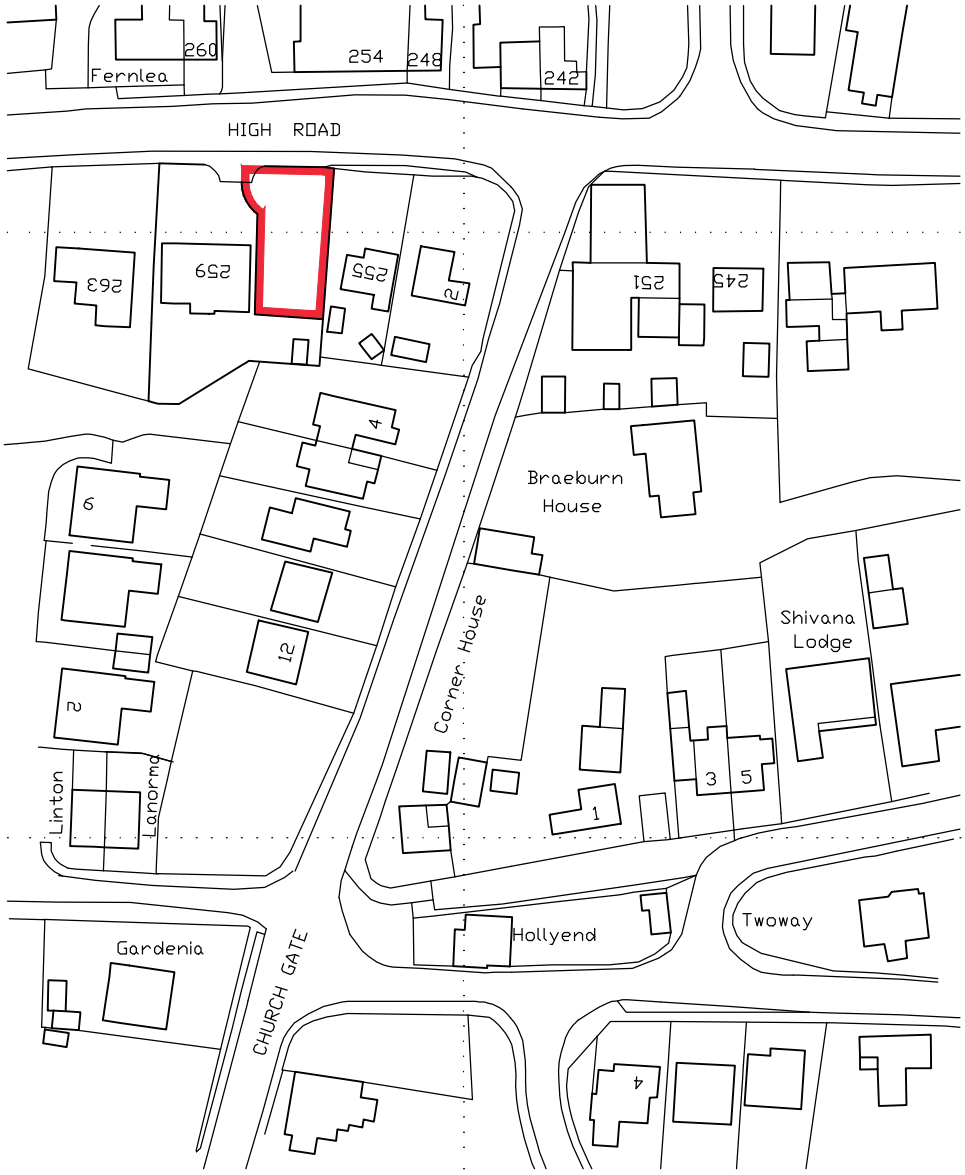


Ordnance Survey (c) Crown Copyright 2022. All rights reserved. Licence number 100022432

SITE LOCATION PLAN

SCALE 1:1250

SCALE 1 : 1250
SCALE 1 : 1

0m 10m 20m 40m 60m 80m 100m 120m
0m 10mm 20mm 40mm 60mm 80mm 100mm

Site Address: **Land adjacent to Charnwood 259 High Road Whaplode Spalding Lincolnshire PE12 6TG**

Date: **June '22**
Scale: **1:1250 @ A4**
Drawing No: **1034-1002**

GAS architecture