


FRONT (NORTH)



SIDE (WEST)

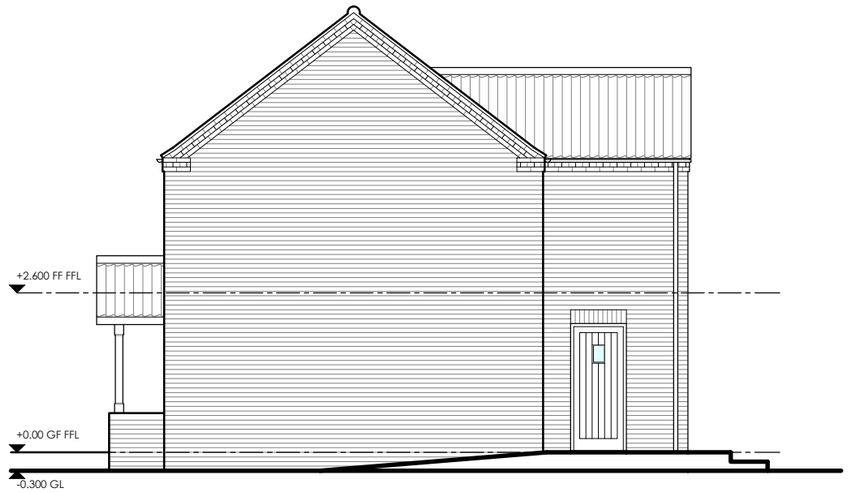

REAR (SOUTH)




SIDE (WEST)

ELEVATIONS - AS PROPOSED

SCALE 1:100

SCALE 1 : 100
SCALE 1 : 1

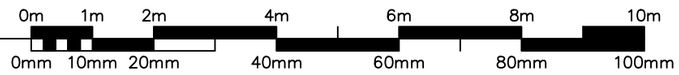

Copyright of this drawing is the property of GASarchitecture. It must not be reproduced/amended/used without the express consent in writing of GASarchitecture.

GASarchitecture
1 White Cottage
Lowgate
Fleet Hargate
Spalding
Lincolnshire
PE12 8LN

Tel: 07825 669 698
Email: info@gasarchitecture.co.uk
Socials: @GASarchitectureLincs

THIS DRAWING IS FOR PLANNING ONLY AND IS
NOT TO BE USED FOR TENDER OR CONSTRUCTION

DRAWING TO BE READ IN COLOUR

Note: All dimensions/figures are approximate

Revision	Description	Date

GAS architecture
Building Design & Planning Services
07825 669698 info@gasarchitecture.co.uk

Client:	**La Rose Homes Ltd.**
Project:	**Proposed Dwelling at:- Land Adjacent to 'Charnwood' 259 High Road Whaplode, Spalding, Lincs PE12 6TG**
Drawing Title:	**Elevations As Proposed**
Scale:	1:100 @ A3
Date:	JUN '22
Proj No.	**1034**
Drawing No.	**3004**
Revision:	**.**