




NORTH

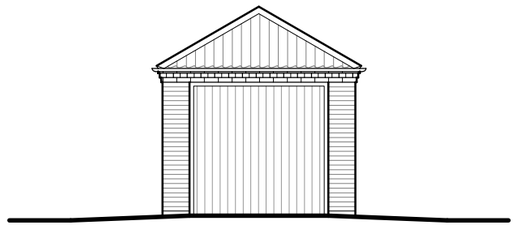


WEST

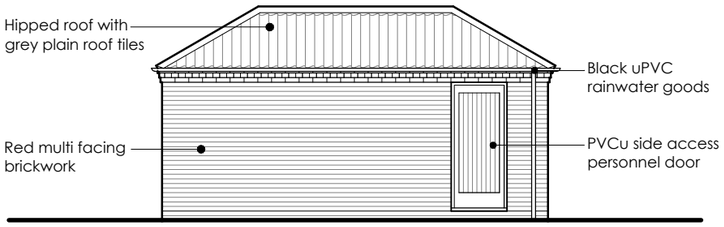


SOUTH

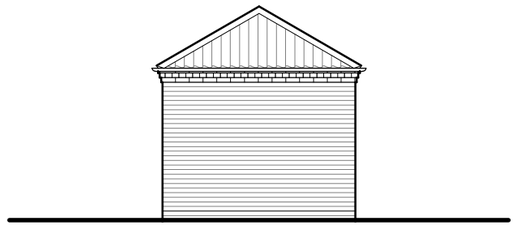

EAST

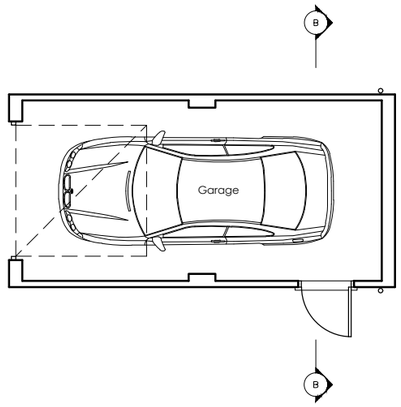

PLAN

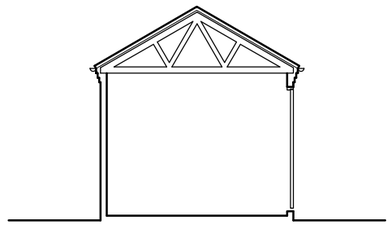


SECTION B - B

GARAGE - AS PROPOSED

SCALE 1:100

SCALE 1 : 100
SCALE 1 : 1

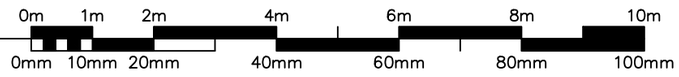

Copyright of this drawing is the property of GASarchitecture. It must not be reproduced/amended/used without the express consent in writing of GASarchitecture.

GASarchitecture
1 White Cottage
Lowgate
Fleet Hargate
Spalding
Lincolnshire
PE12 8LN

Tel: 07825 669 698
Email: info@gasarchitecture.co.uk
Socials: @GASarchitectureLincs

THIS DRAWING IS FOR PLANNING ONLY AND IS
NOT TO BE USED FOR TENDER OR CONSTRUCTION

DRAWING TO BE READ IN COLOUR

KEY:

	Site boundary
2400	Ceiling height
sh:900 wh:1200	Sill height / window height
dh:2100	Door head height
rwp	Rain water pipe
svp	Soil vent pipe
ic	Inspection chamber
gu	Gully
st	Silt trap gully
C	Direction of ceiling joists over
F	Direction of floor joists below
A	Section tag

Revision	Description	Date

GAS architecture
Building Design & Planning Services
07825 669698 info@gasarchitecture.co.uk

Client:	**La Rose Homes Ltd.**
Project:	**Proposed Dwelling at:-** **Land Adjacent to** **'Charnwood' 259 High Road** **Whaplode, Spalding,** **Lincs PE12 6TG**
Drawing Title:	**Garage** **As Proposed**
Scale:	1:100 @ A3
Date:	JUN '22
Proj No.	**1034**
Drawing No.	**3005**
Revision:	**.**