
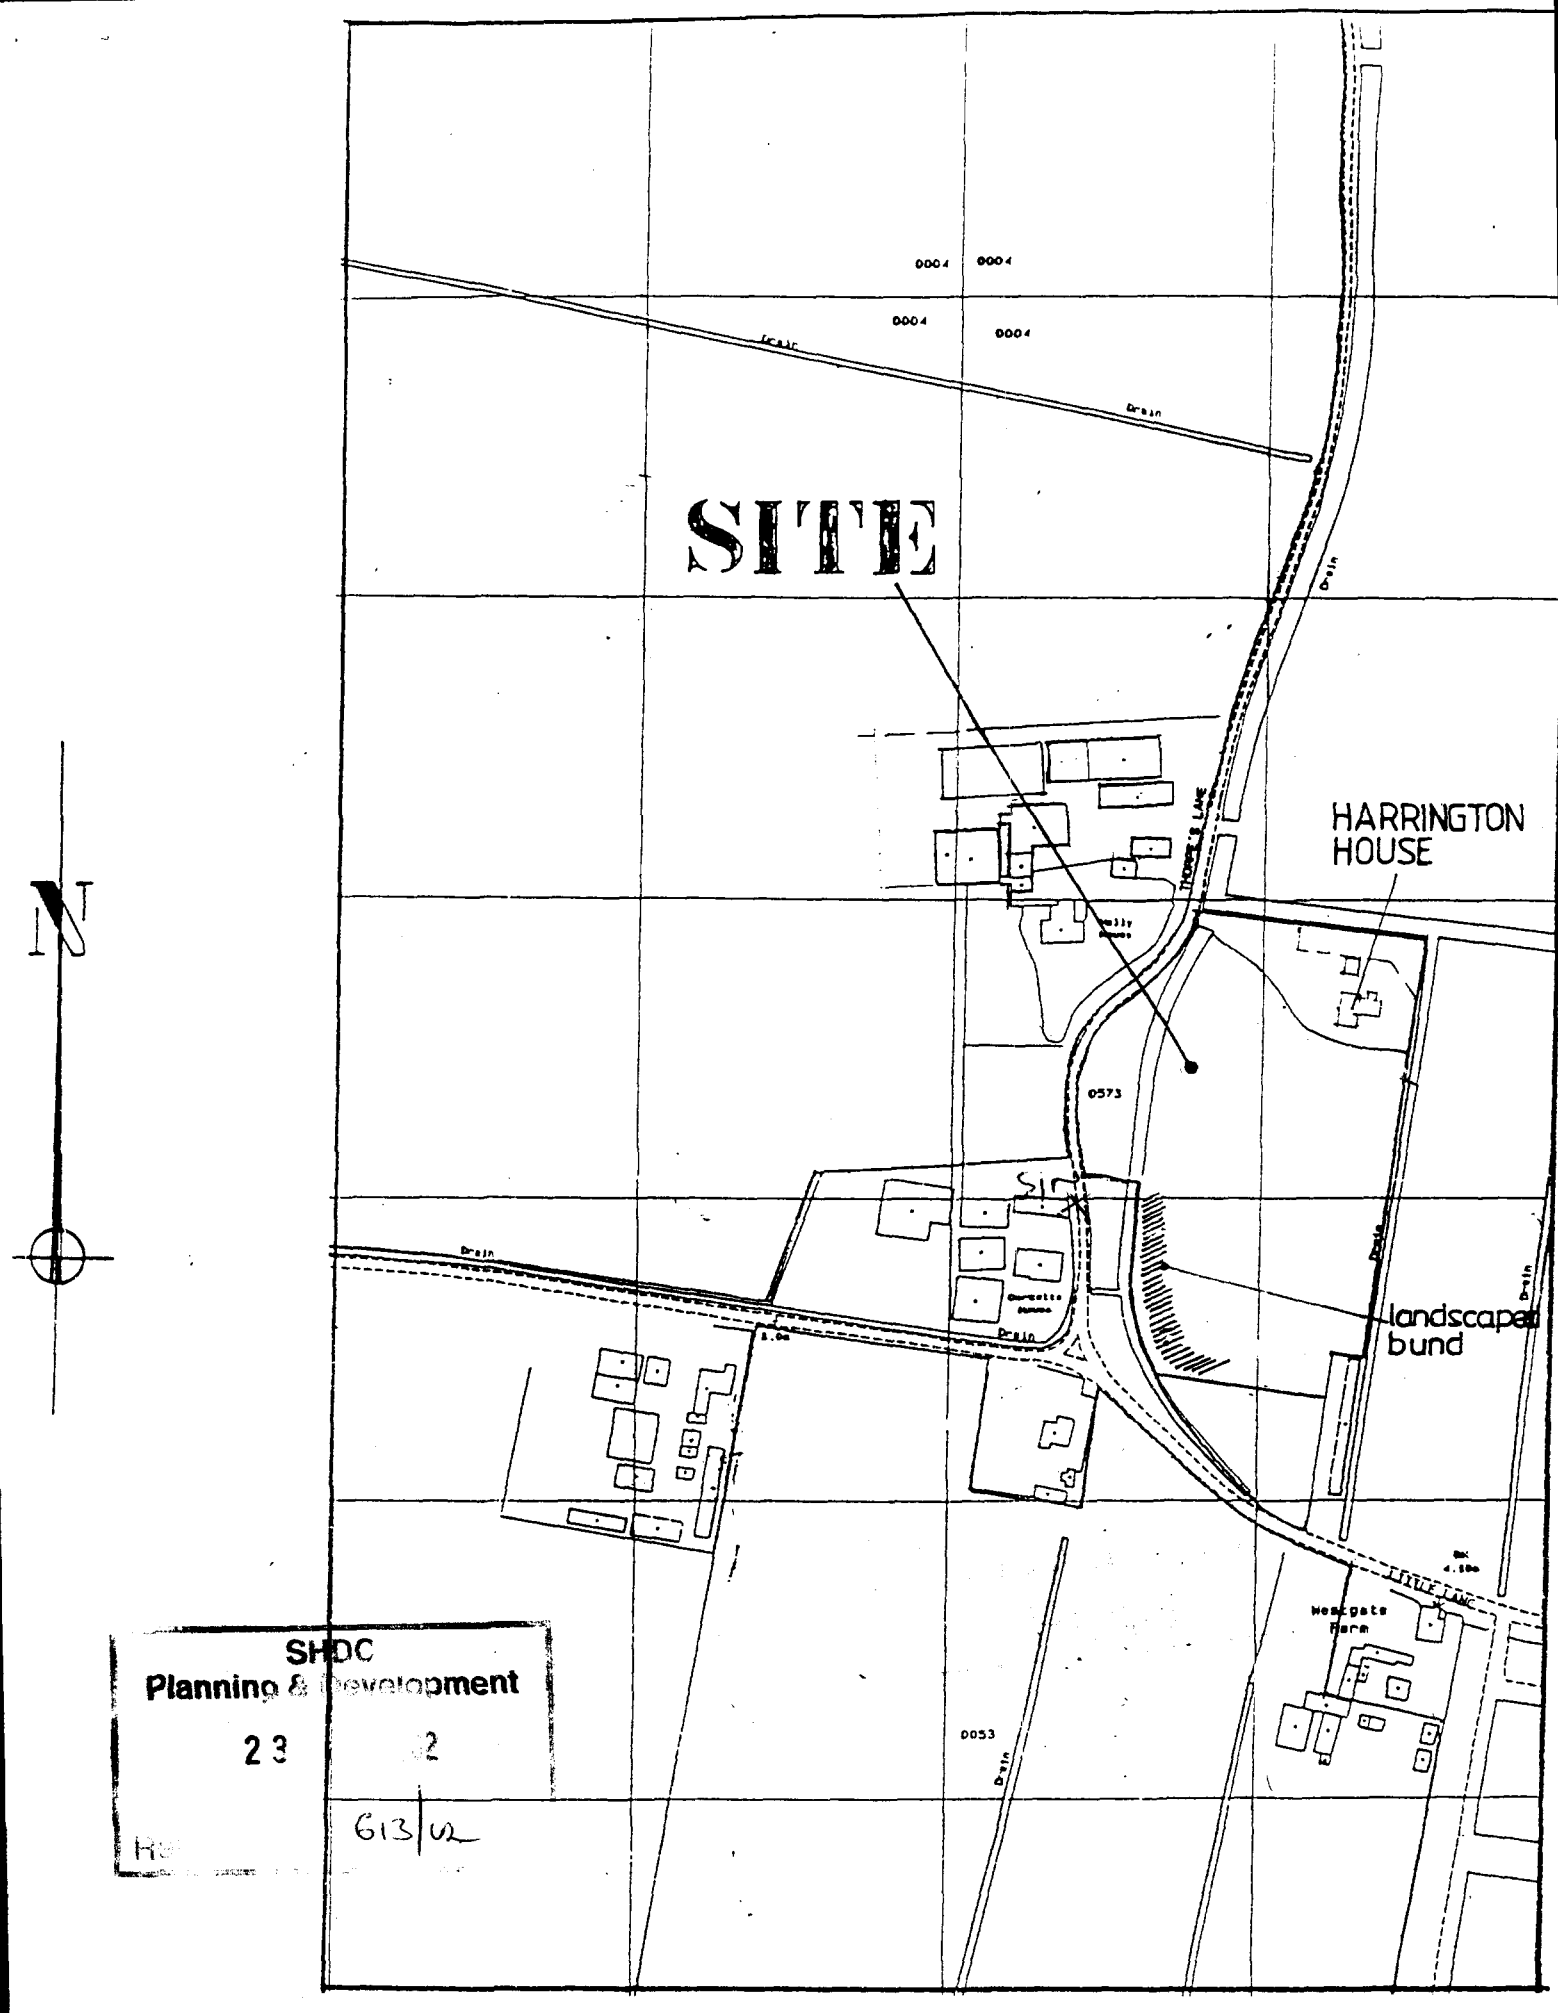


SHDC
Planning & Development
23 2
613/12

LOCATION PLAN 1 : 2500

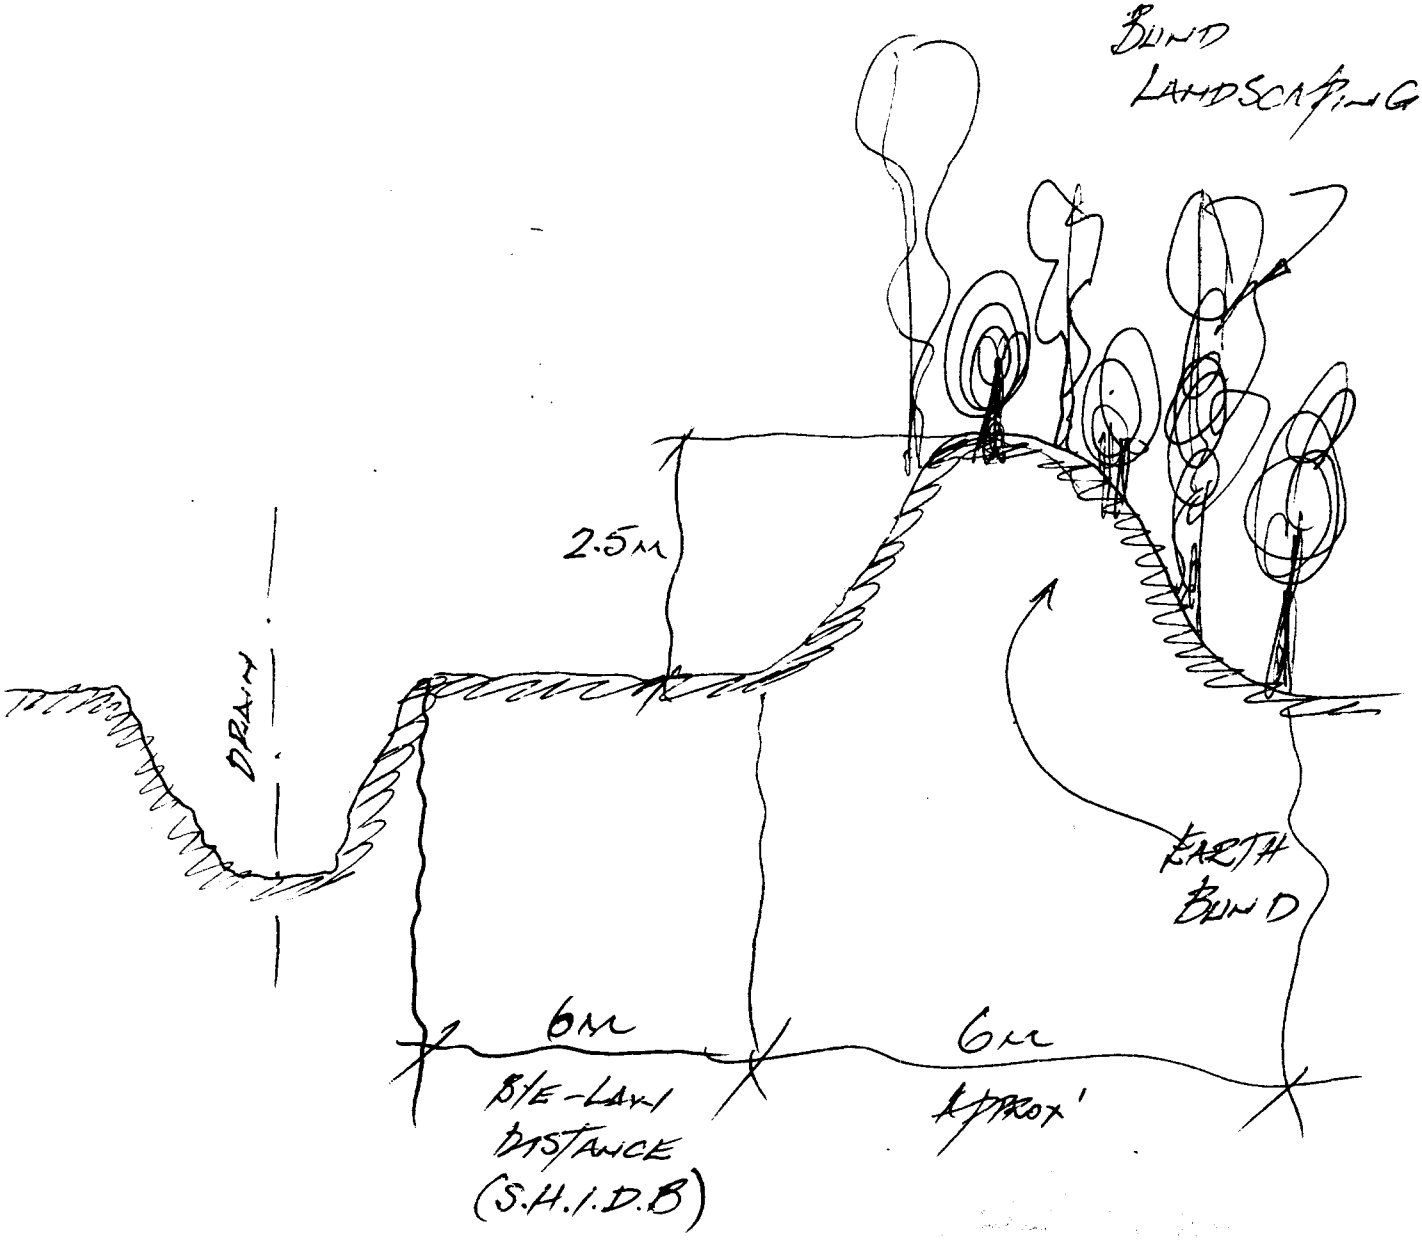

LANDSCAPED EARTH BUND.

NTS.

SHDC
Planning & Development
23 M 2
Ref 613/02.

THORPES LANE

shed

Drain

6m

6m

BUND

LITTLE LANE

250

6/13/02