
F. F. GOOSE + SON LIMITED.

BLOCK PLAN

SCALE 1:50

MAY 2004.

© crown copyright
Licence NO AR100006582
Allied Architects practices.

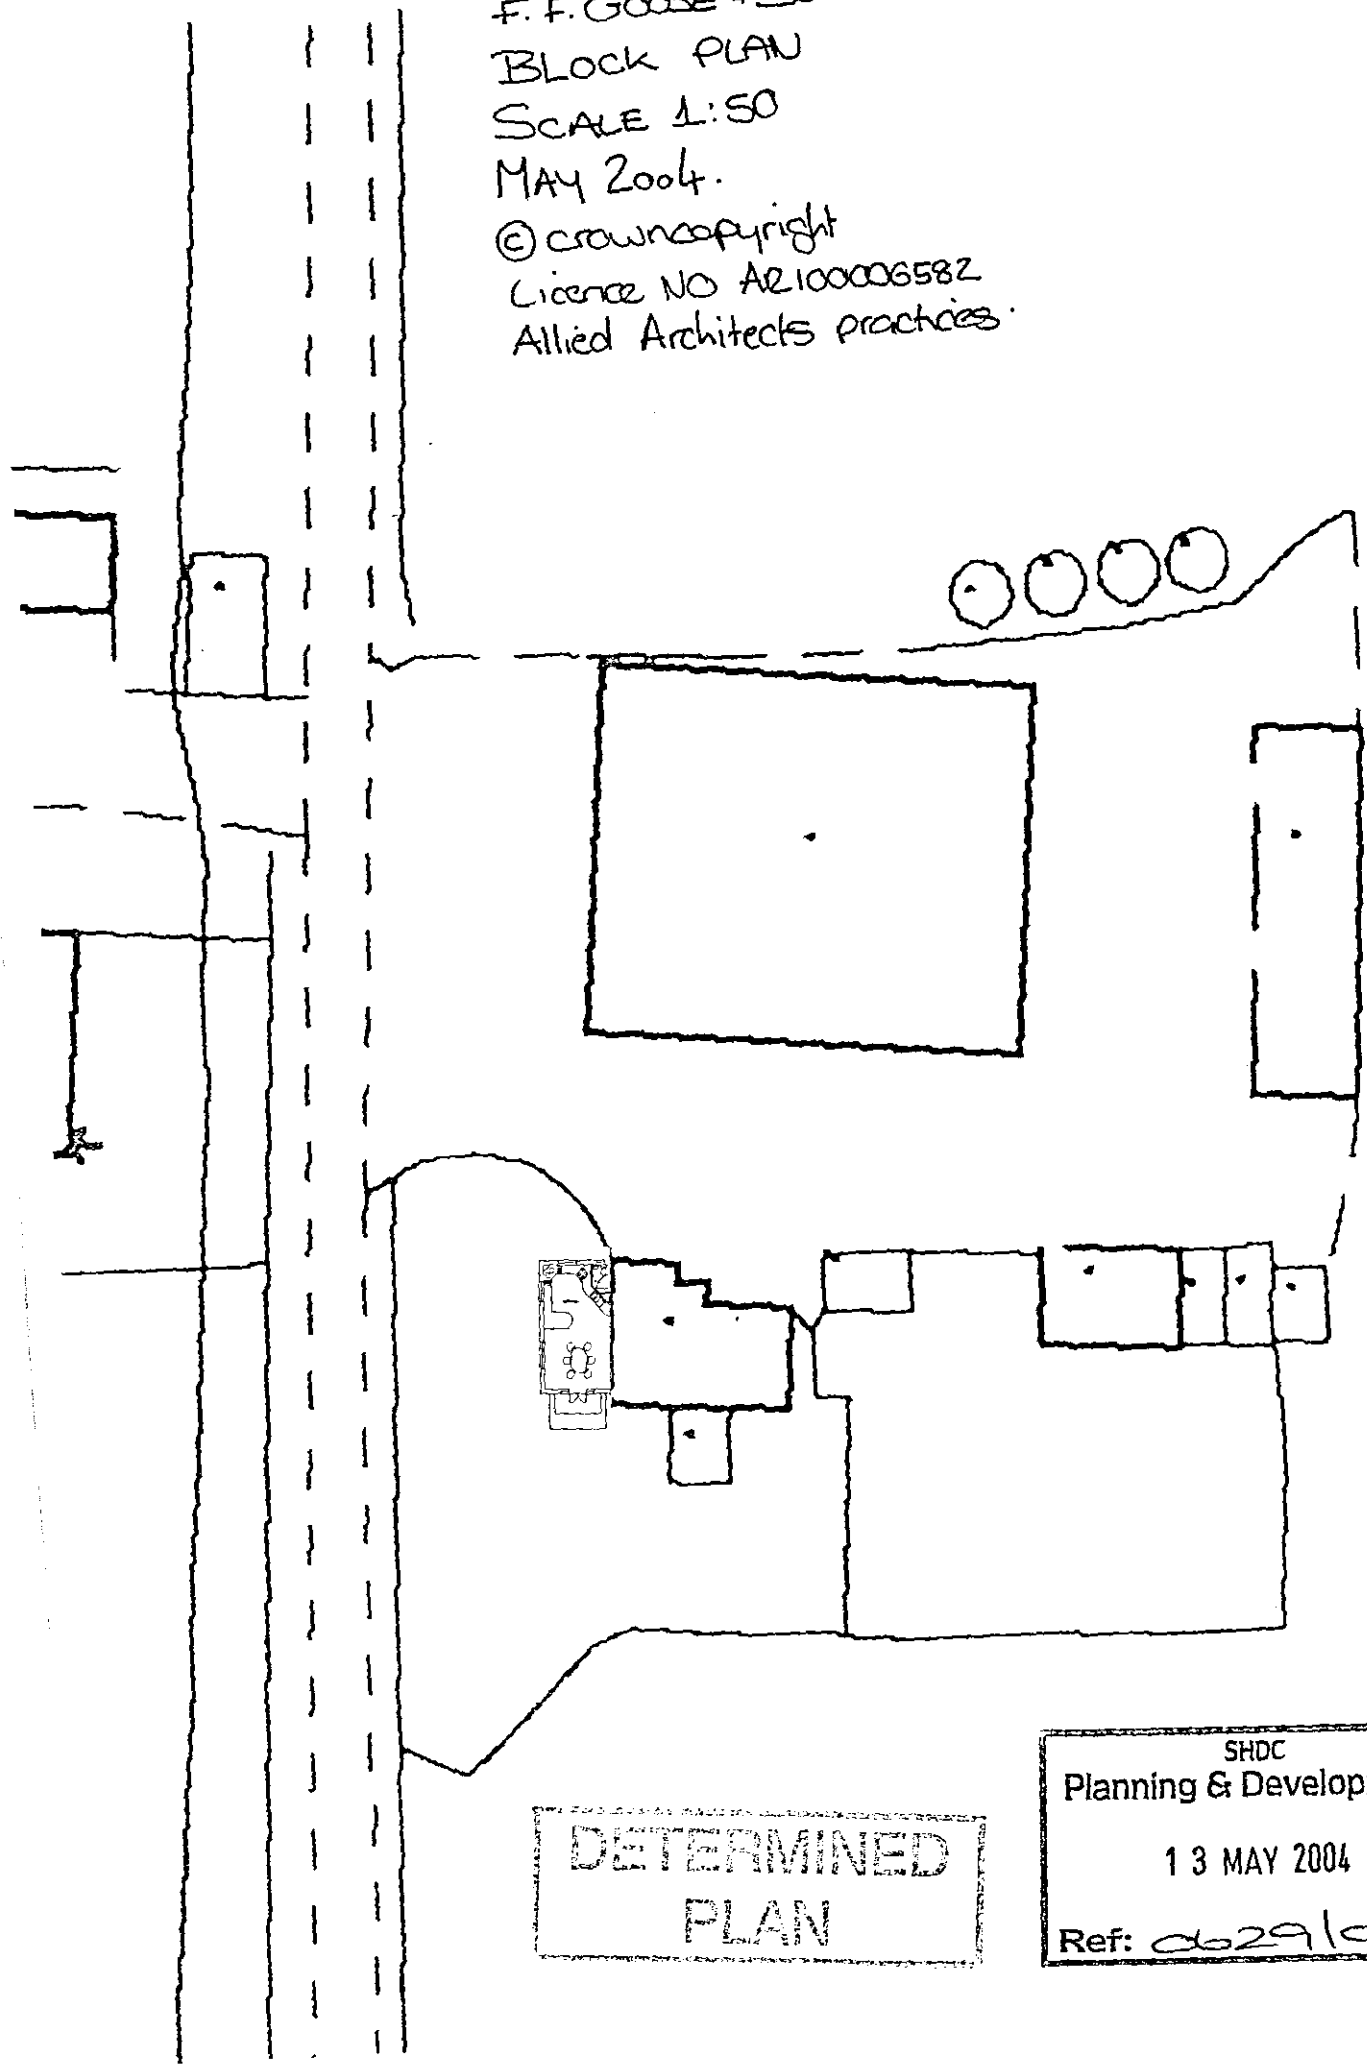

DETERMINED PLAN

SHDC
Planning & Development
13 MAY 2004
Ref: d0291/04