
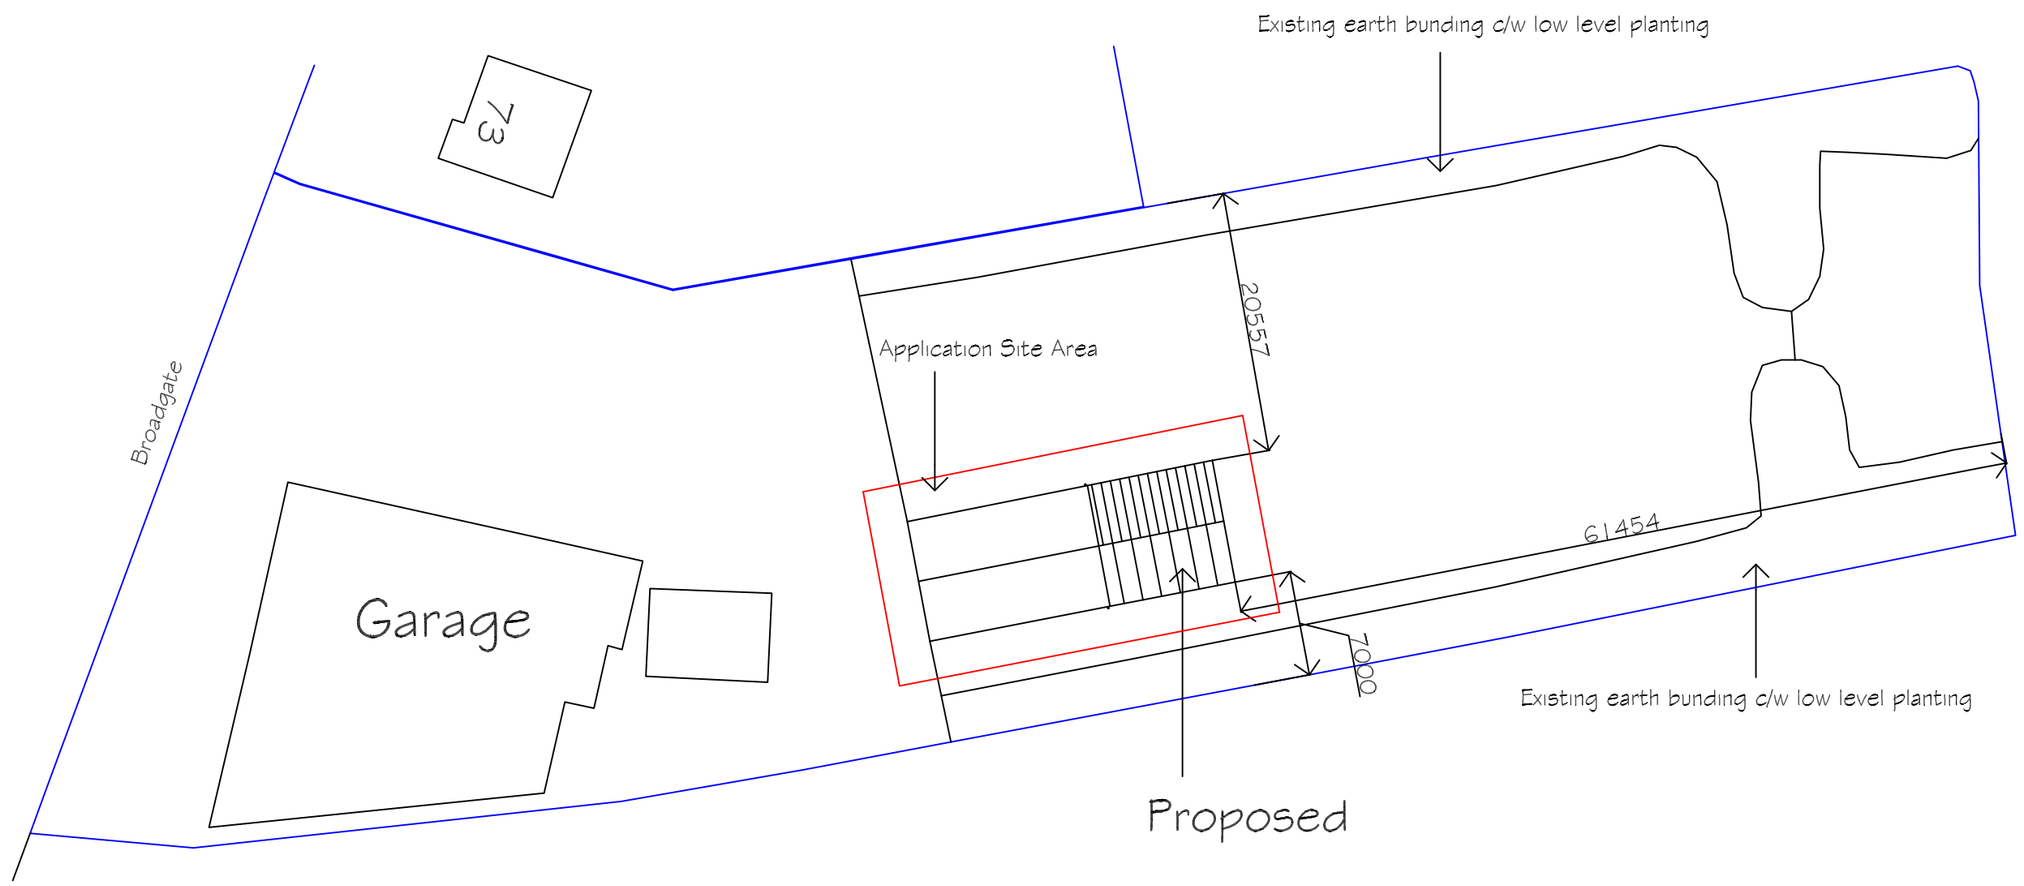


Block Plan

Scale 1/500
Application Site Area 0.05ha

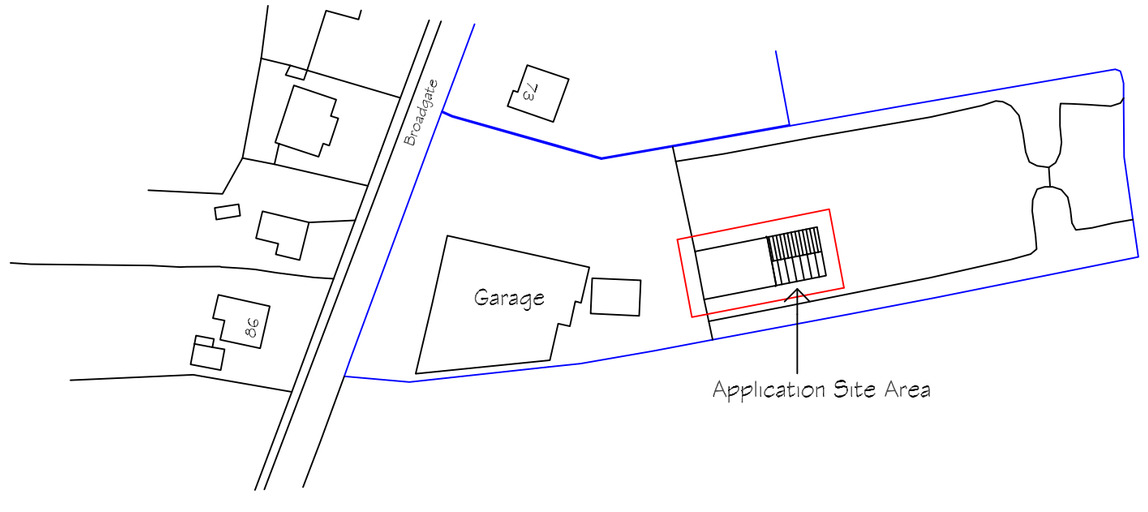

Location Plan

Scale 1/1250
Ordnance Survey (c) Crown Copyright 2018.
All rights reserved. Licence number 100022432

A	Revised to suit Planning submission	mjw	7/6/18

REVISIONS		BY	DATE
DRAWN	MJW	DATE	5/6/2018
SCALE	As Shown	CHECKED	

CLIENT
W.H.Brand & Son
77 Broadgate
Whaplode Drove
Spalding
Lincs
PE12 0TN

PROJECT

Proposed end extension for vehicle valeting and alterations to existing vehicle storage building

DETAILS

Location & Block Plan

Malcolm Watson
architectural - detailing services
Residential - Commercial - Industrial - Agricultural
Planning & Building Regulations Submissions
13 Wimberley Way, Pinchbeck, Spalding, Lincs. PE11 3RY.
Tel / Fax : 01775 767650
email : mjw.13@btinternet.com

DRWG No. 528/LP/BP/2018 A

A2