
HEIGHTS IN METRES

PLAN TF 3215.31

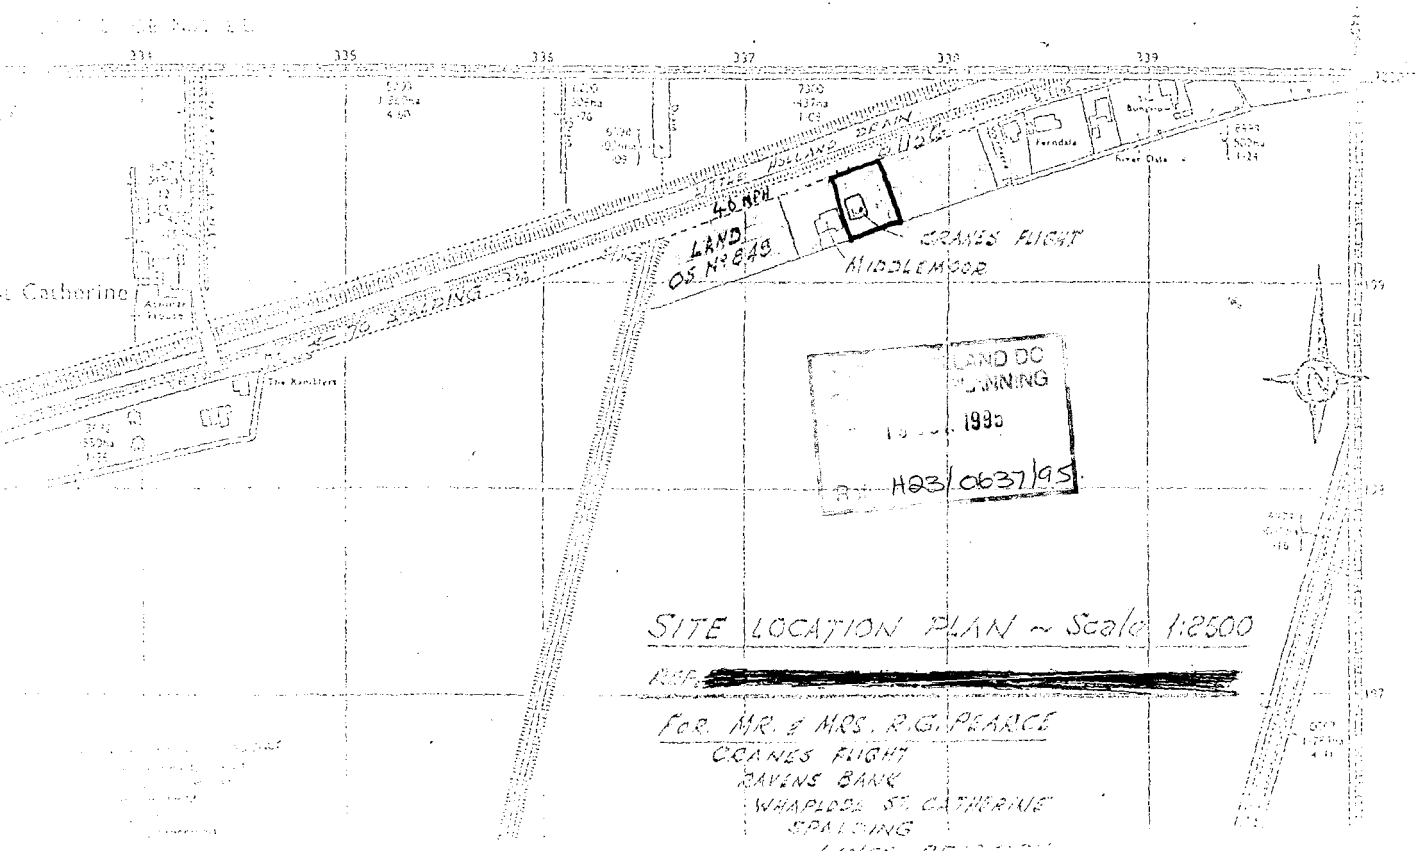


SITE LOCATION PLAN ~ Scale 1:2500

REF. [redacted]

FOR MR. & MRS. R.G. PEARCE

CRANES FLIGHT

DAVENS BANK

WHAPLODE ST. CATHERINE

SPALDING