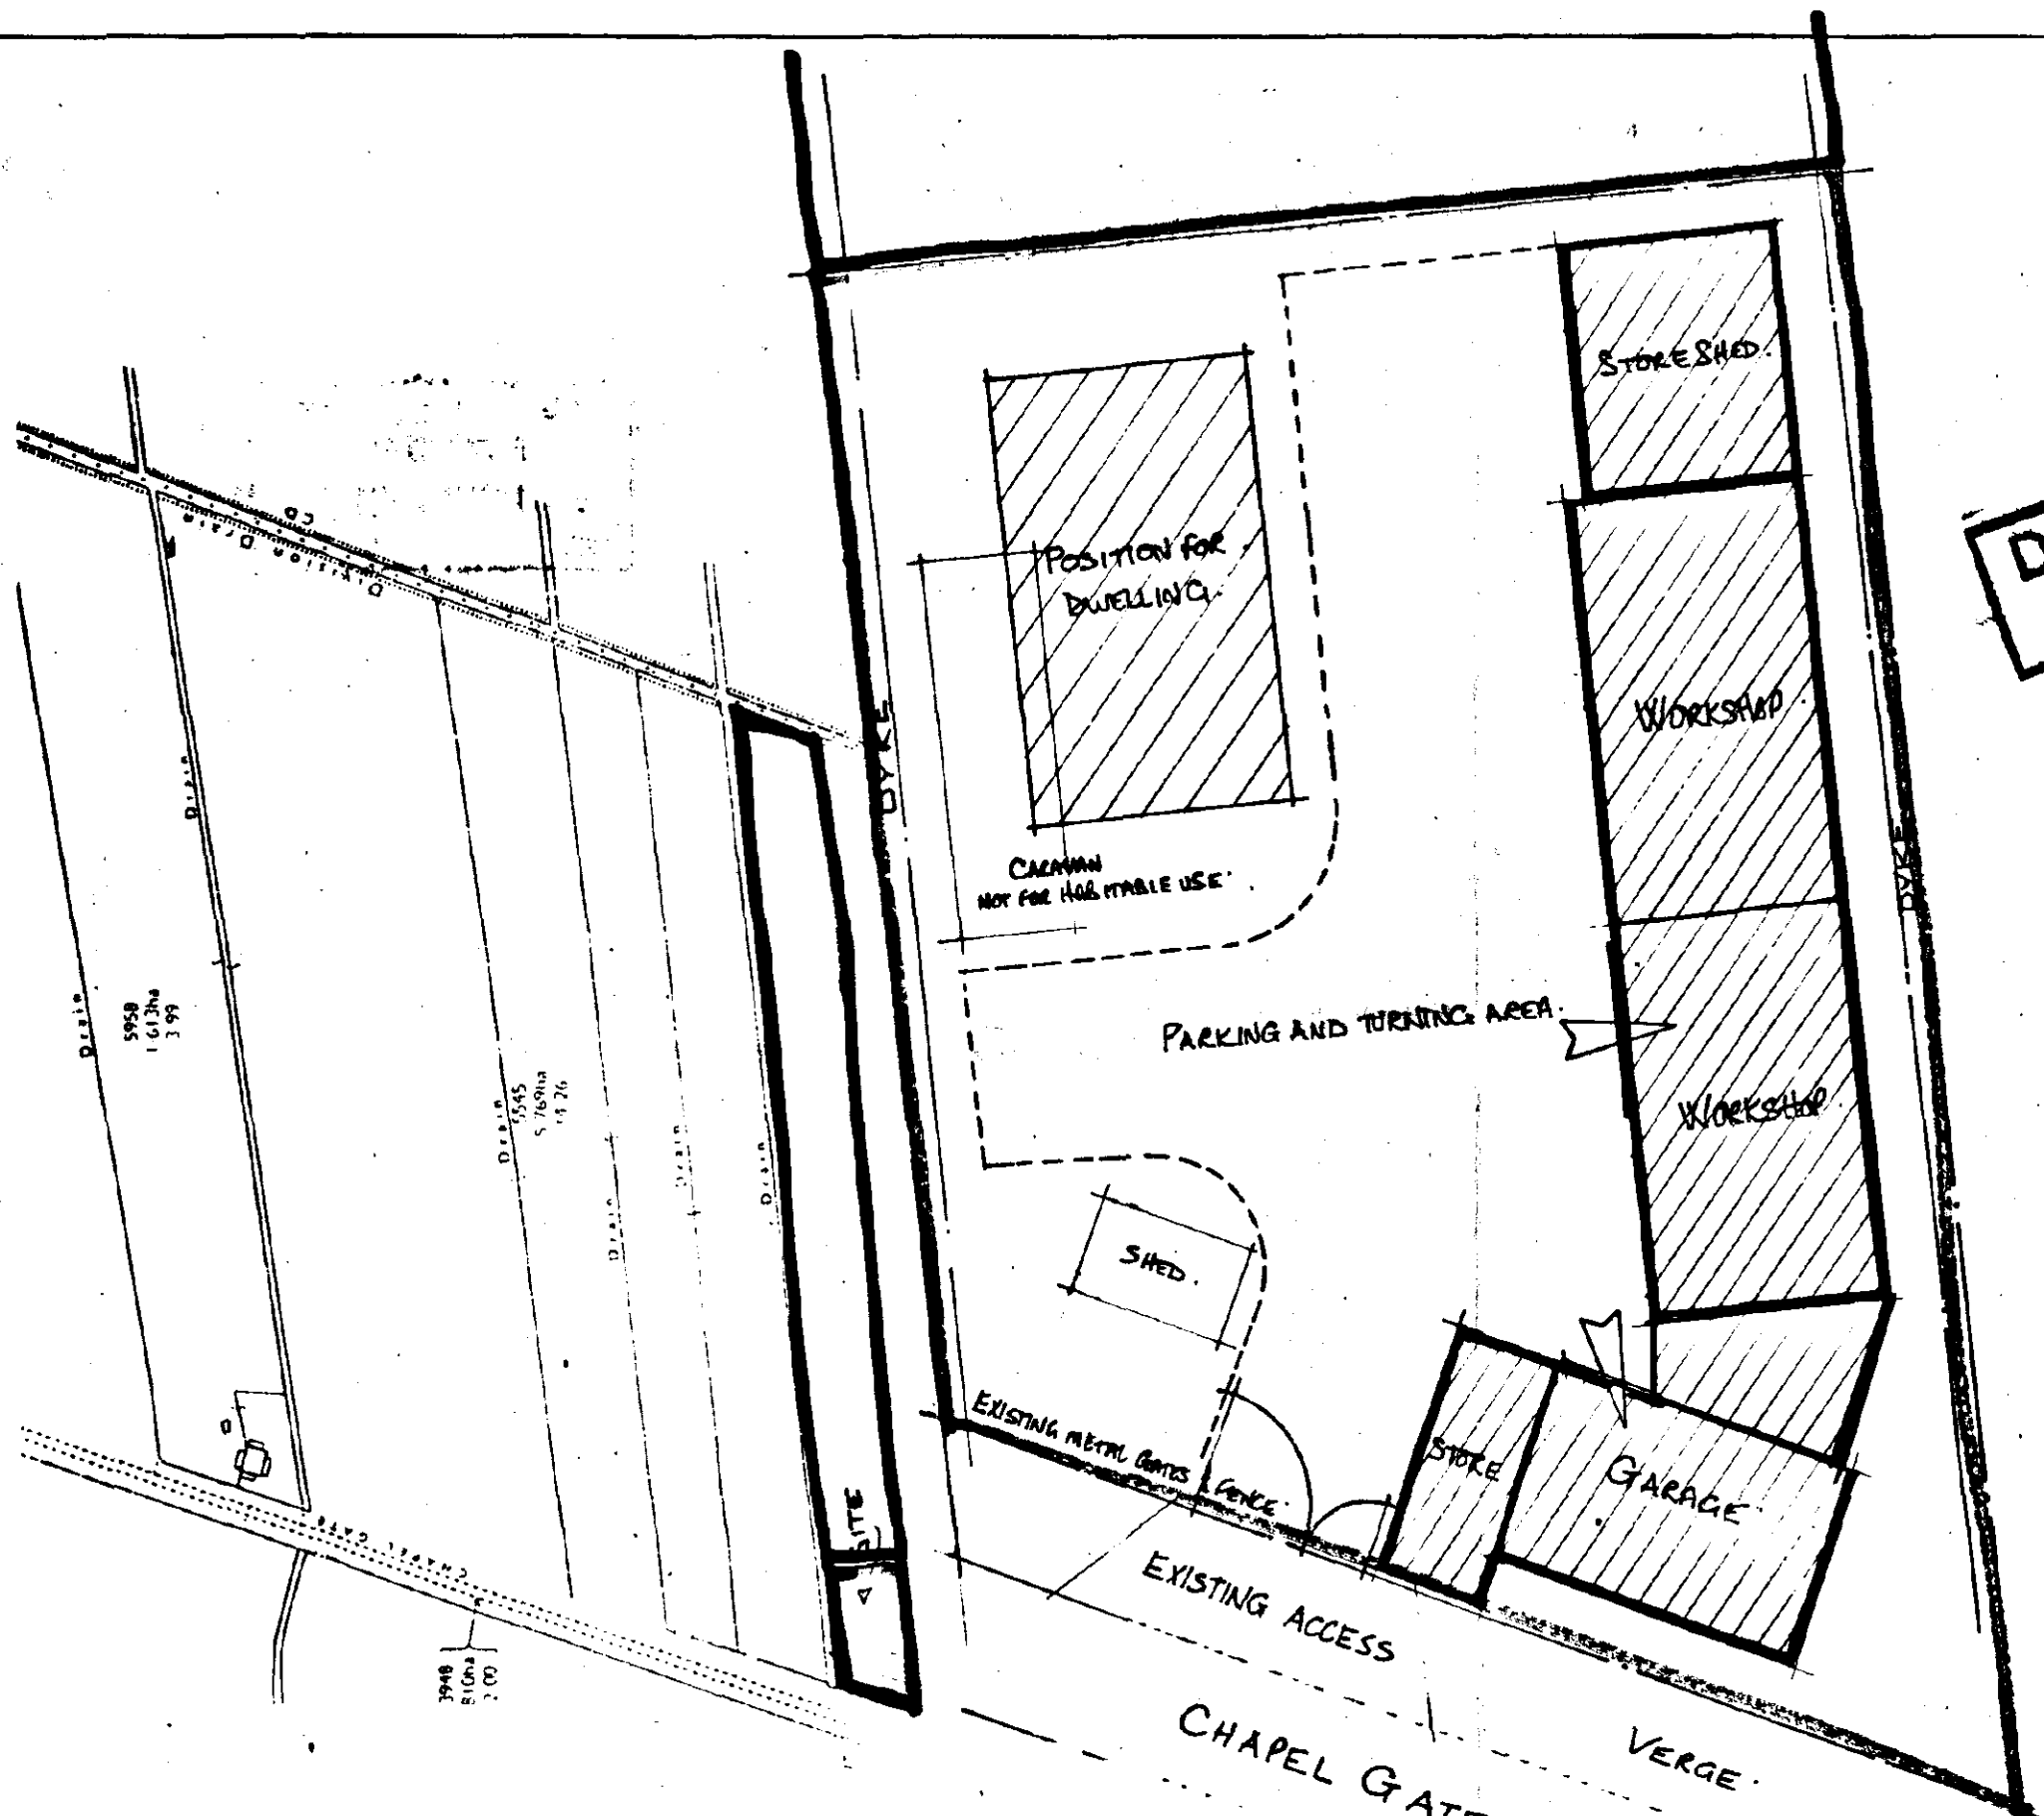


DETERMINED PLAN

SOUTH HOLLAND D.C.
 PLAN DEPT.
 18 JUL 1994
 REF. 94/1/94

PROPOSED
 CHANGE OF USE
 FOR WORKPLACE HOME
 IN CONJUNCTION WITH
 MOTOR REPAIR AND RENOVATION
 BUSINESS
 AT CHAPEL GATE
 WHAPLODE DROVE
 FOR J H M WATERFALL

Drg. no. 942595	
scale	1:2500 1:200
date	21-6-94
drwn.	DB chkd.
revised	
issued	

DAVID BROKER
 ARCHITECTURAL AND
 BUILDING TECHNICIAN
 TELEPHONE (0945) 410421



DAVID BROKER DESIGN
 DANBROOKE HOUSE
 STATION ROAD
 WISBECH ST. MARY
 WISBECH CAMBS.

LOCATION PLAN 1:2500

CHAPEL GATE
 BLOCK PLAN