
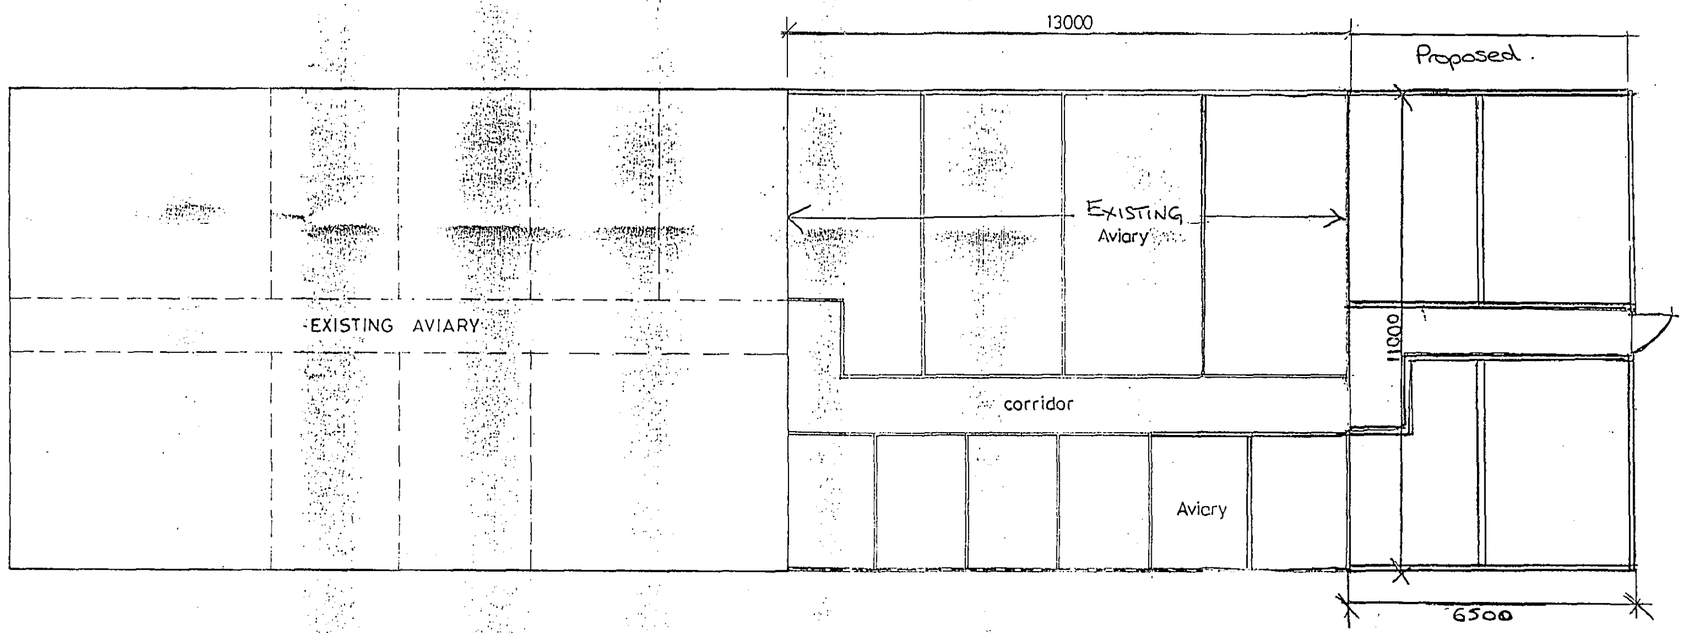


NESTING

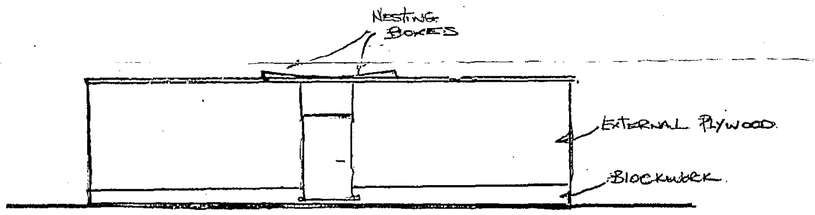

PLAN

4 chamber extension to existing falcon breeding block.


Mr. Robert J.H. Creese,
Tamarisk
Cobgate
Whaplode. PE12 6TD

01406 370007

1/100

1415/06

END

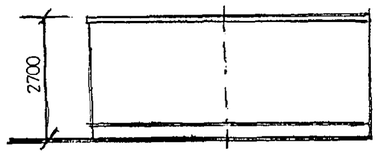

SIDE

DETERMIN
PLAN

SHDC
PLANNING & DEVELOPMENT
10 MAY 2006
Ref. 0645/06

CALE FROM THIS DRAWING
yright and may not be altered, traced, photographed
ose other than that for which it is issued.
ctor is to check all dimensions on site and report
Architect.
this drawing including foundations are based upon
ns related to the area. No responsibility can be
mal conditions which may be discovered during
reported to the Architect so that design amendments
Site soil surveys are recommended in respect of
lish specific site conditions before foundation work