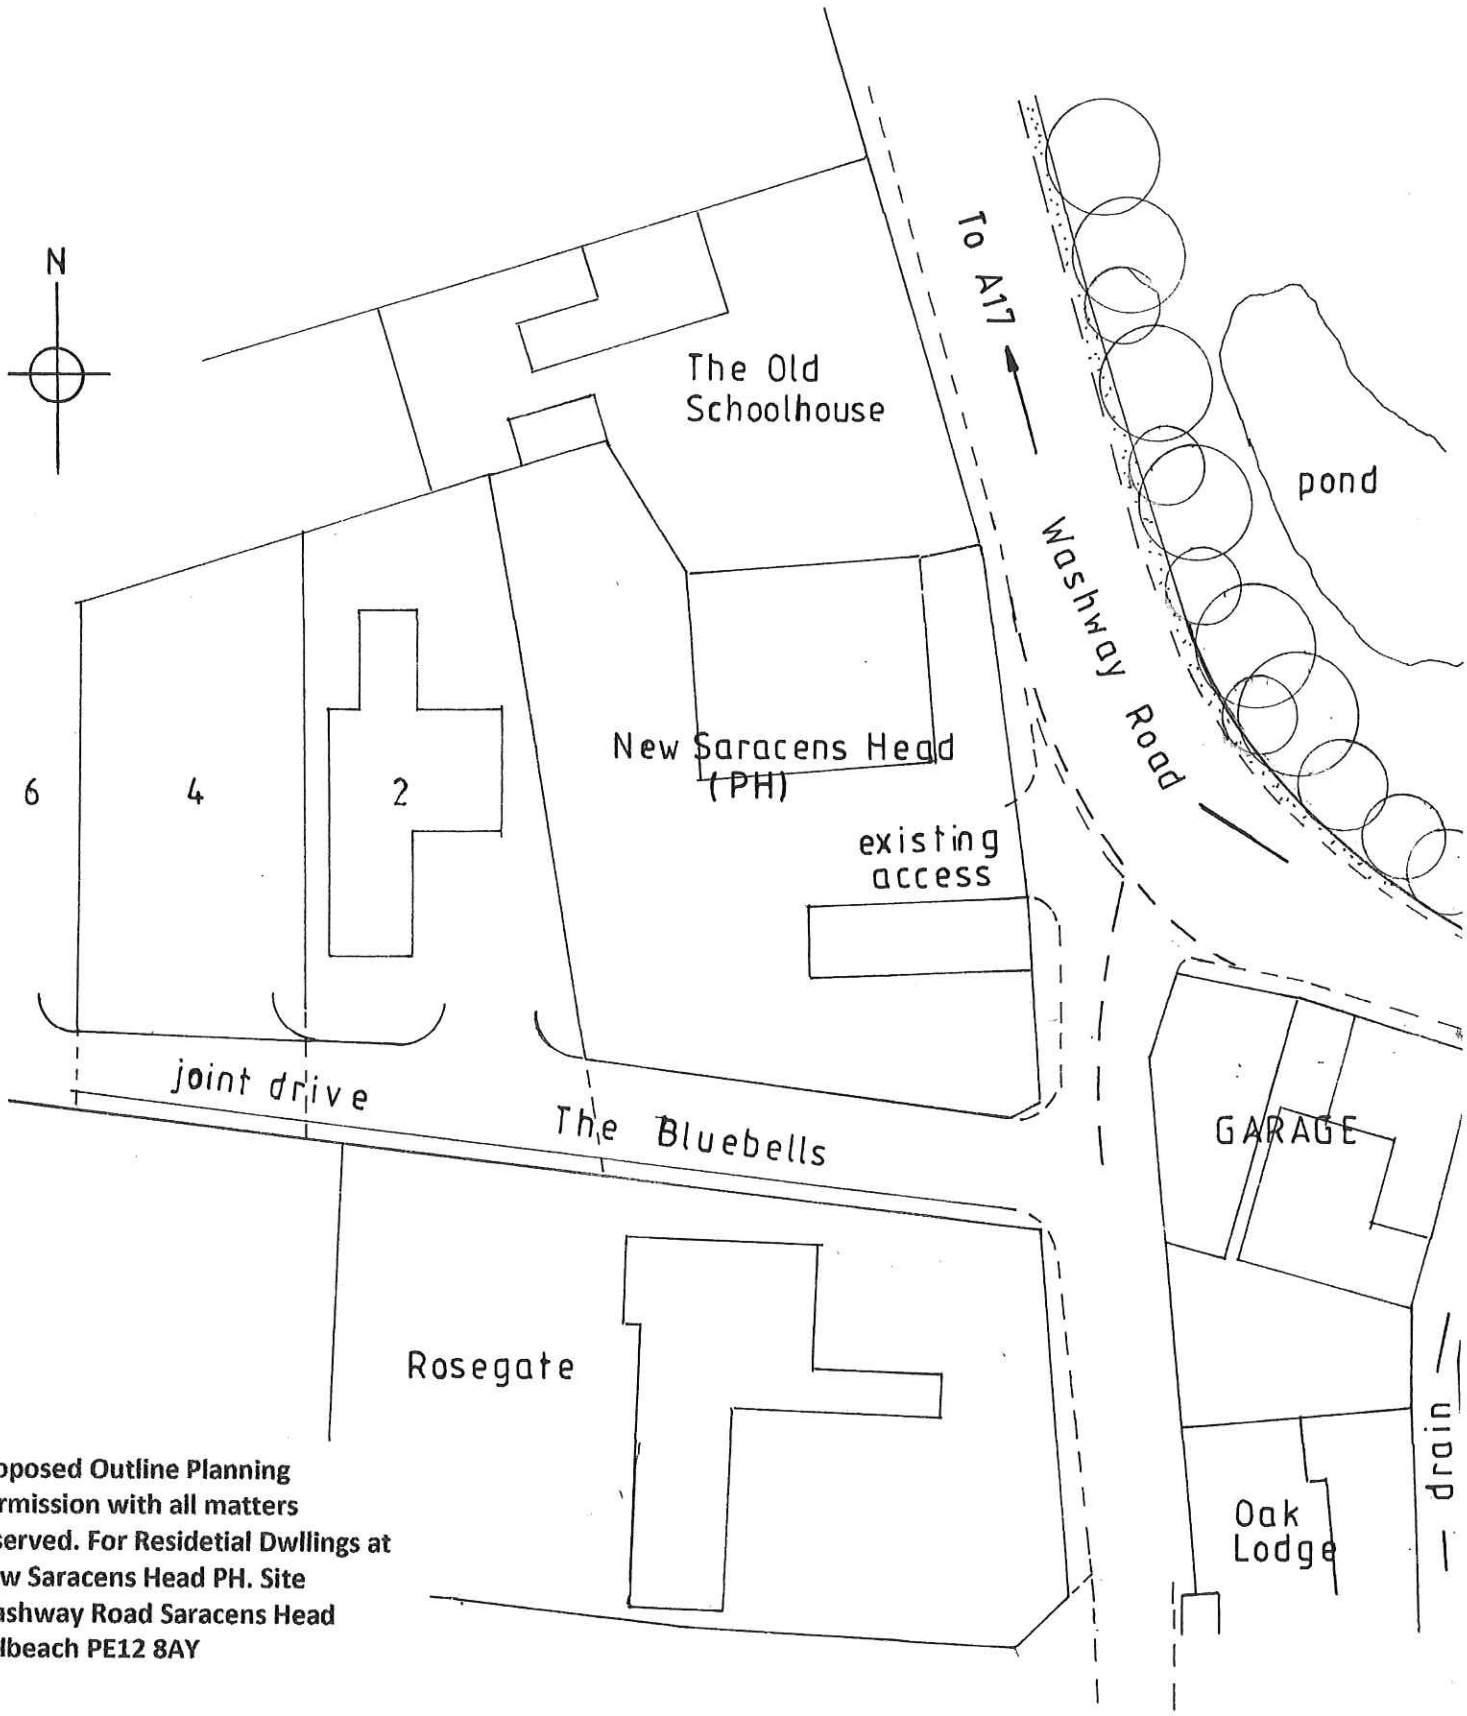


Proposed Outline Planning Permission with all matters reserved. For Residetial Dwllings at New Saracens Head PH. Site Washway Road Saracens Head Holbeach PE12 8AY

Applicant: Mrs R. Whitelam (Daughter) on behalf of Owners Mr & Mrs S. Goodison Scale as shown. Date. June 2021

BLOCK PLAN 1:500

RWSG/DA/100325/21