


Block Plan (1:200)

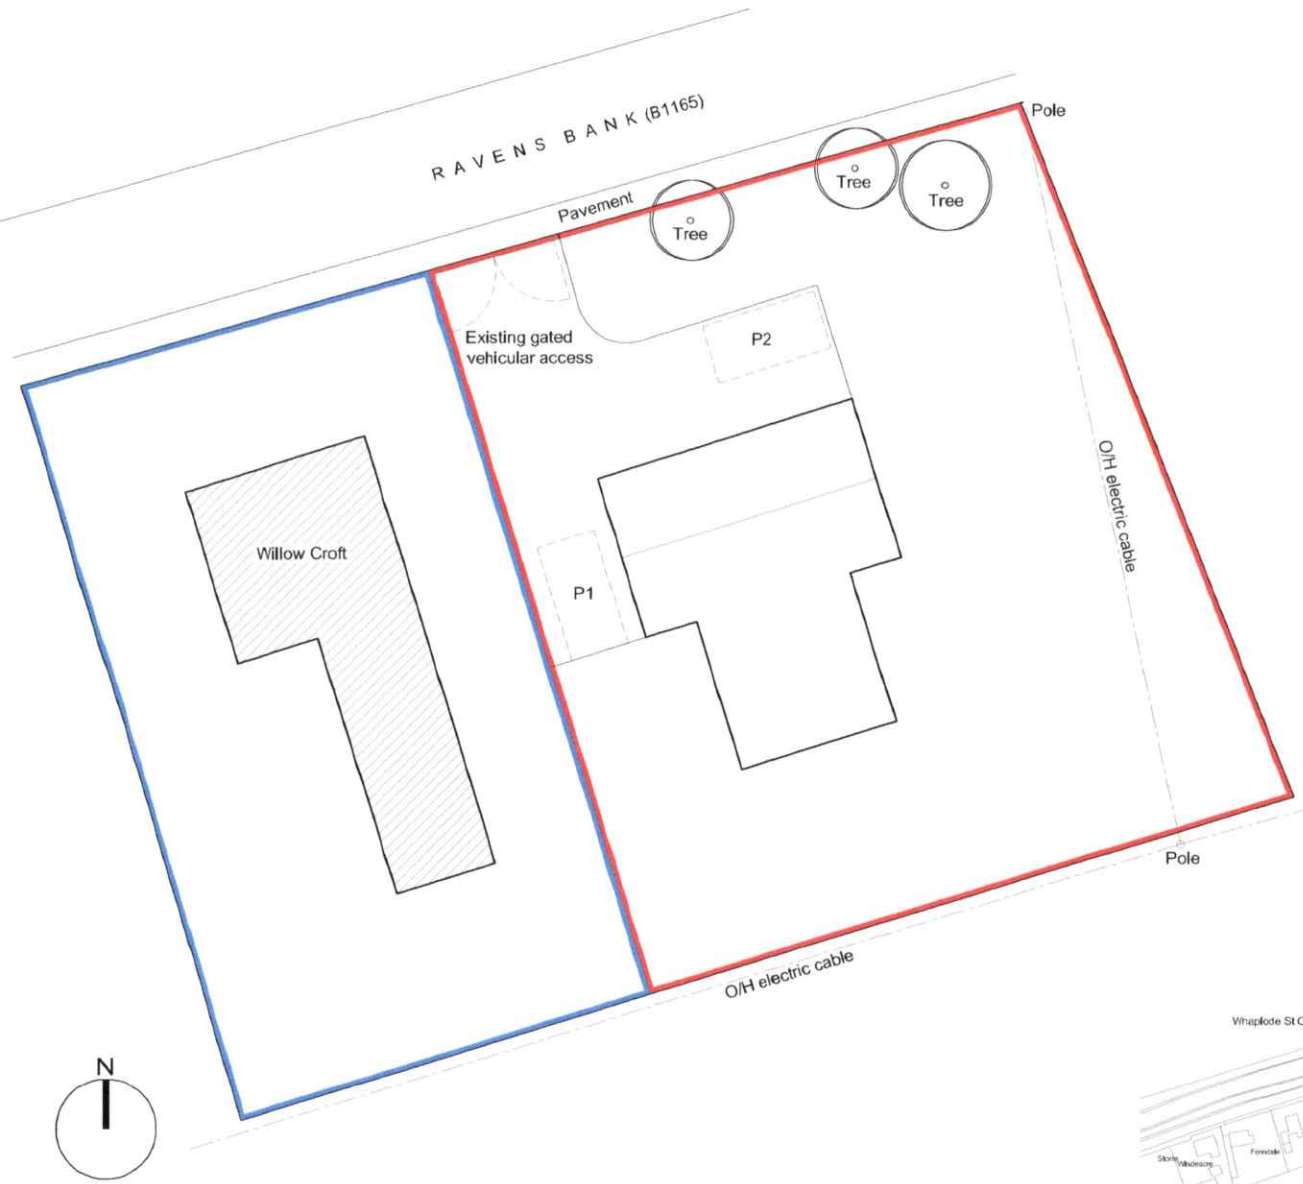

Location Plan (1:2500)

All dimensions to be verified on site by Main Contractor before the start of any shop drawings or work whatsoever either on their own behalf or that of subcontractors.

Report any discrepancies to the Contract Administrator at once.

This drawing is to be read with all relevant Architect's and Engineer's drawings and other relevant information.

Andrew M Wright Ltd. Registered in England & Wales No. 6399524. Registered office: 22 Church Street, Holbeach, Spalding, Lincs. PE12 7DJ

LEGEND: DO NOT SCALE

ANDREW M WRIGHT LTD
CHARTERED ARCHITECT

St Johns Bank, Holbeach St Johns, Spalding, Lincs PE12 8SZ
Telephone 01406 540725 Mobile 07540 816 051

Project: Ravens Bank
Whaplode St Catherine
Lincs

Drawing Title: Location Plan & Block Plan

Client: Mr P Siracusano

Drawn	Checked	Date	Scale	Paper Size
AMW	AMW	18.06.18	As shown	A3

Job No.	Dwg No.	Stage	Revision
051804	P001	Planning	D1



Environment Agency

Flood map for planning

Your reference
051804

Location (easting/northing)
533932/319987


Scale
1:2500

Created
18 Jun 2018 3:00


- Selected point
- Flood zone 3
- Flood zone 3: areas benefitting from flood defences
- Flood zone 2
- Flood zone 1
- Flood defence
- Main river
- Flood storage area

0 20 40 60m


vironment Agency copyright and / or database rights 2018. All rights reserved. © Crown Copyright and database right 2018. Ordnance Survey licence number 100024198.

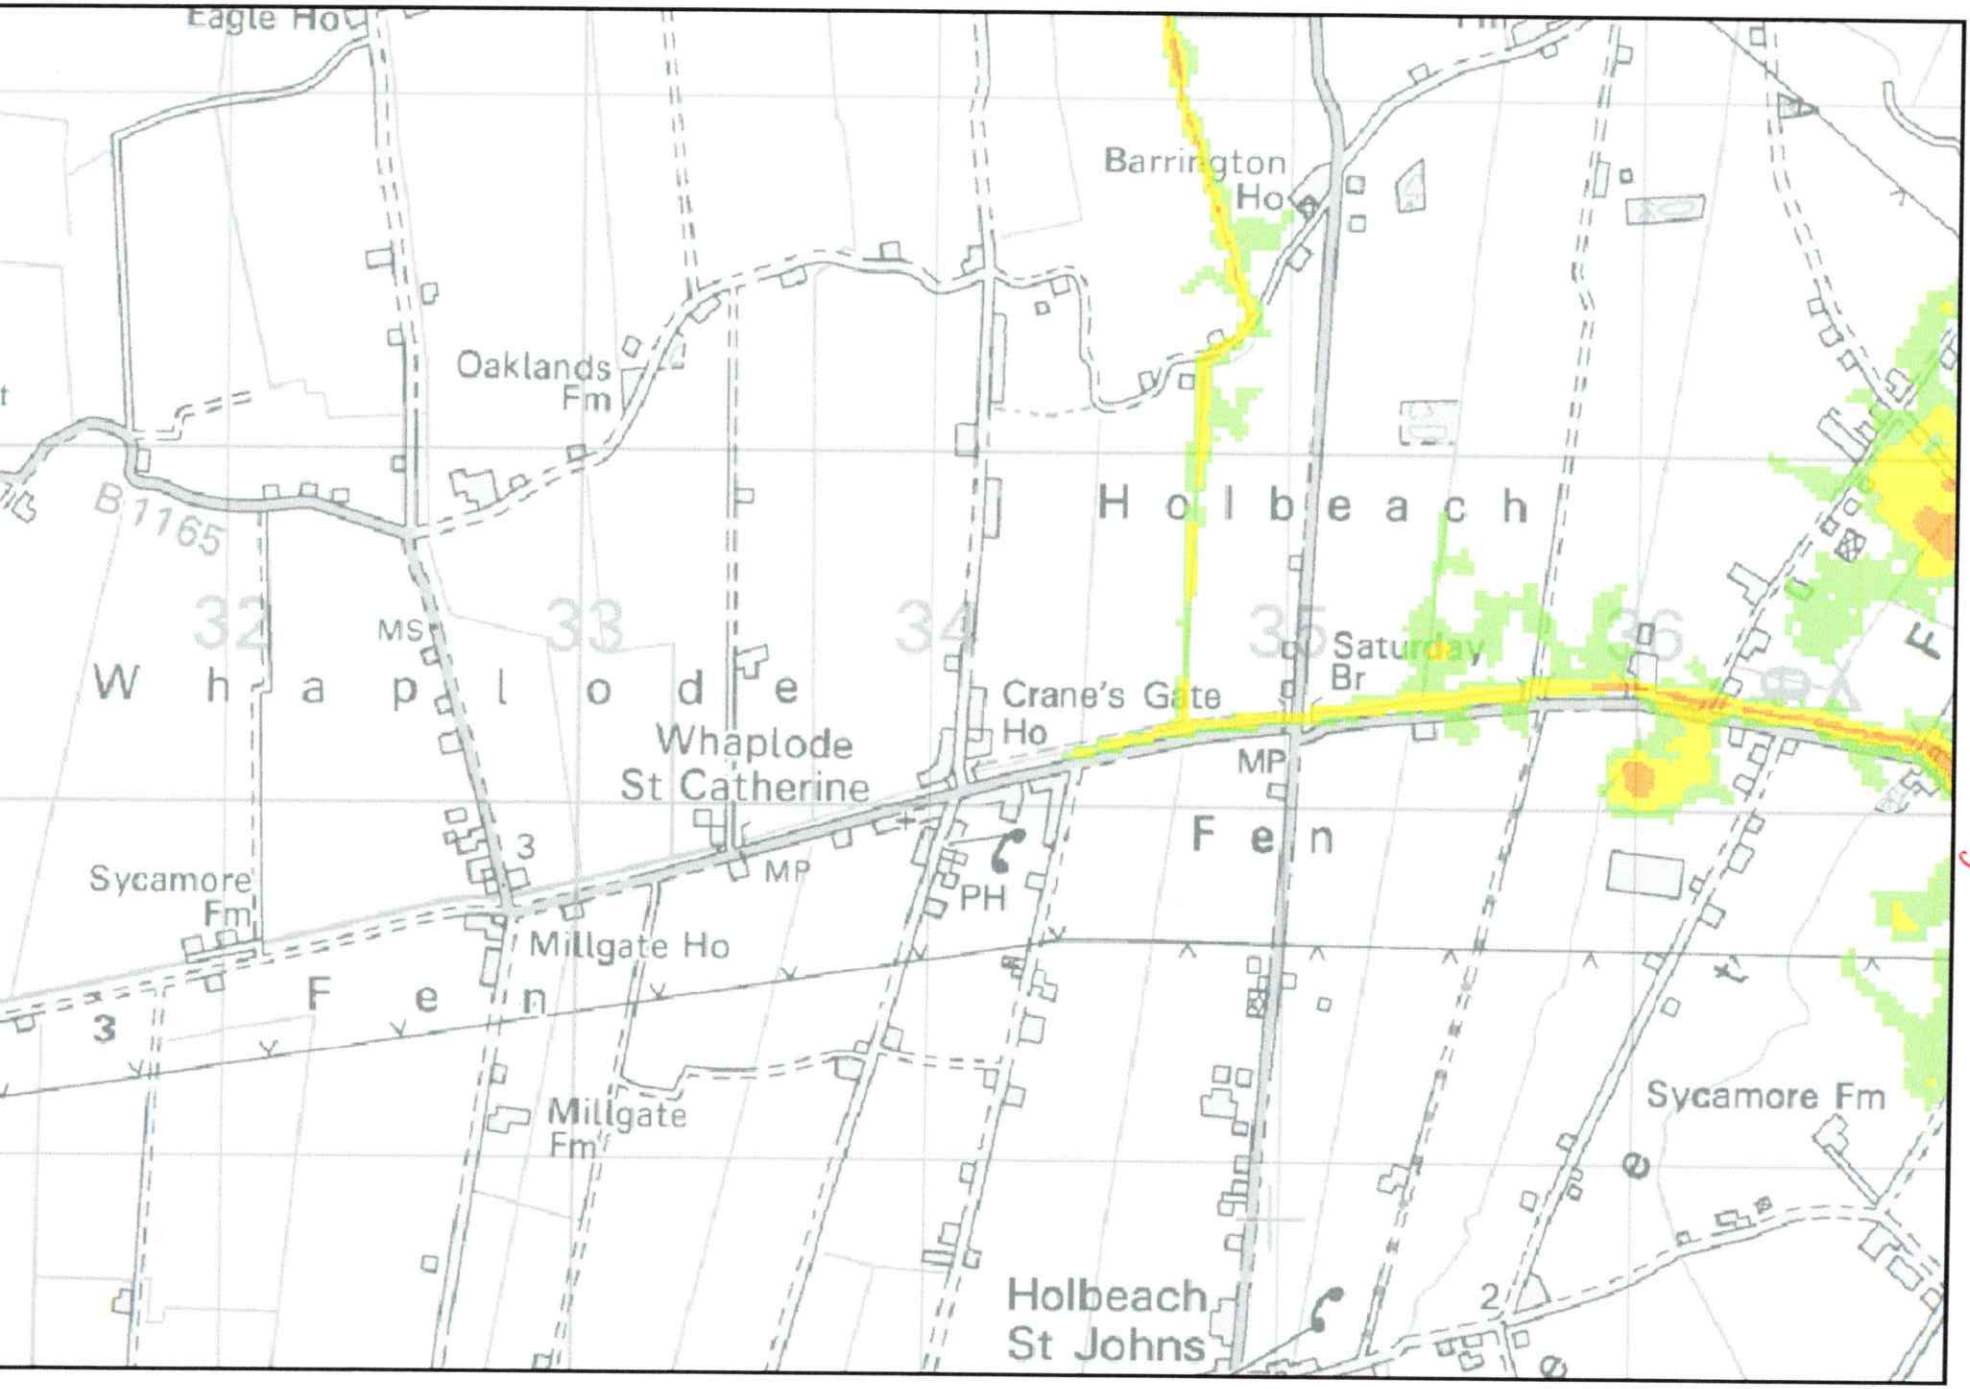

Hazard Zone 2116

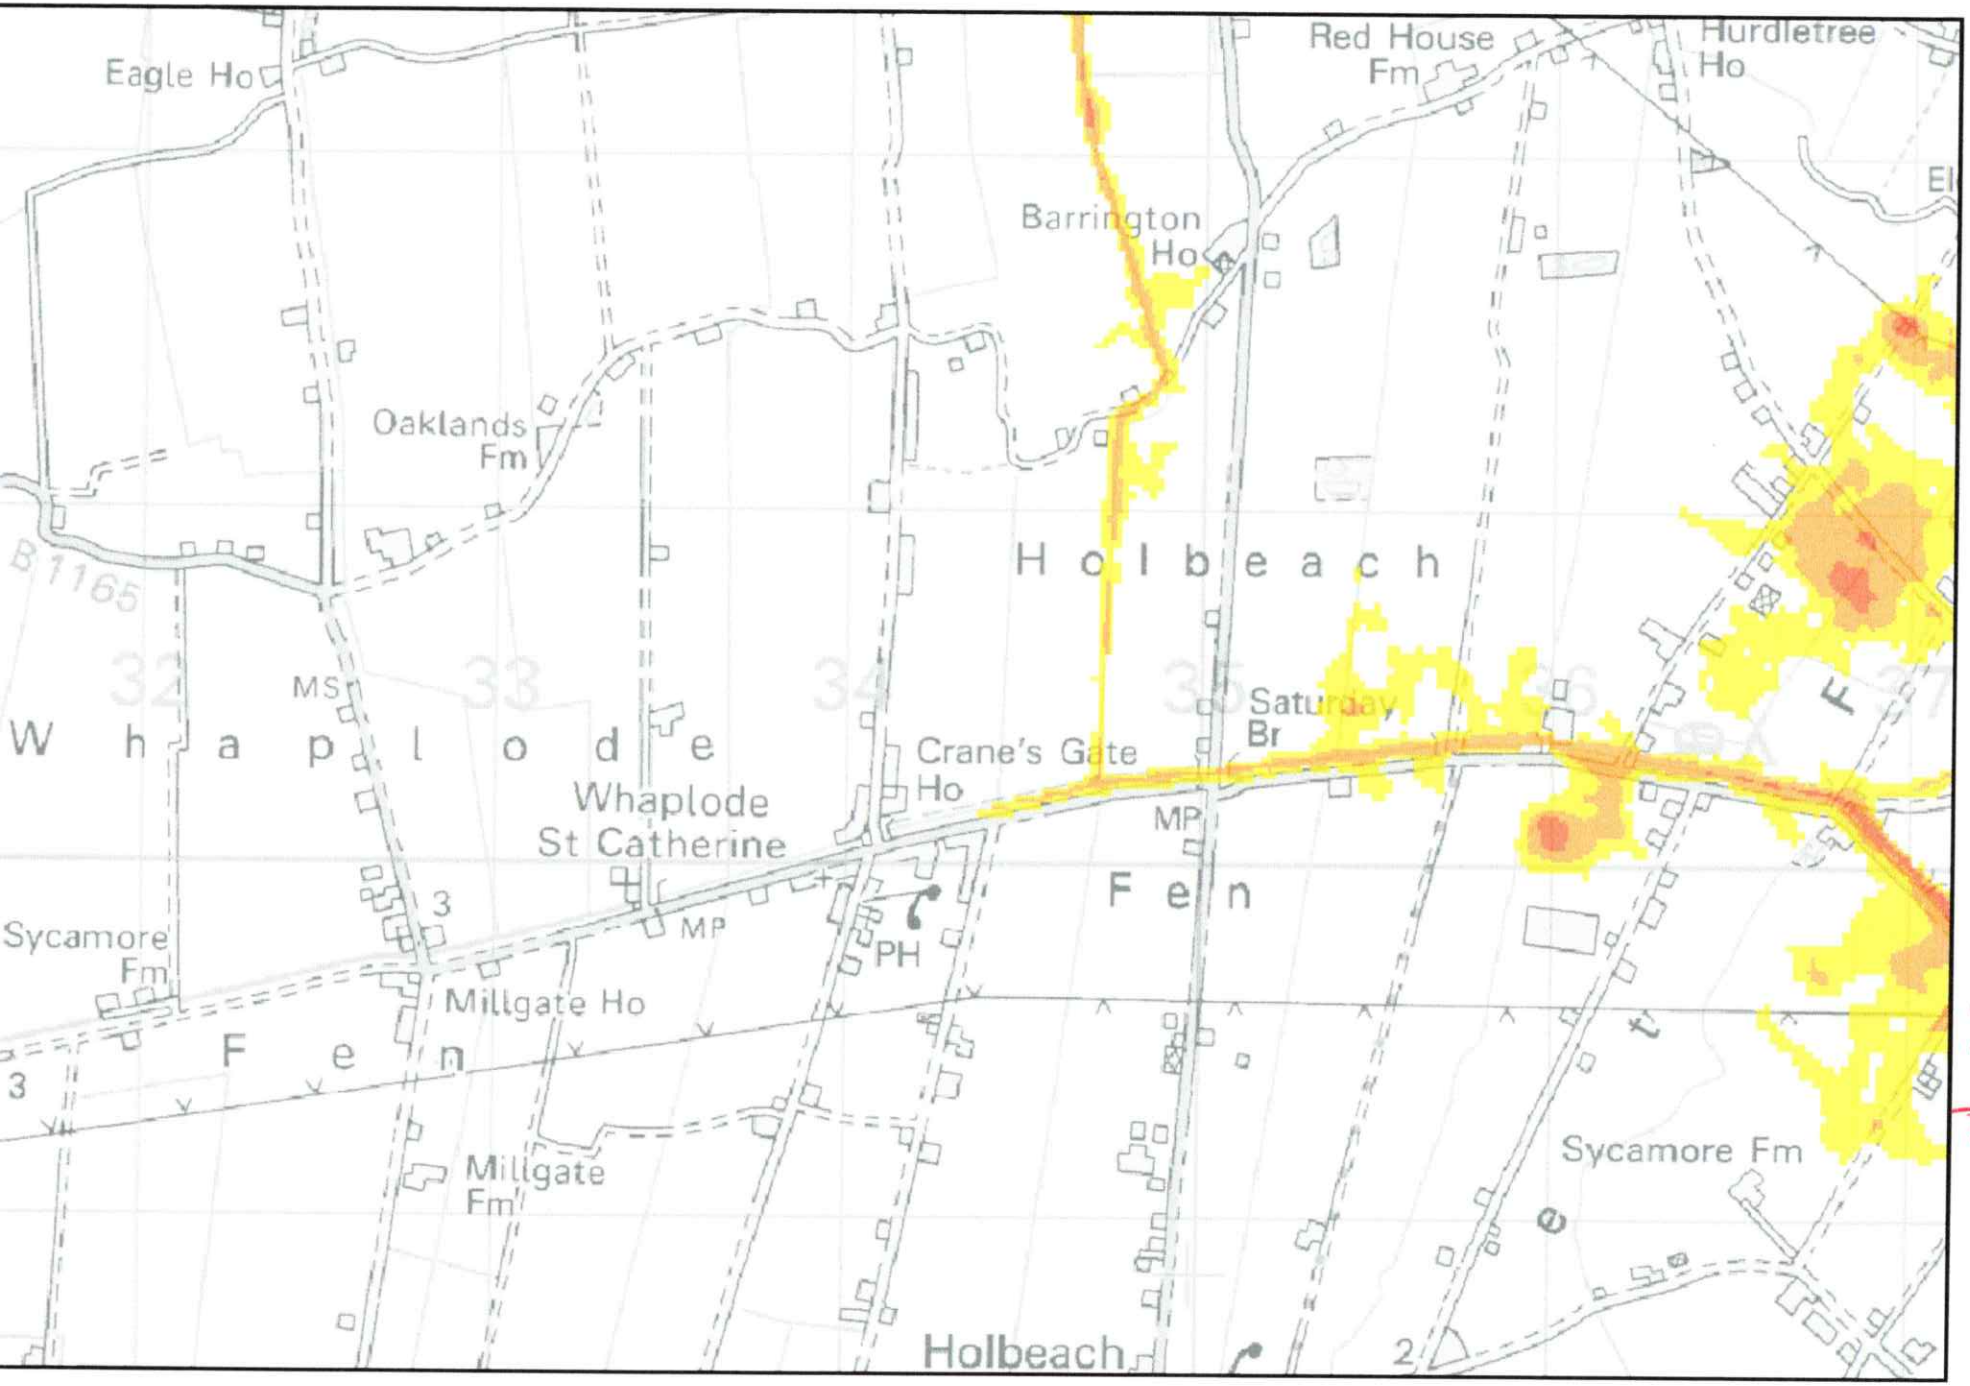

Residual Depth 2116

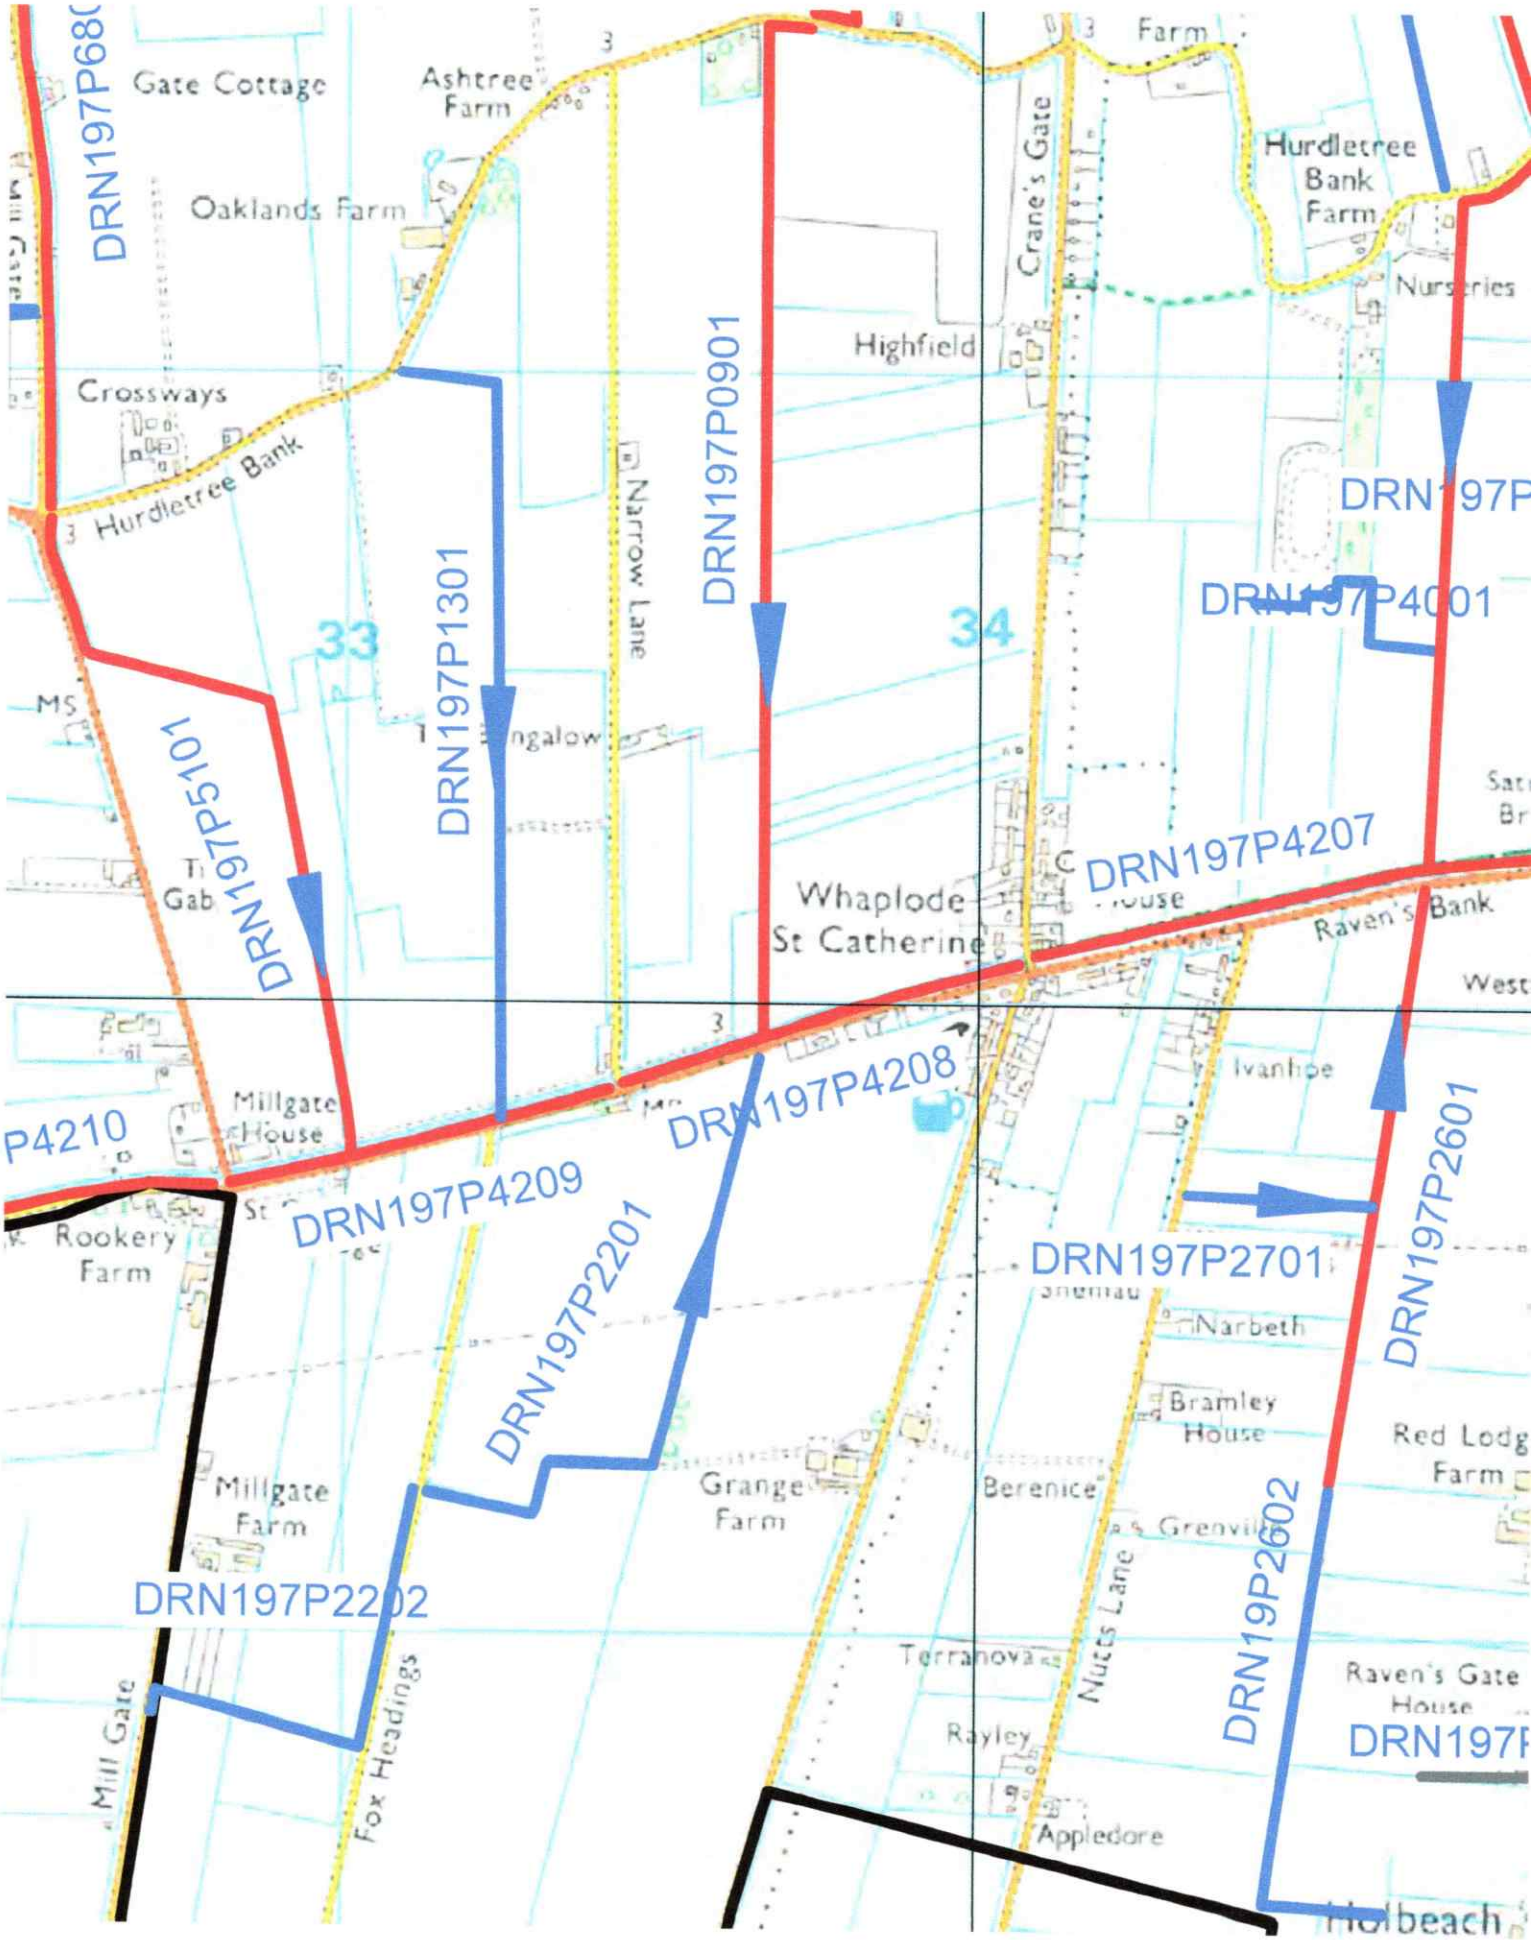
DRN197P68
Gate Cottage
Ashtree Farm
Oaklands Farm
Crossways
Hurdletree Bank
Crane's Gate
Hurdletree Bank Farm
Nurseries
Highfield
DRN197P0901
DRN197P1301
Narrow Lane
33
34
DRN197P4001
DRN197P5101
Whaplode St Catherine
DRN197P4207
Raven's Bank
Millgate House
DRN197P4208
Ivanhoe
P4210
DRN197P4209
DRN197P2201
DRN197P2701
DRN197P2601
Rookery Farm
Narbeth
Bramley House
Millgate Farm
Grange Farm
Berenice
DRN197P2202
Nutts Lane
DRN19P2602
Terranova
Raven's Gate House
Rayley
Mill Gate
Fox Headings
Appledore
Holbeach