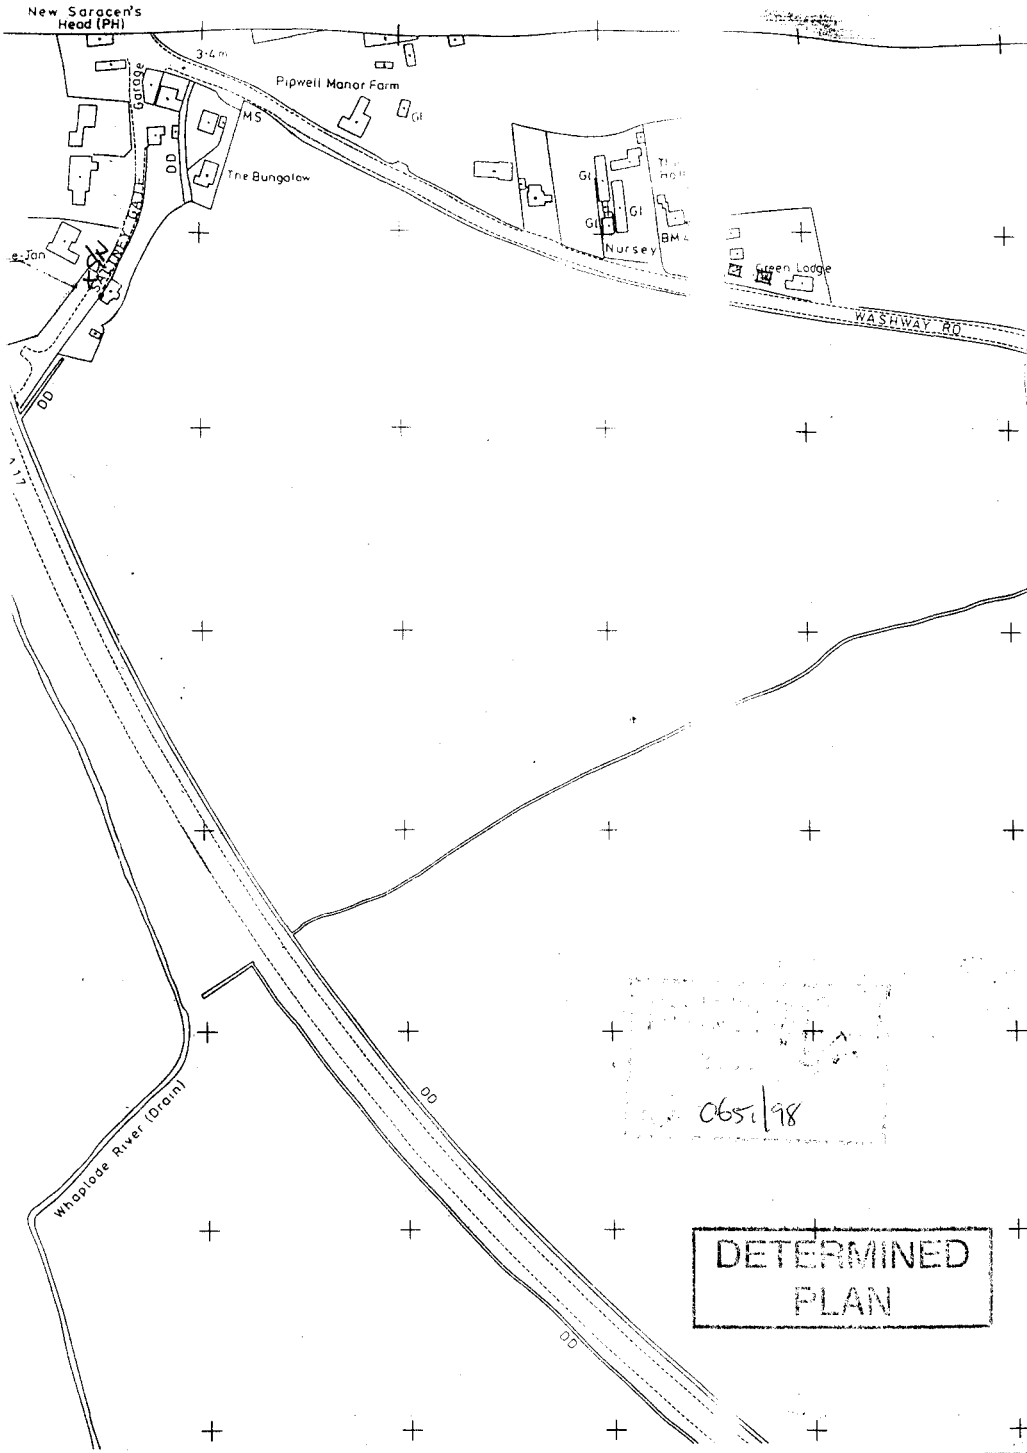
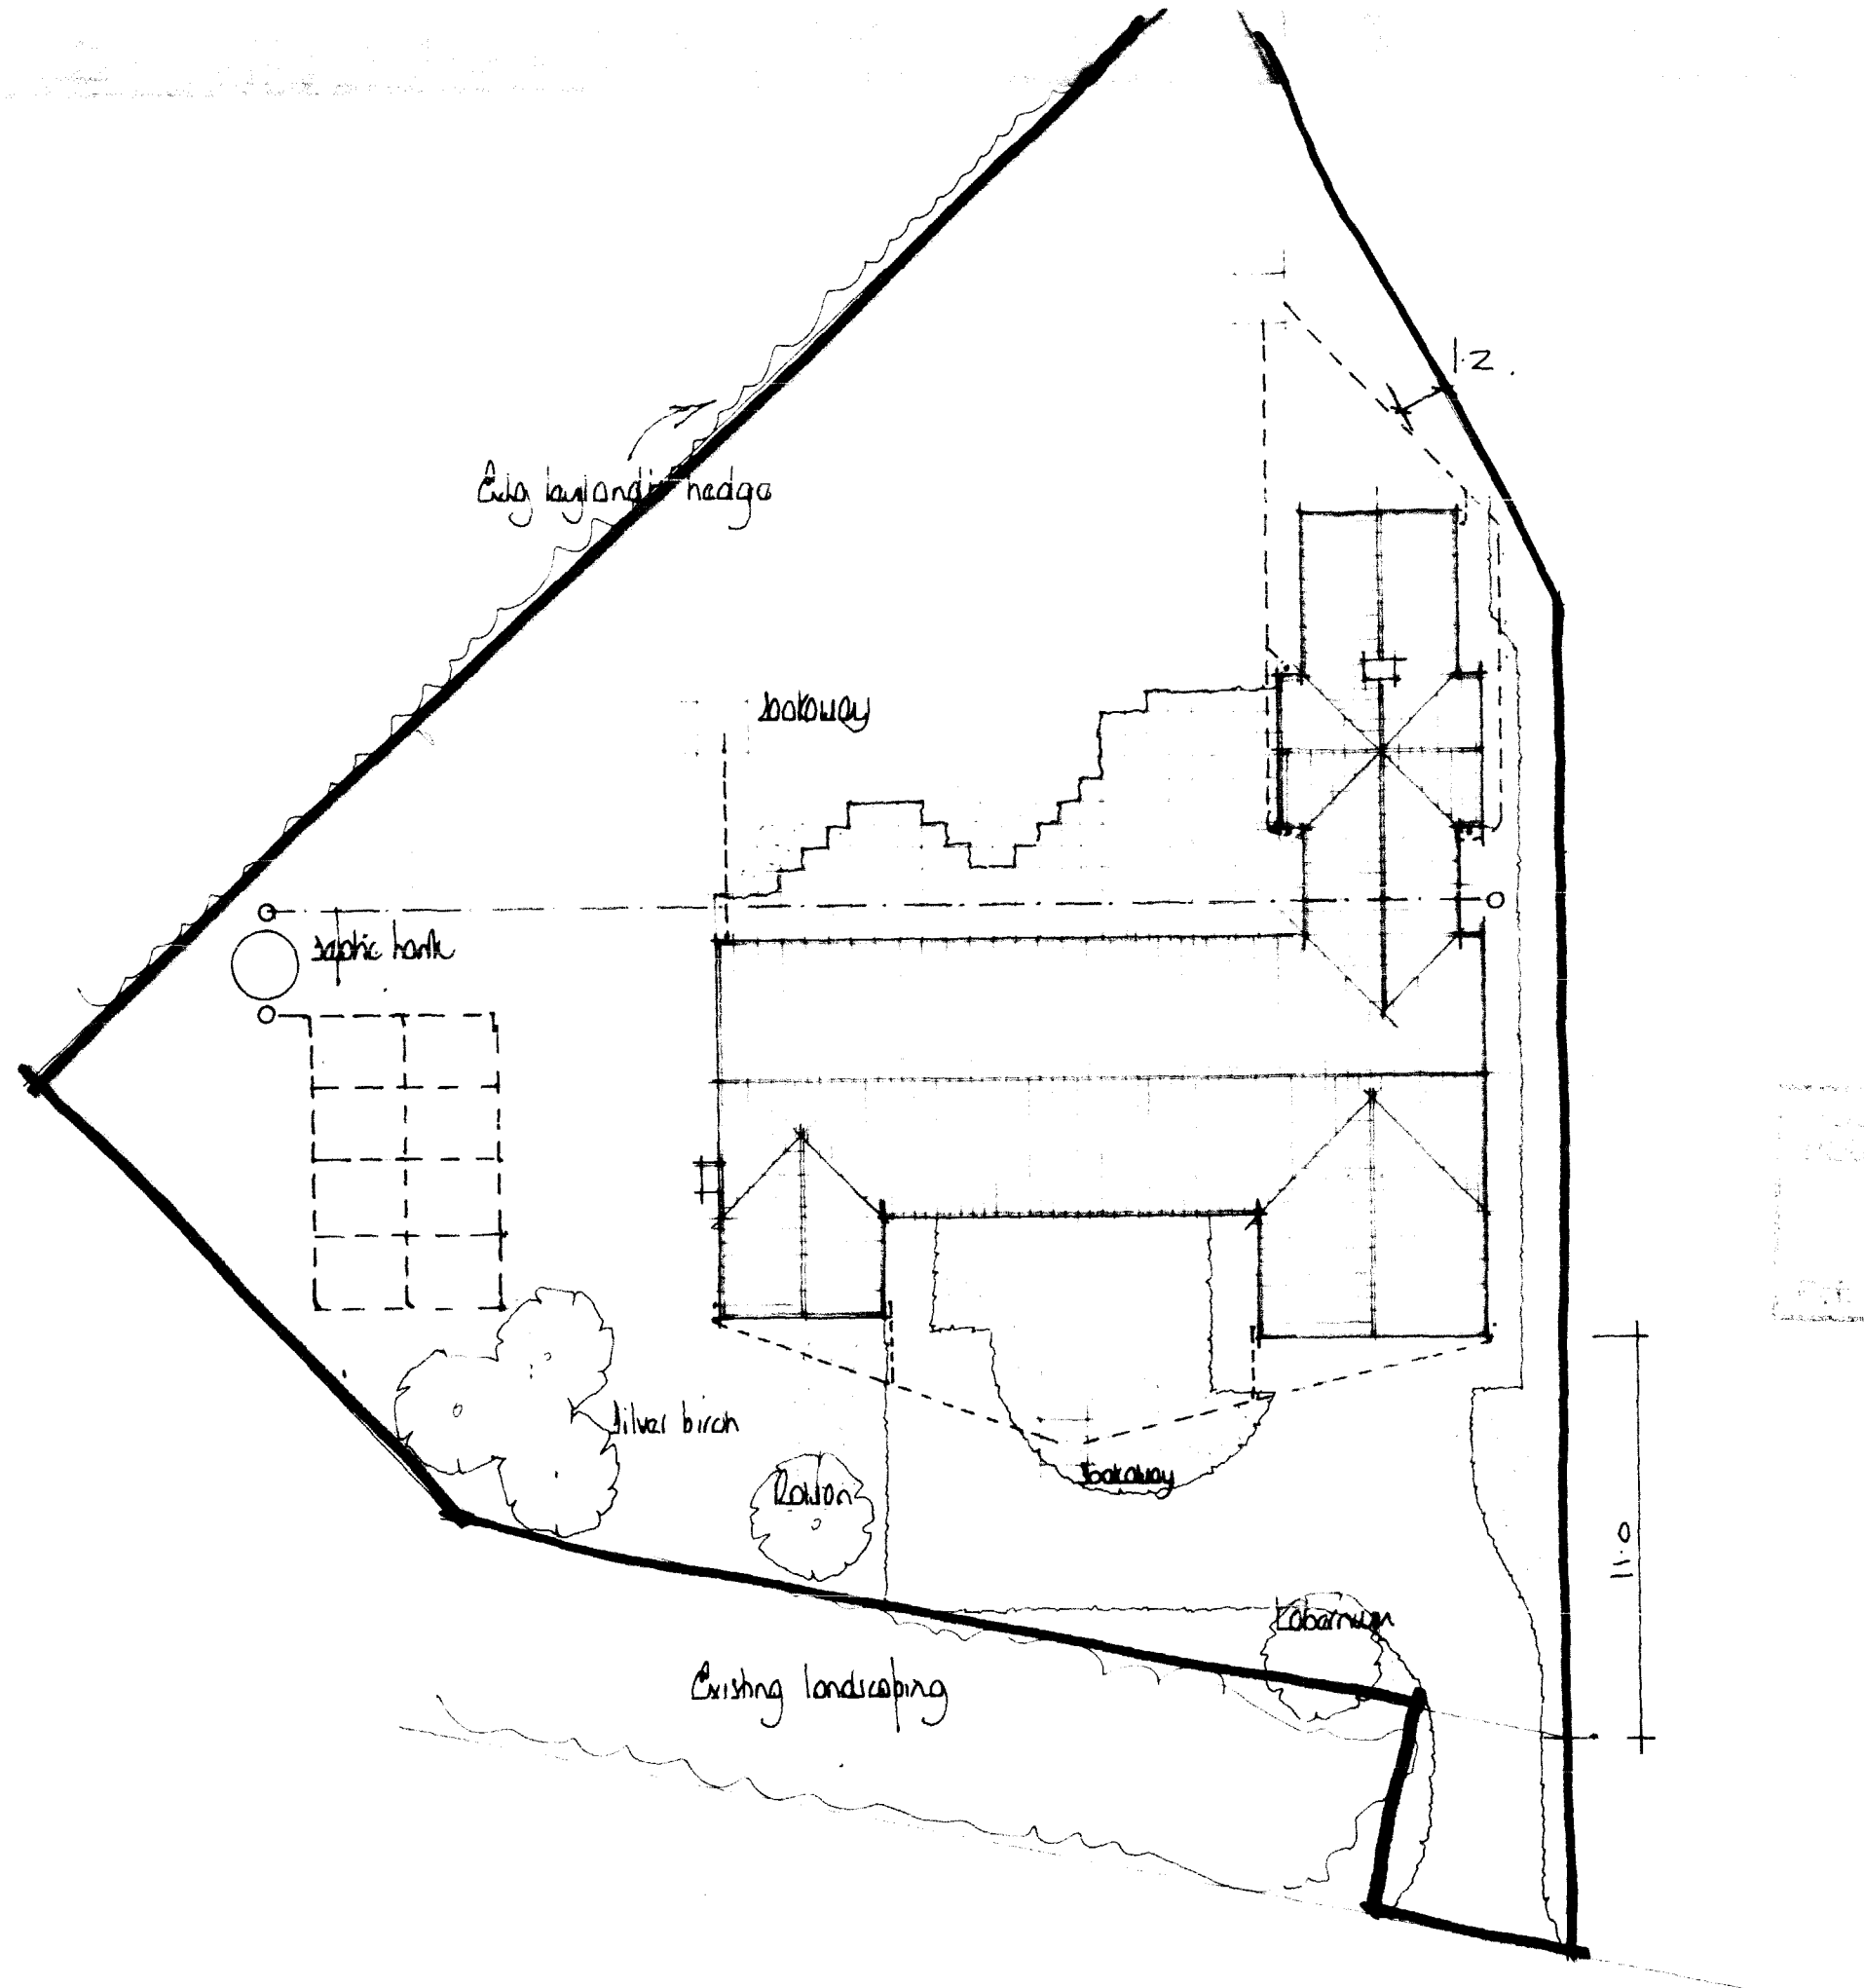

New Saracen's Head (PH)
3·4m
Pipwell Manor Farm
Garage
MS
The Bungalow
DD
KEN LANE
Jan
Nursey
BM
Green Lodge
WASHWAY RD
DD
DD
DD
Whaplode River (Drain)
065/98
DETERMINED PLAN



A		
	Date	Revisions

© copyright

East Midlands Design Associates

"Willow Lodge",
Horseshoe Road,
Spalding,
Lincs. PE11 3JA
Tel: Spalding (0775) 767968

Client

MR N NICHOLLS

Job Title

PROPOSED BUNGALOW & 'GARDEN ANNEXE' AT SOUTH GATE SARACENS HEAD SPALDING

065/98.

Drawing Title

Block Plan

DETERMINED PLAN

Scale 1:200

Date Dec 98 | Drawn by DL

Drg. No. 97148/05 | Rev