



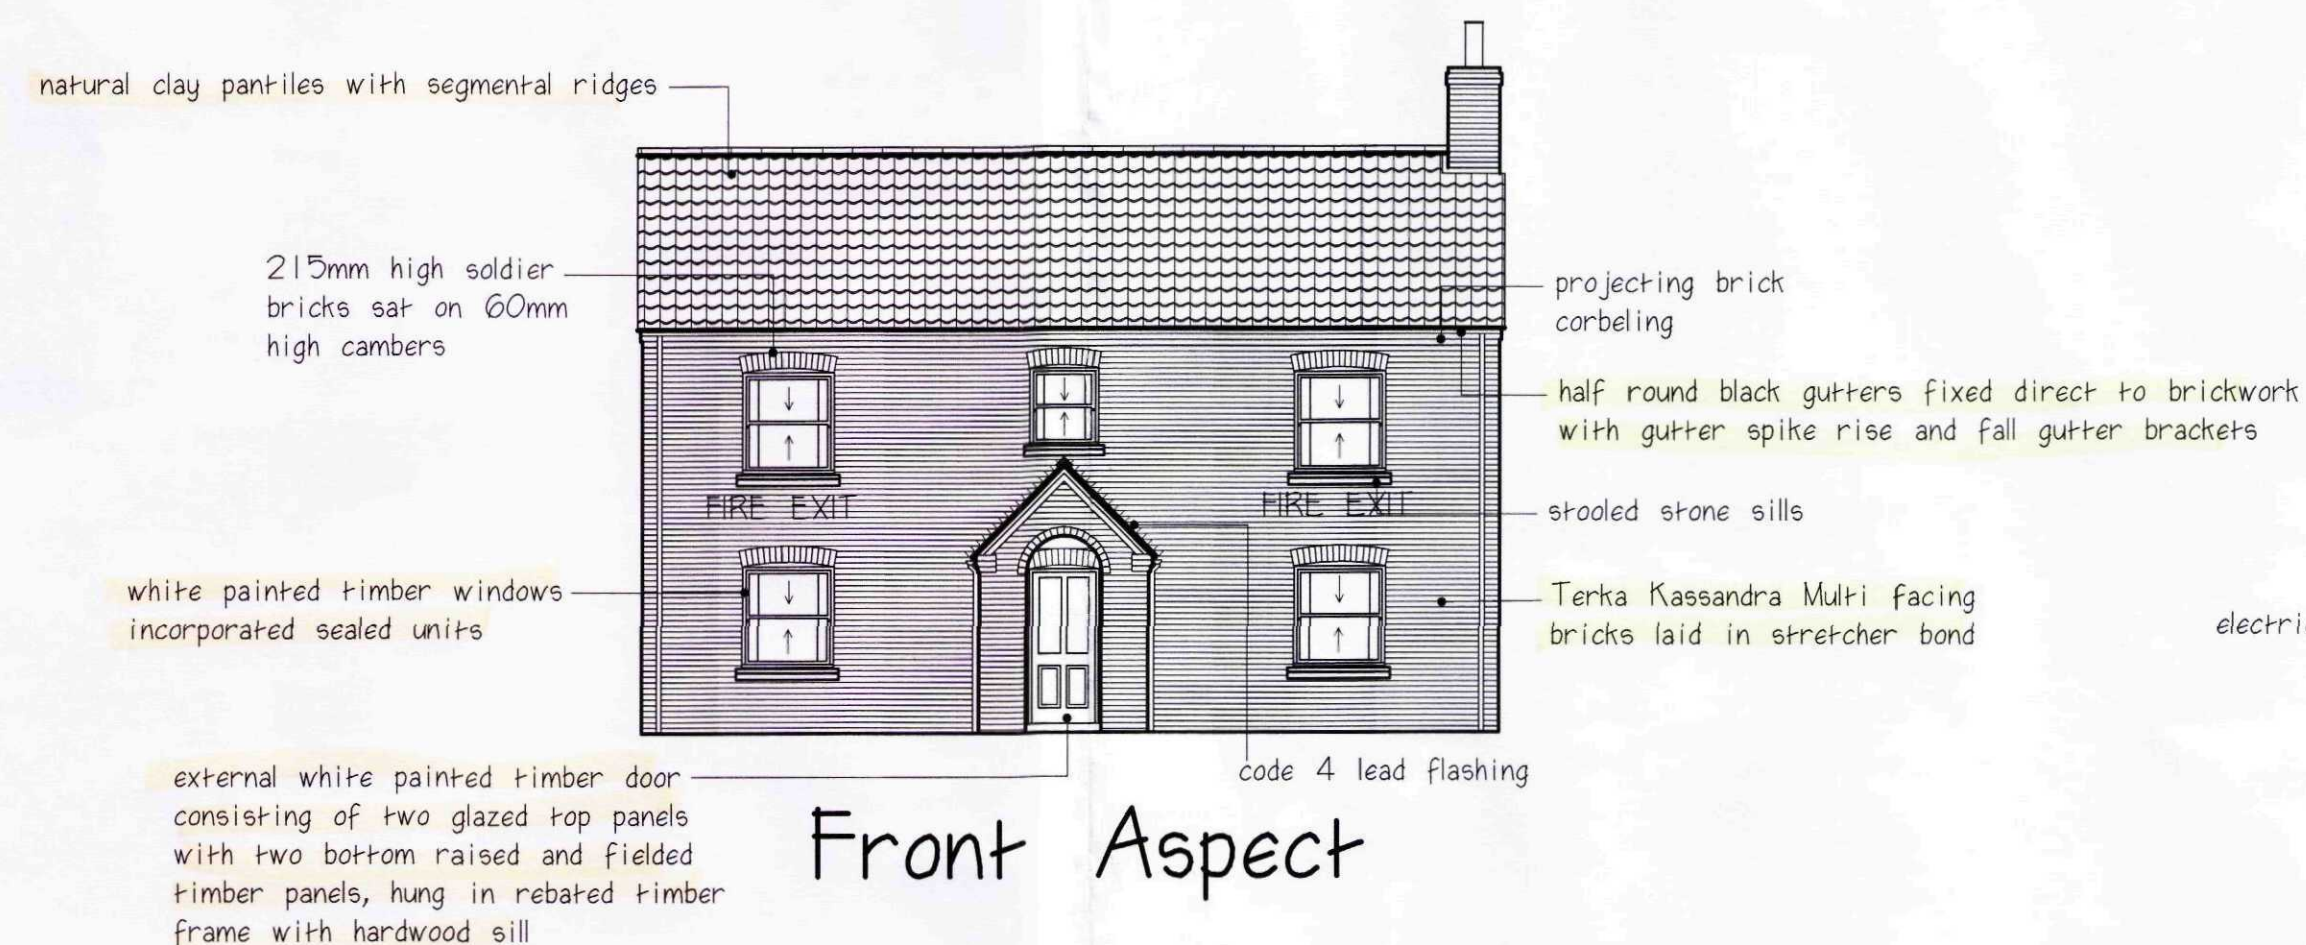


Front Aspect

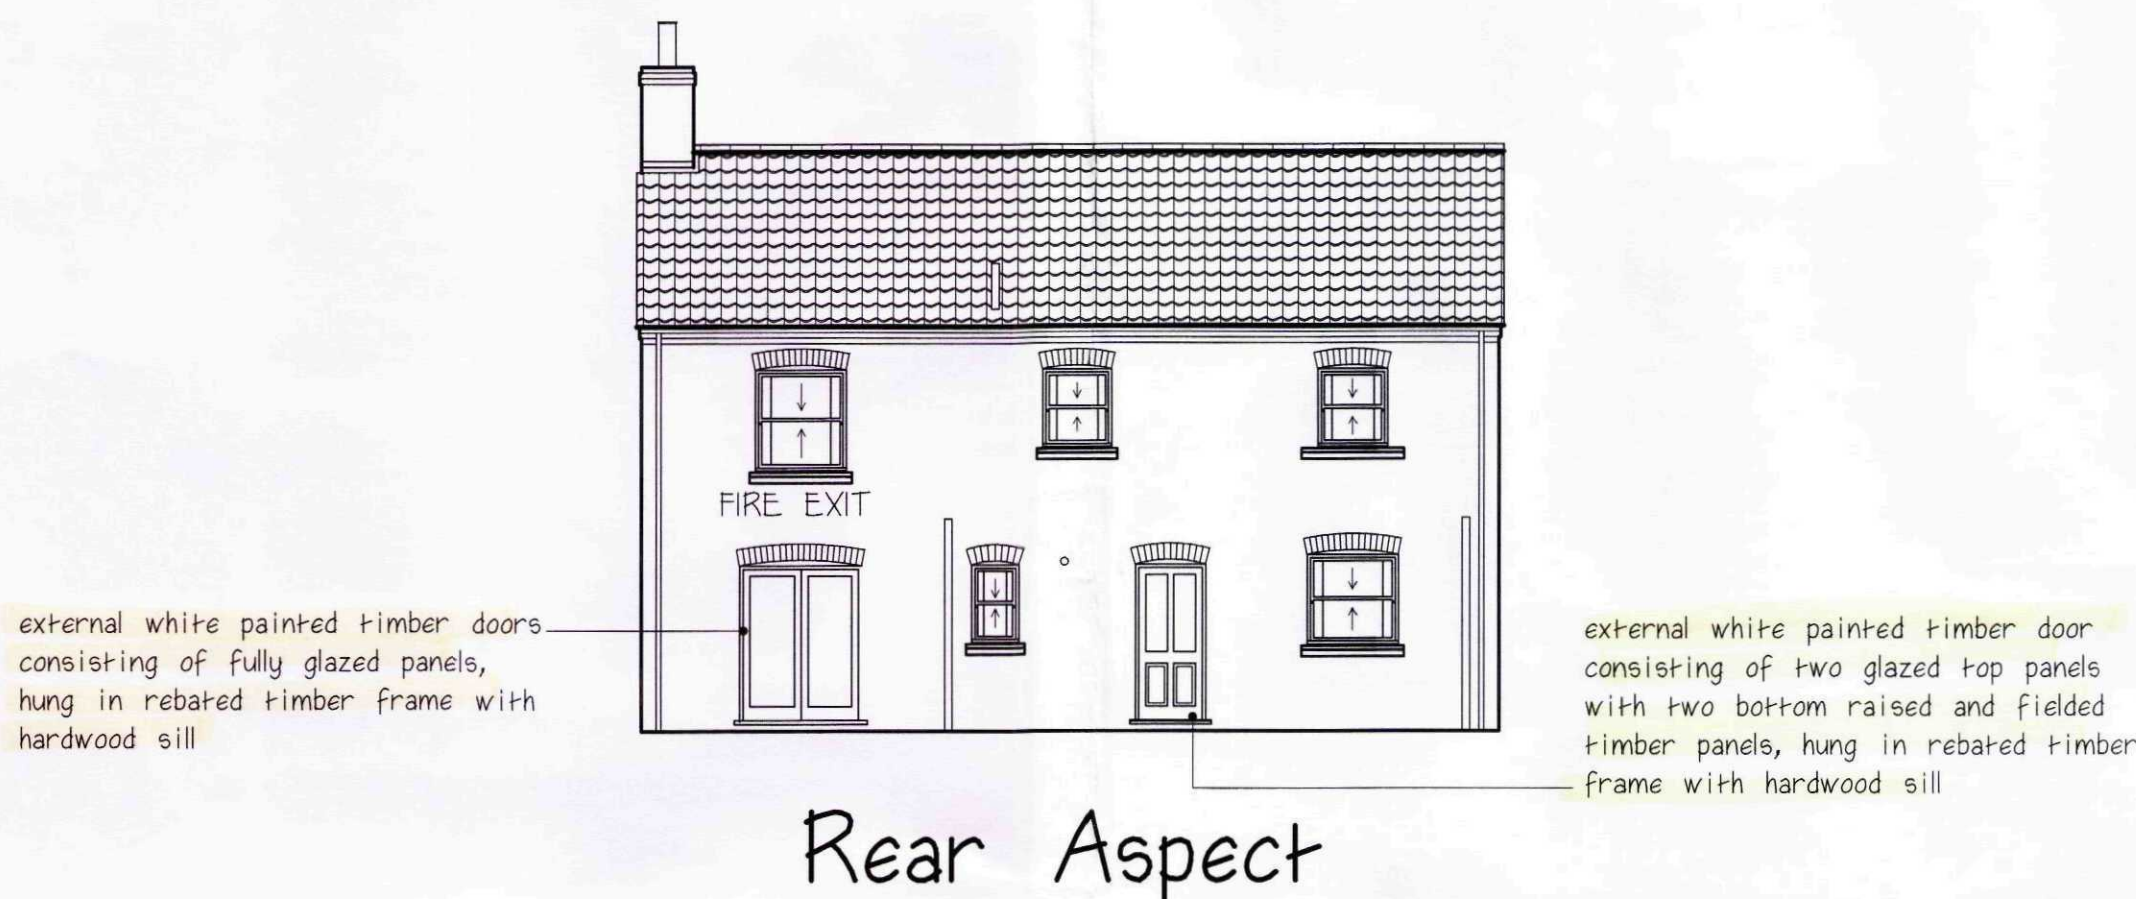


Rear Aspect




West Aspect

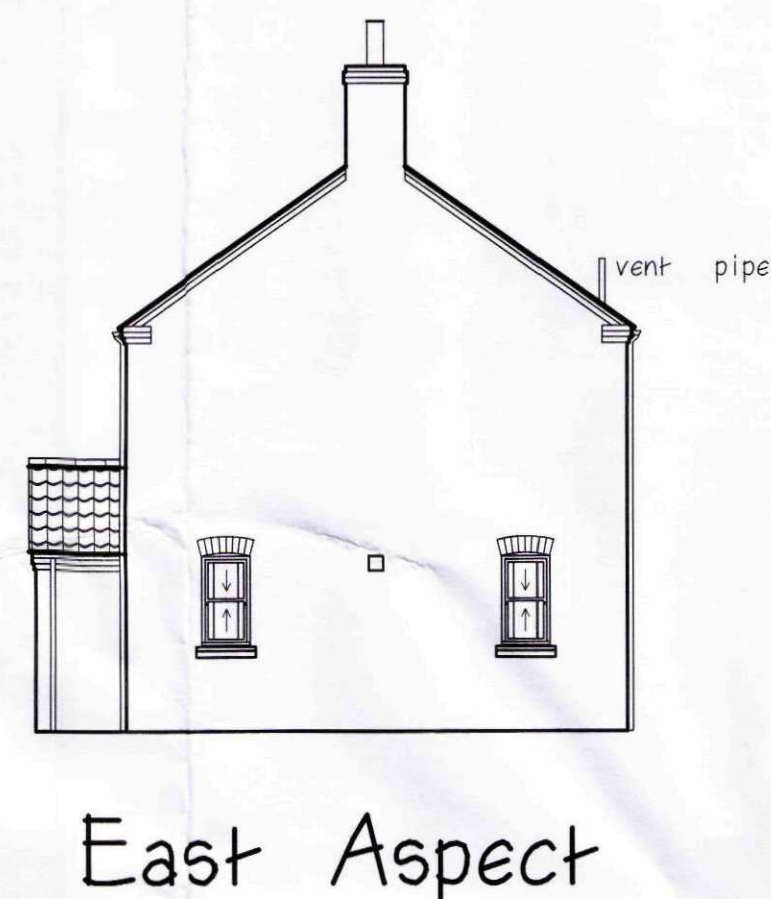


East Aspect

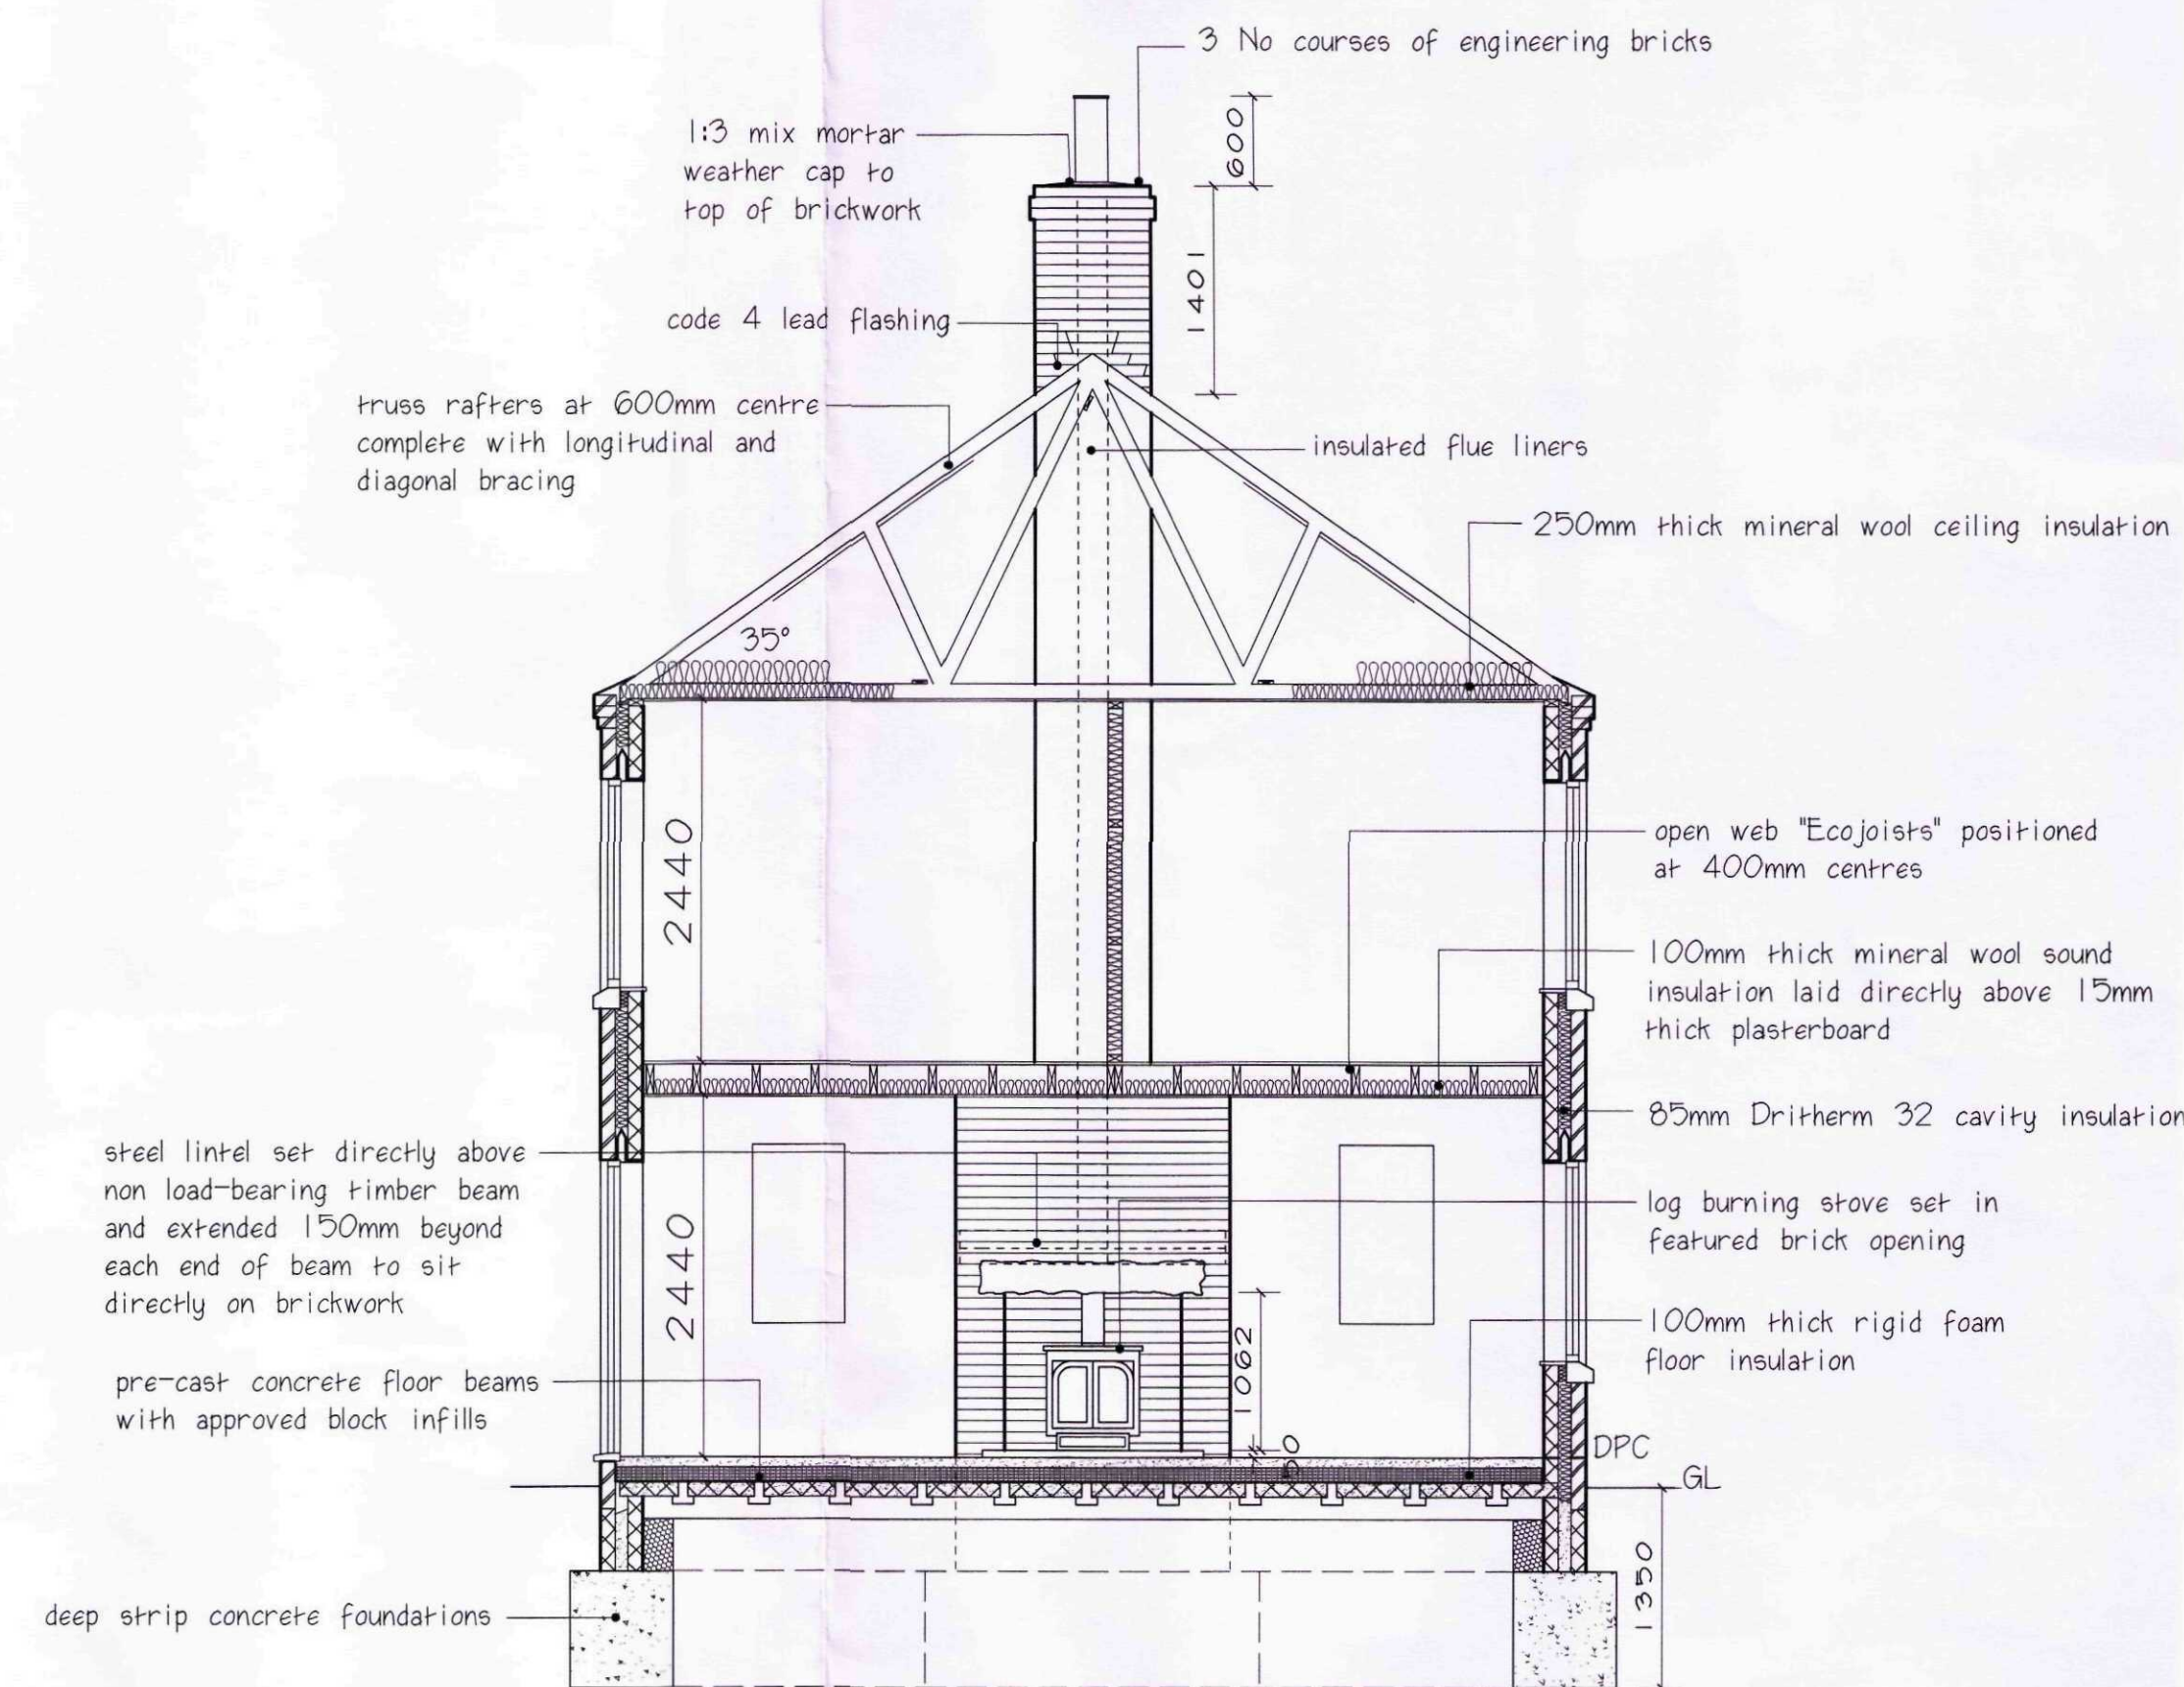


Section A : A scale 1:50

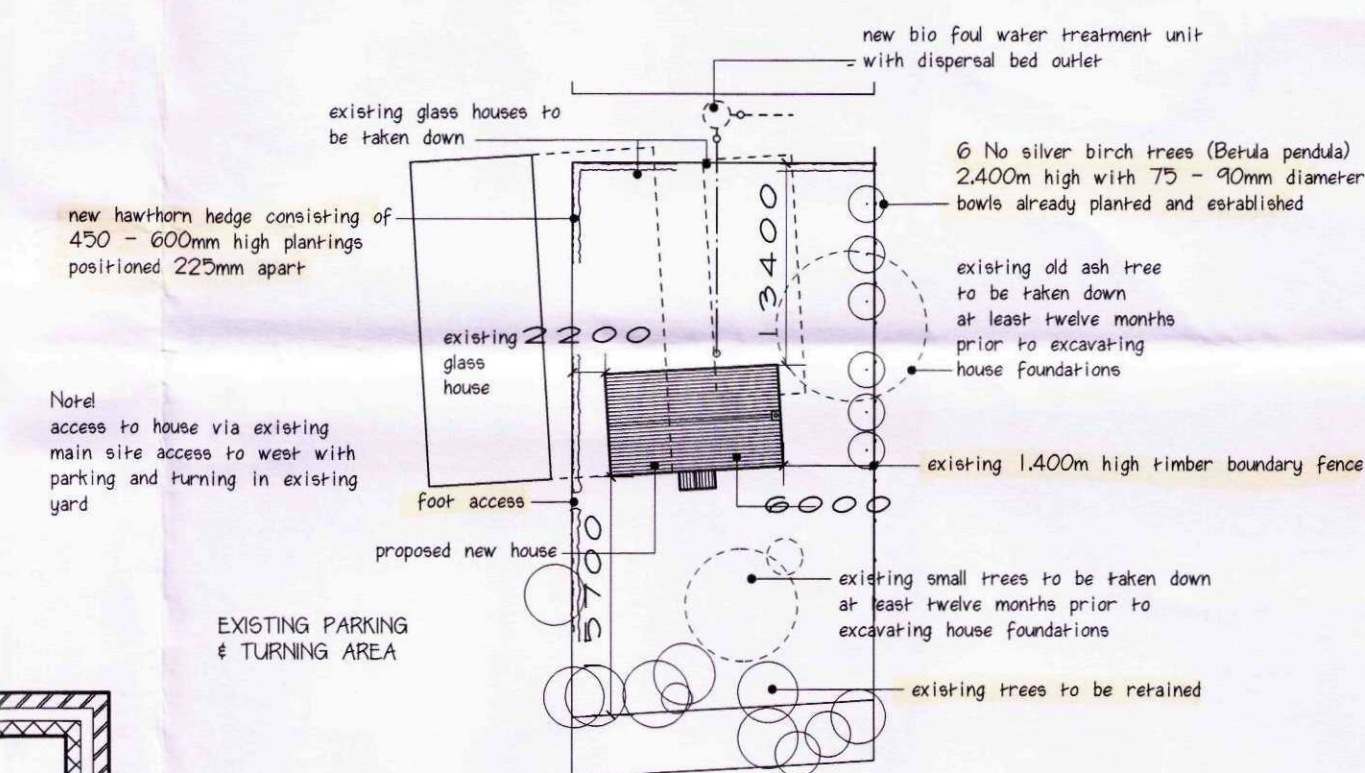

Site Layout Plan scale 1:200

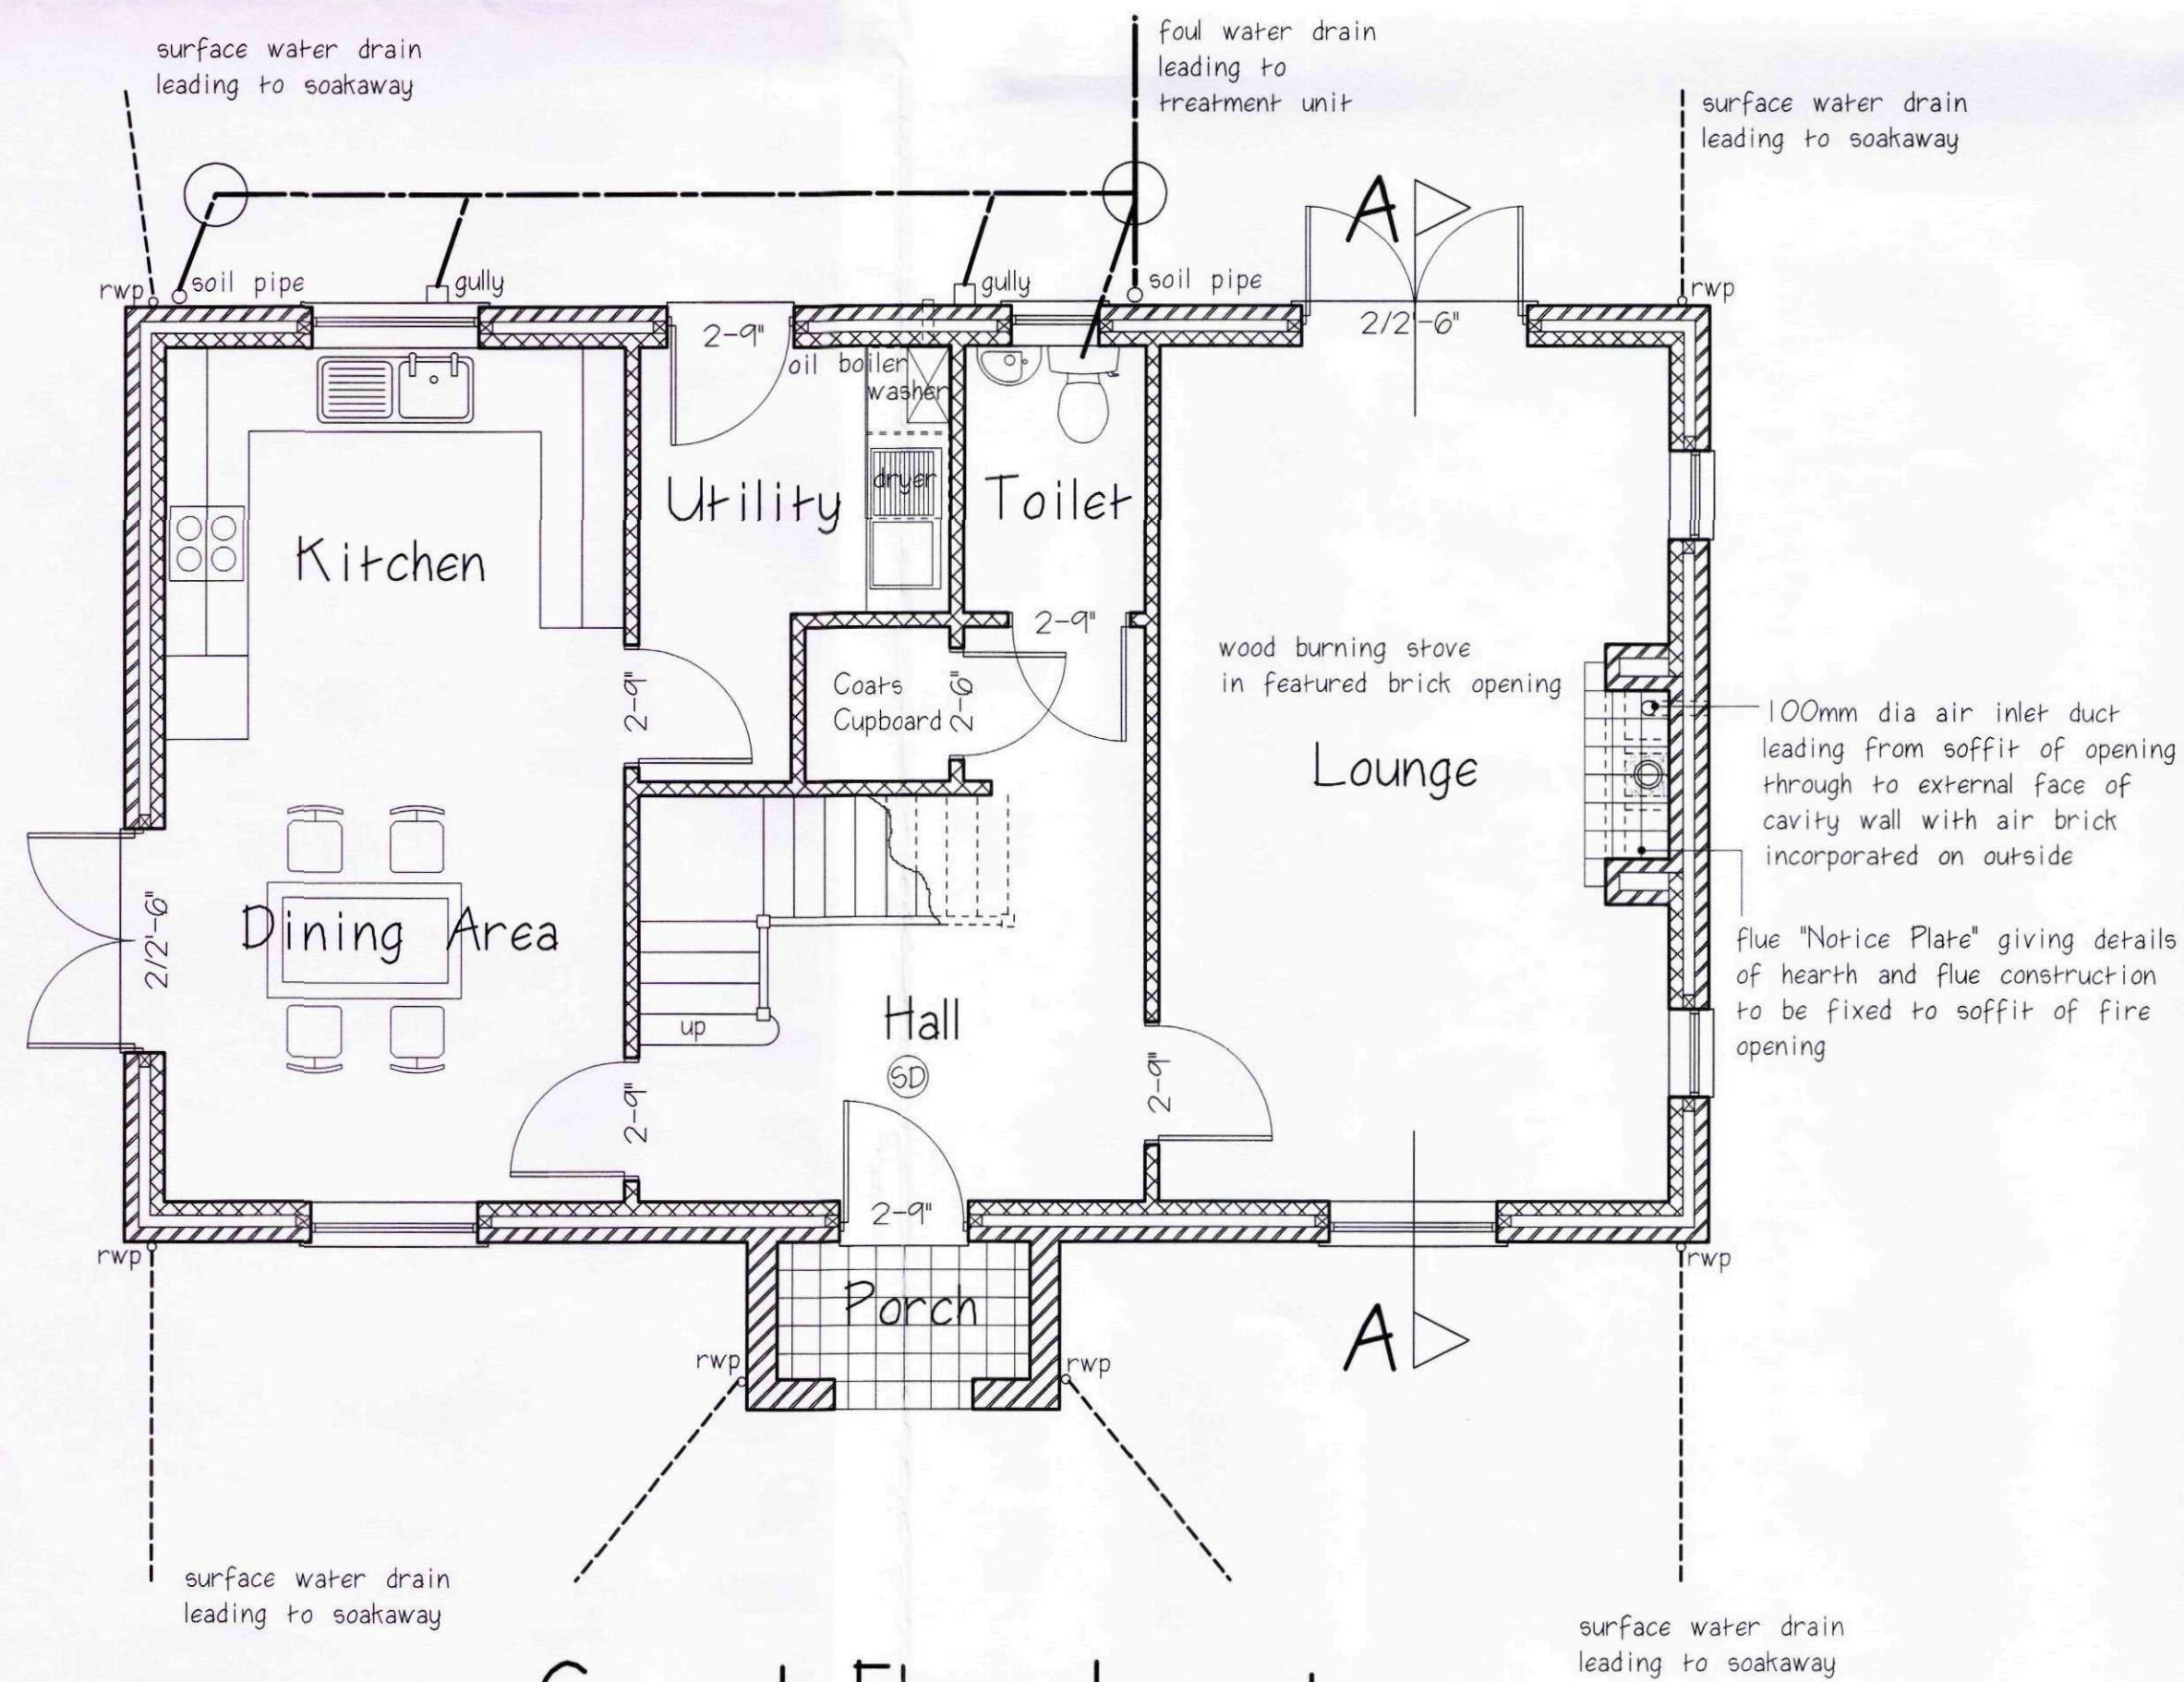

Ground Floor Layout scale 1:50

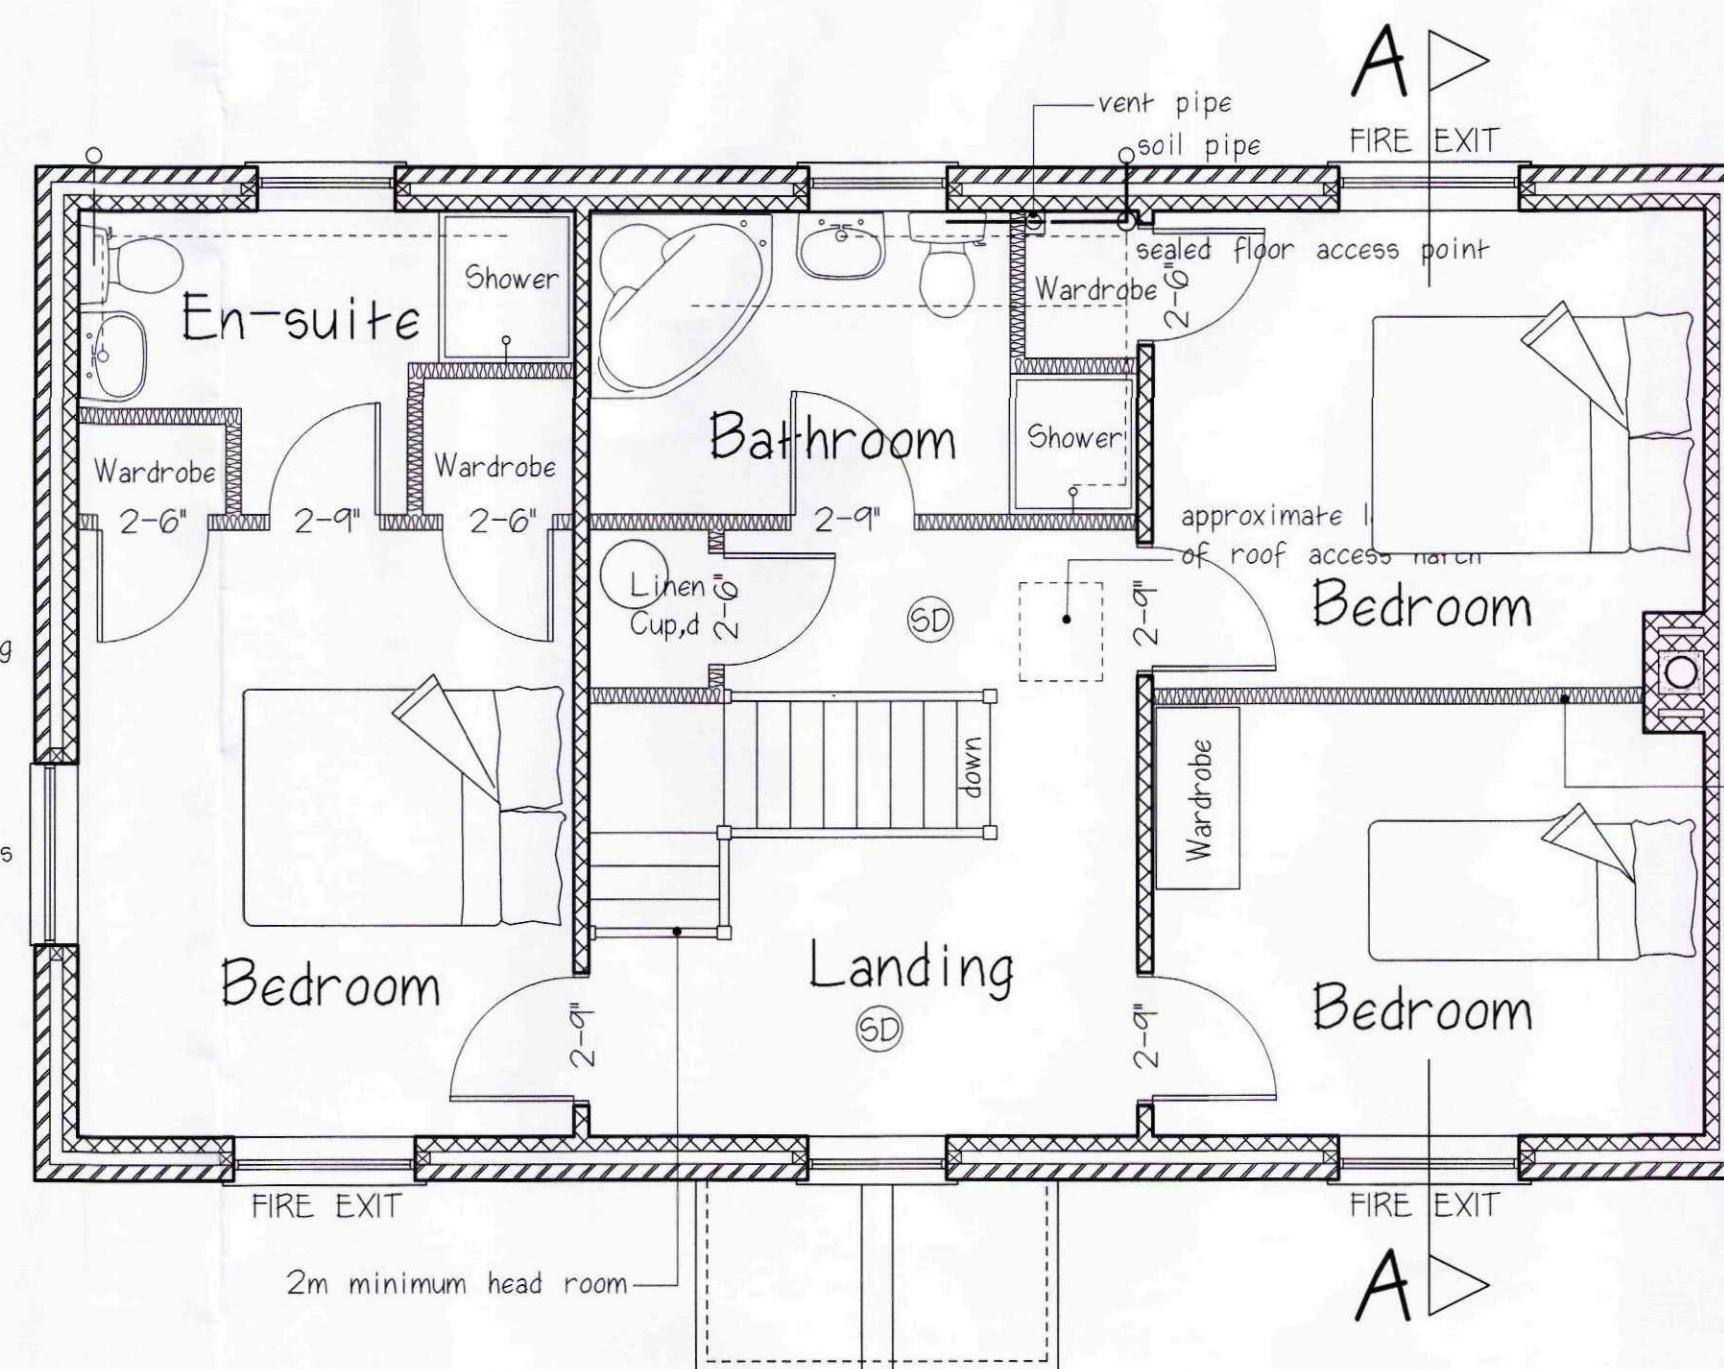

First Floor Layout



Client
Sholtsgate Nursery Ltd

Project
Proposed new house at Sholtsgate Nursery Ltd Sholtsgate Whaplode Near Spalding Lincs

Drawing No
TS.SGH.2006.01R

Scale
1:100, 1:50

Date
4.7.2006



Tel: (01205) 366531 Fax: (01205) 367482

Drawing: T. Sykes MCIQB, FFB

SD location of ceiling mounted Smoke Detectors