


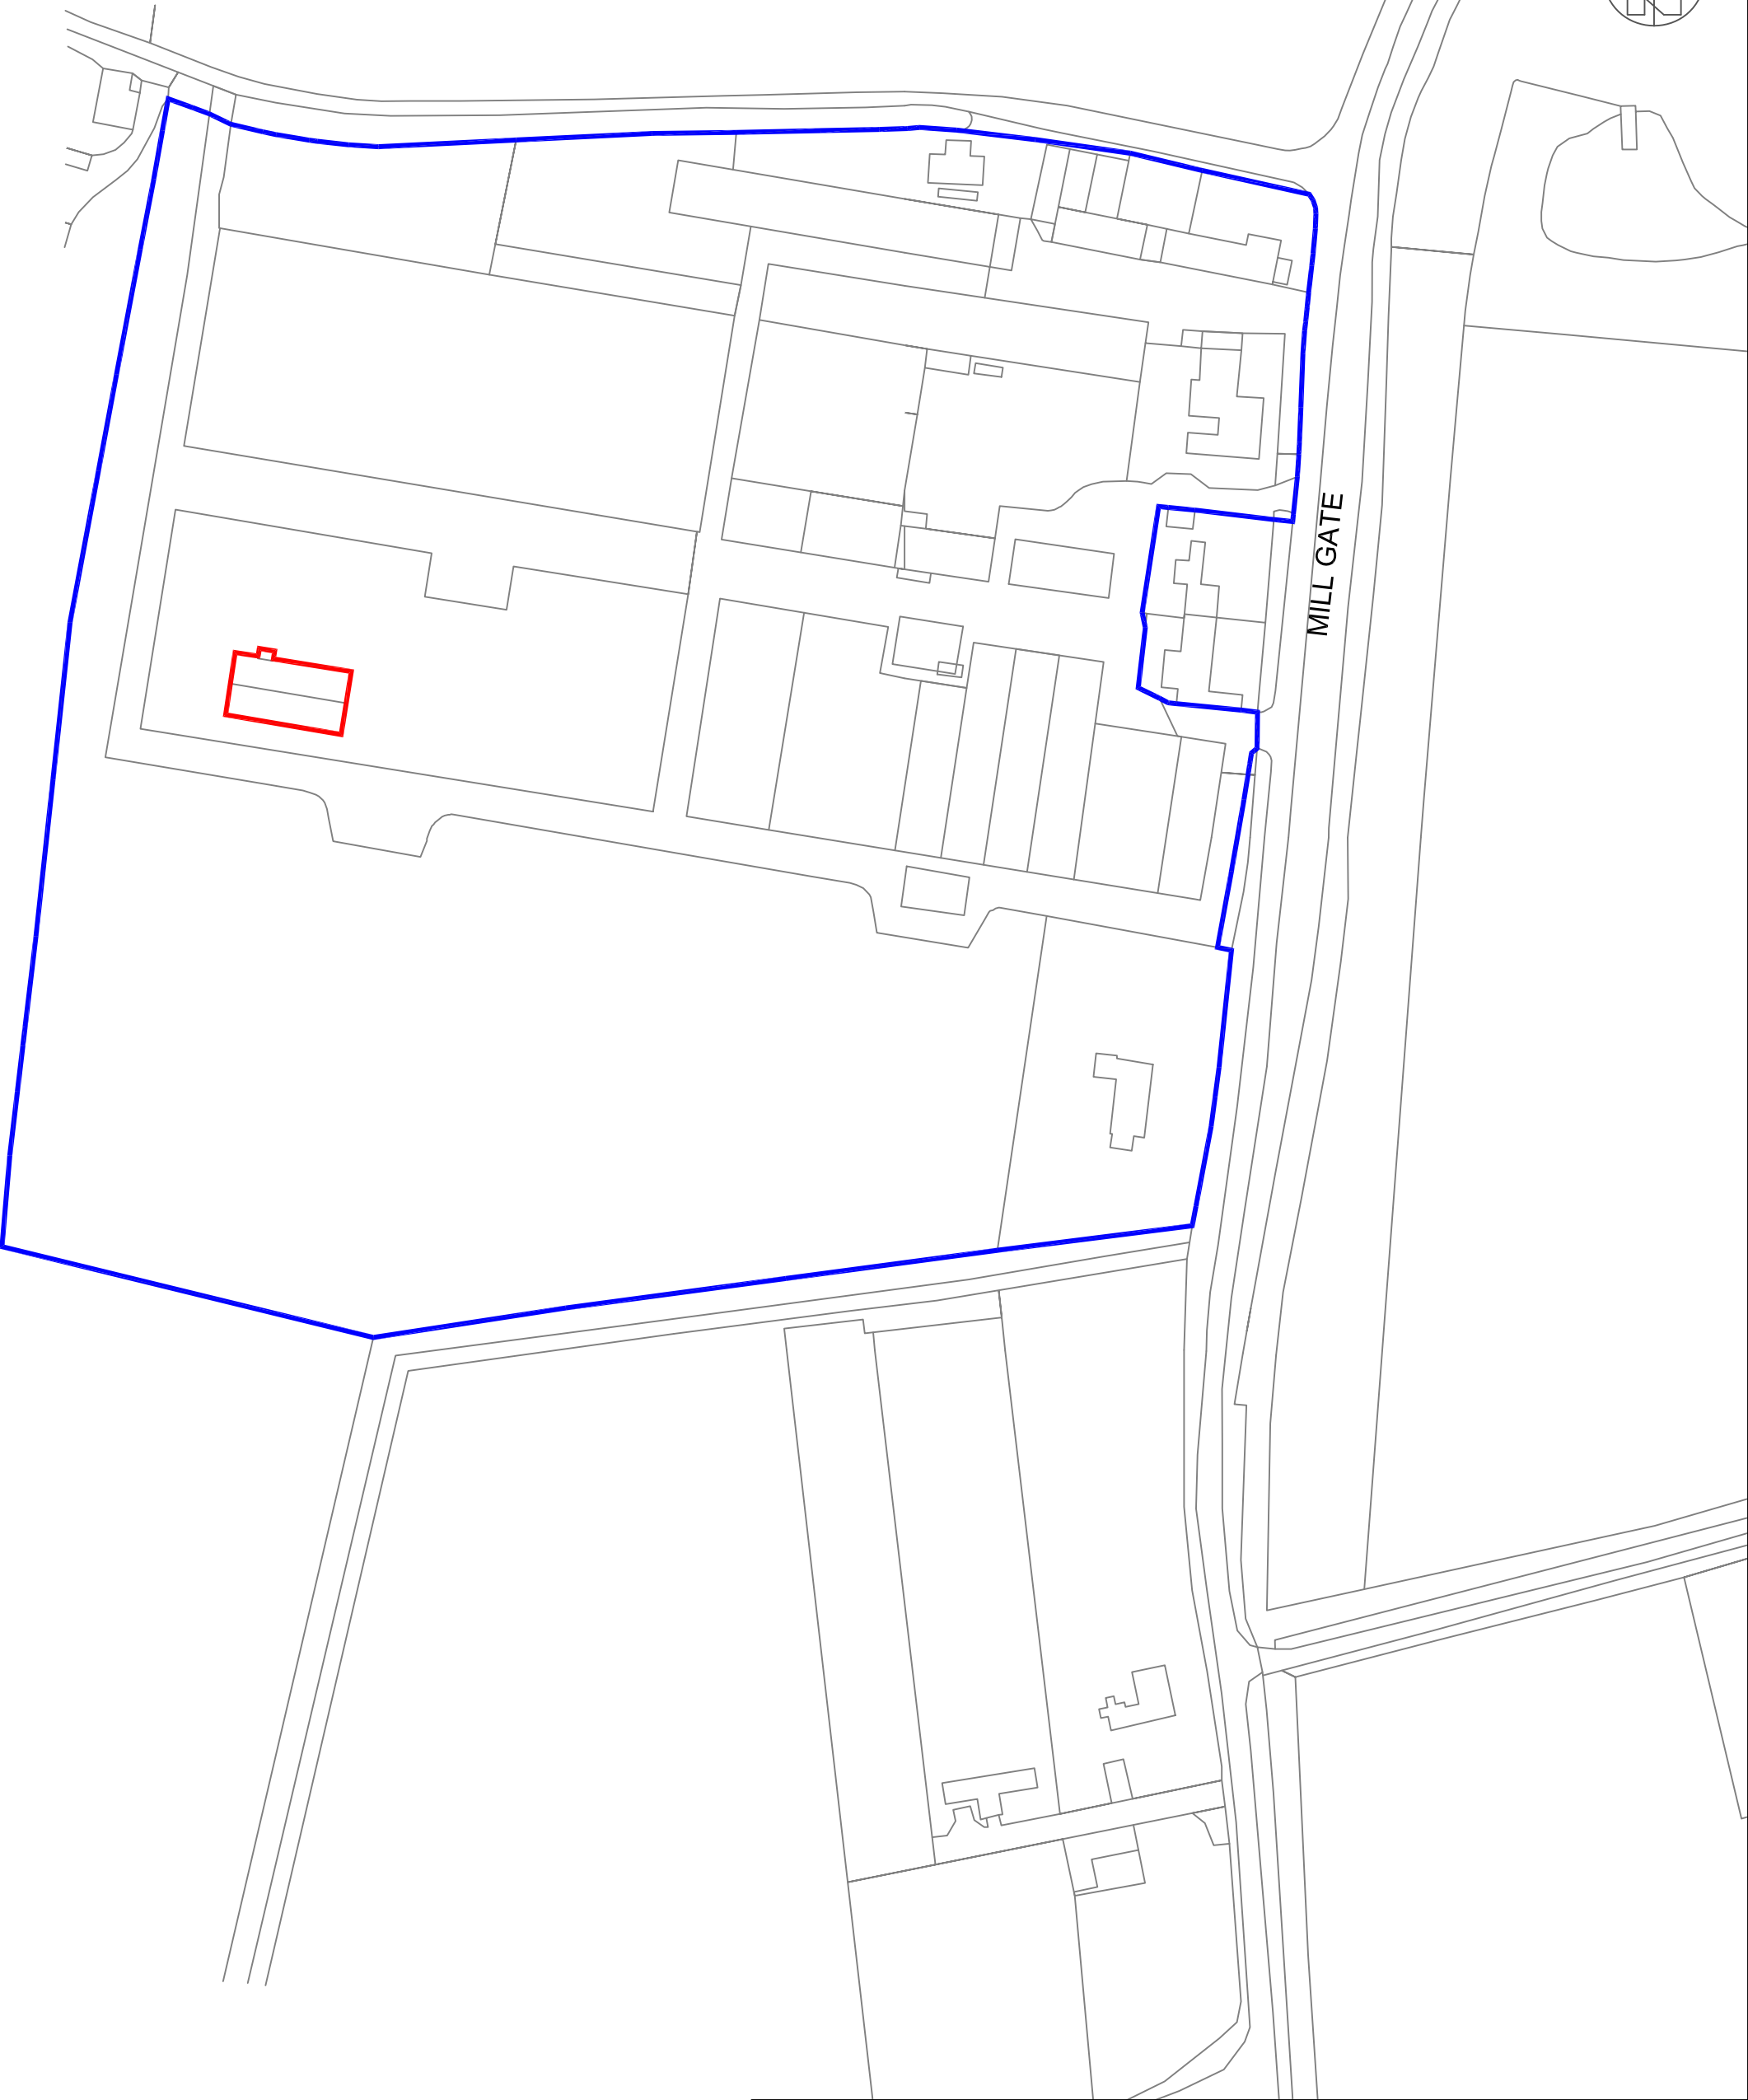

Drawing Title		
PROPOSED PLAN IRBY HOUSE, MILL GATE WHAPLODE, SPALDING		
Ref: PEMG 001	Scale @ A3 1:1250	Date MAY/22



enquiries@marksimmondsplanningservices.co.uk
Mark Simmonds
Director
Mark Simmonds Planning Services Ltd
Mercury House
Willoughton Drive
Foxby Lane
Gainsborough
DN21 1DY