


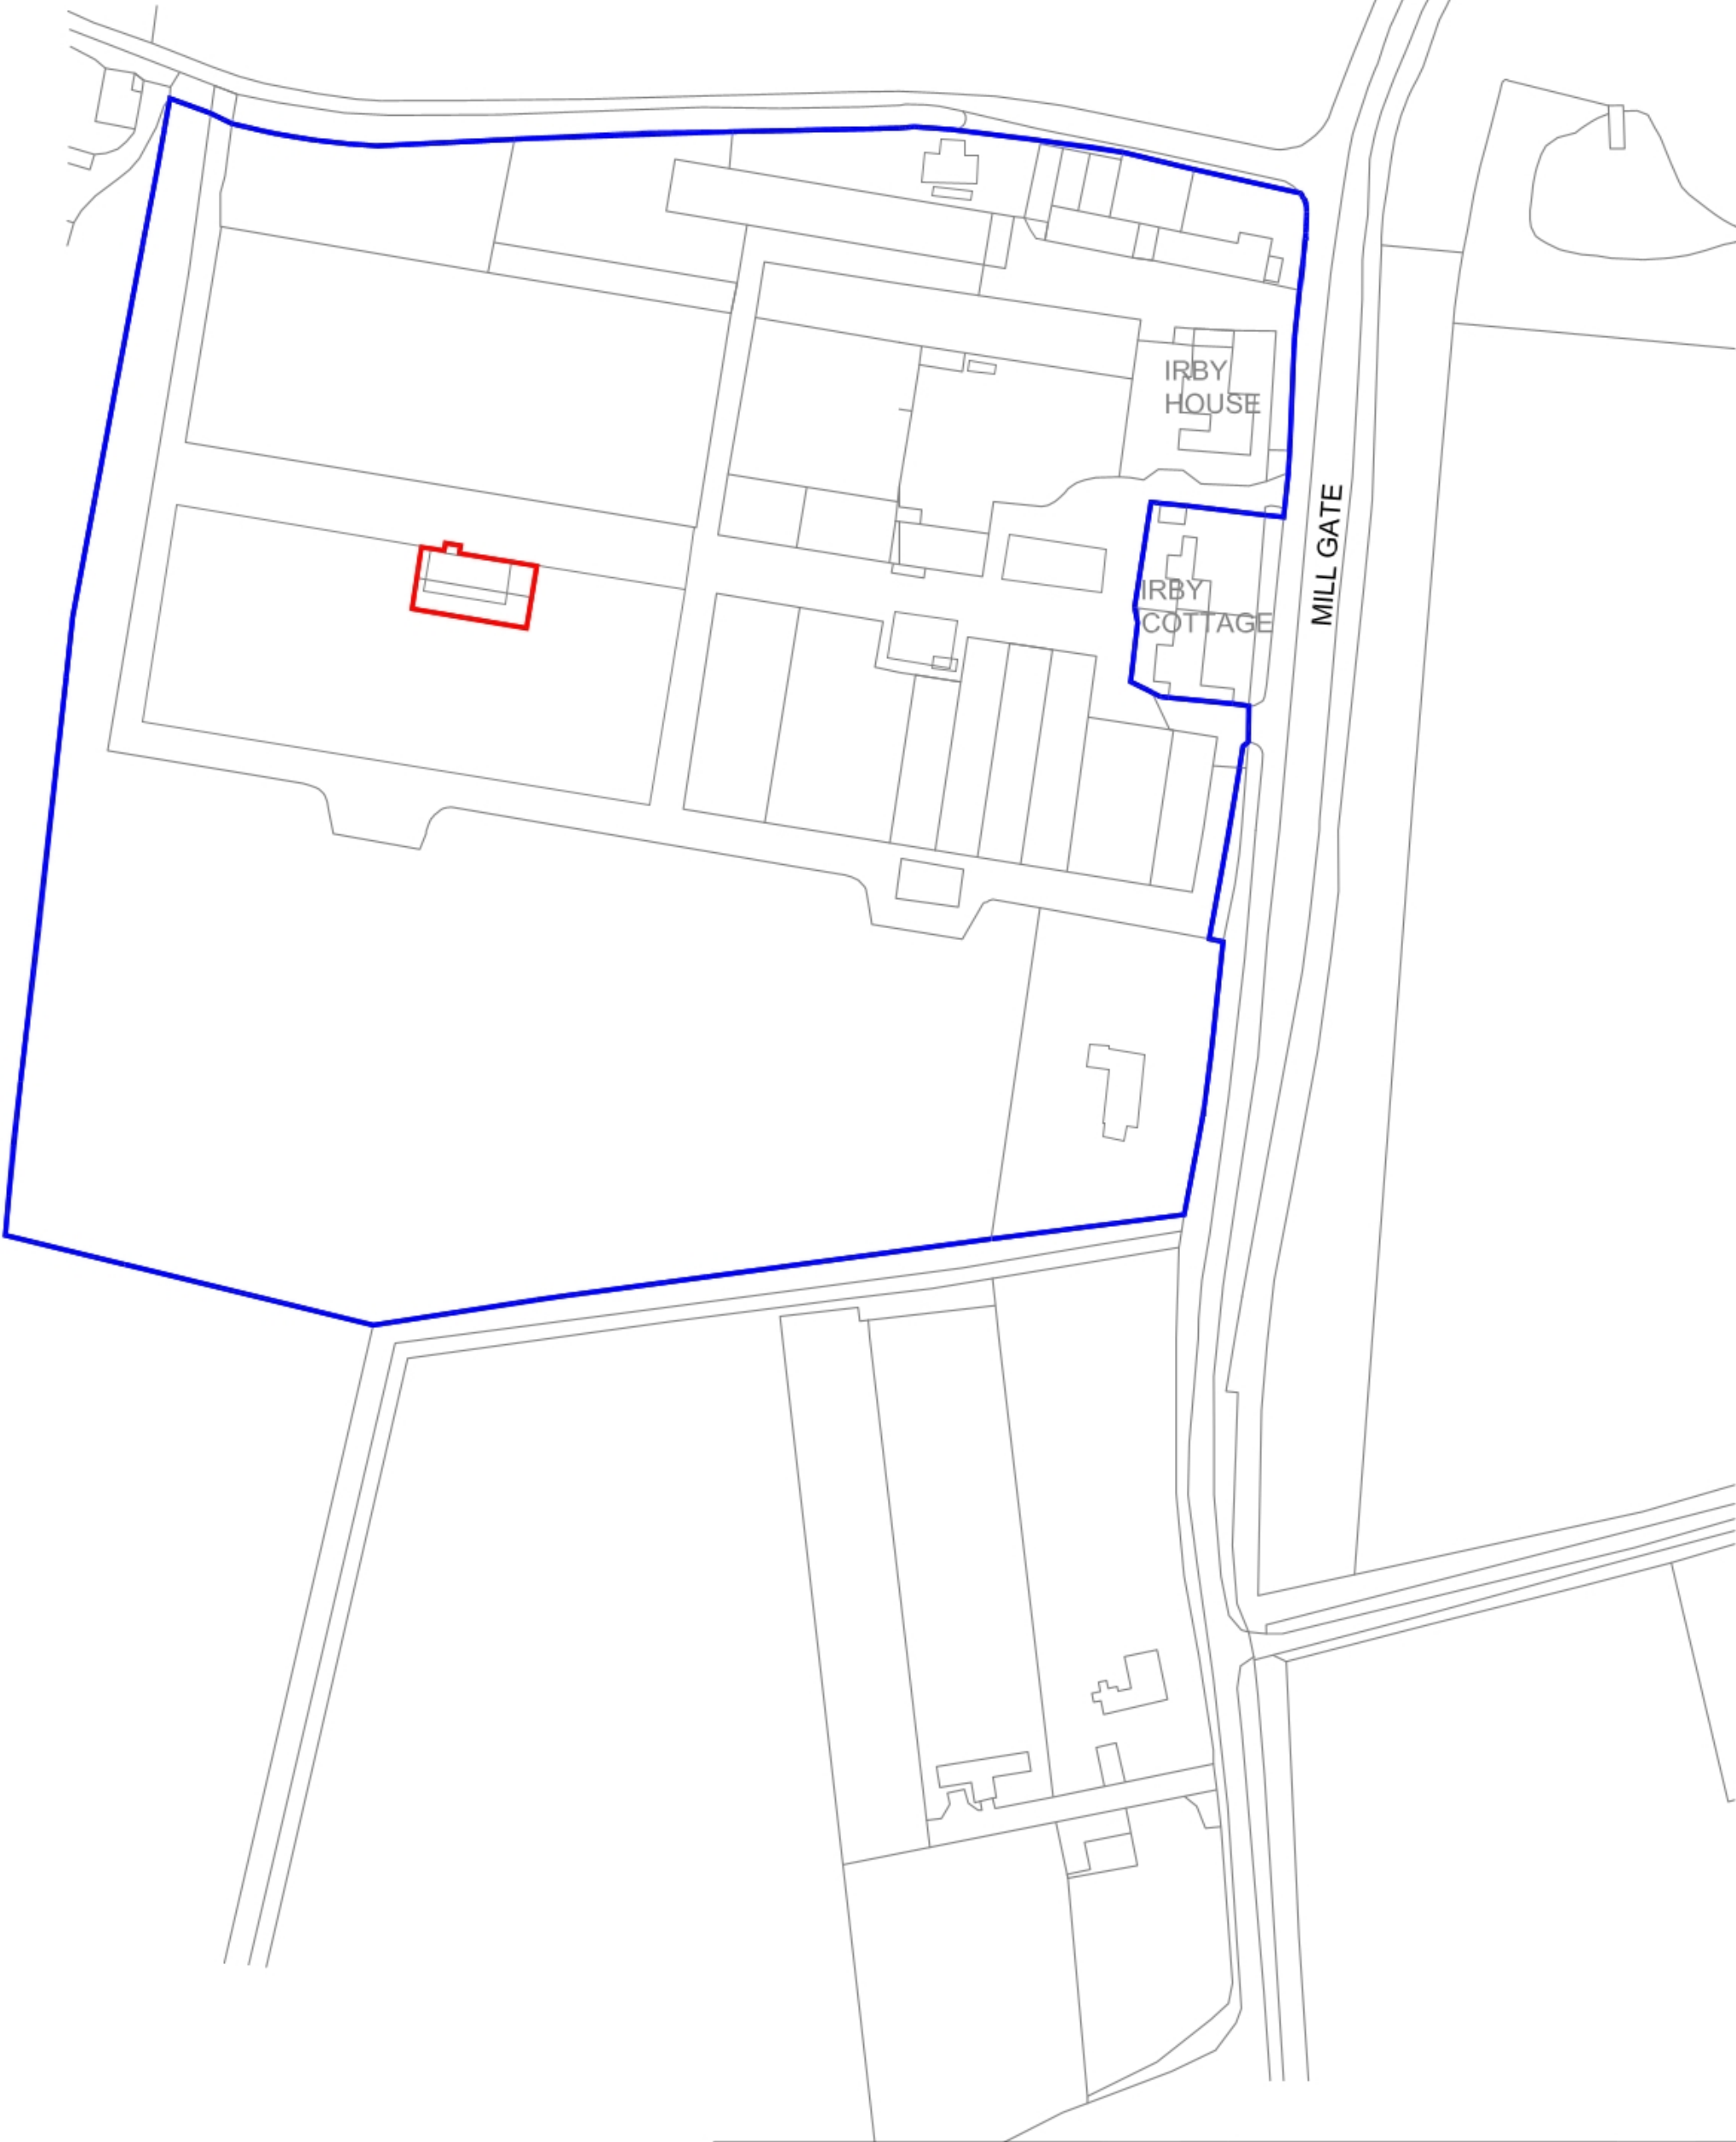

Drawing Title		
PROPOSED PLAN IRBY HOUSE, MILL GATE WHAPLODE, SPALDING		
Ref: PEMG 004	Scale @ A3 1:1250	Date SEPT/22
 enquiries@marksimmondsplanningservices.co.uk Mark Simmonds Director Mark Simmonds Planning Services Ltd Mercury House Willoughton Drive Foxby Lane Gainsborough DN21 1DY		