


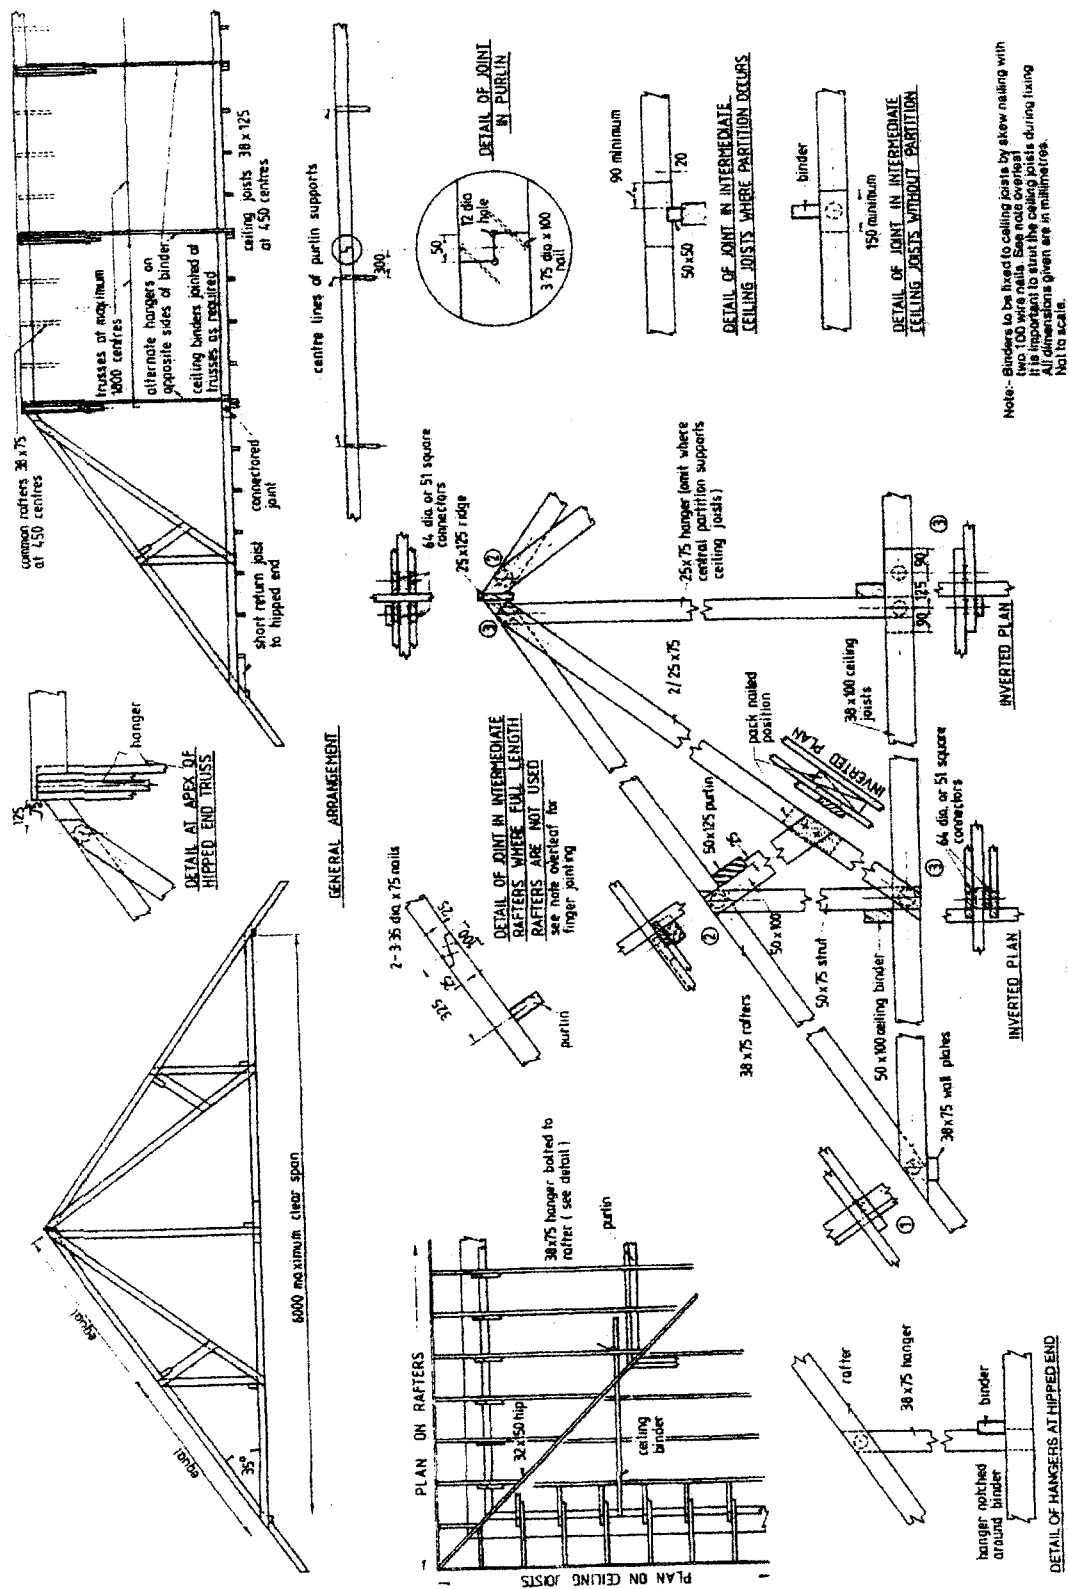

DOMESTIC ROOF TYPE B


PITCH 35° SPAN 8000-6000 DESIGN SHEET 508

○ 51 diameter double sided toothed-plate connectors with 38 diameter or square x 3 thick mild steel washers or 51 square double sided toothed-plate connectors with 50 diameter or square x 5 thick mild steel washers. Where specified 64 diameter or 51 square double sided toothed-plate connectors with 50 diameter or square x 5 thick mild steel washers.

② Figure in circle represents the total number of double sided connectors used at joint. All holes in timber to be 13 diameter. 75 x 3.35 diameter wire nails, except where otherwise stated.

For design data, construction and other notes, see reverse of sheet.

Note:- Binders to be fixed to ceiling joists by skew nailing with two 100 wire nails. See note overleaf. It is important to start the ceiling joists during fixing. All dimensions given are in millimetres. Not to scale.

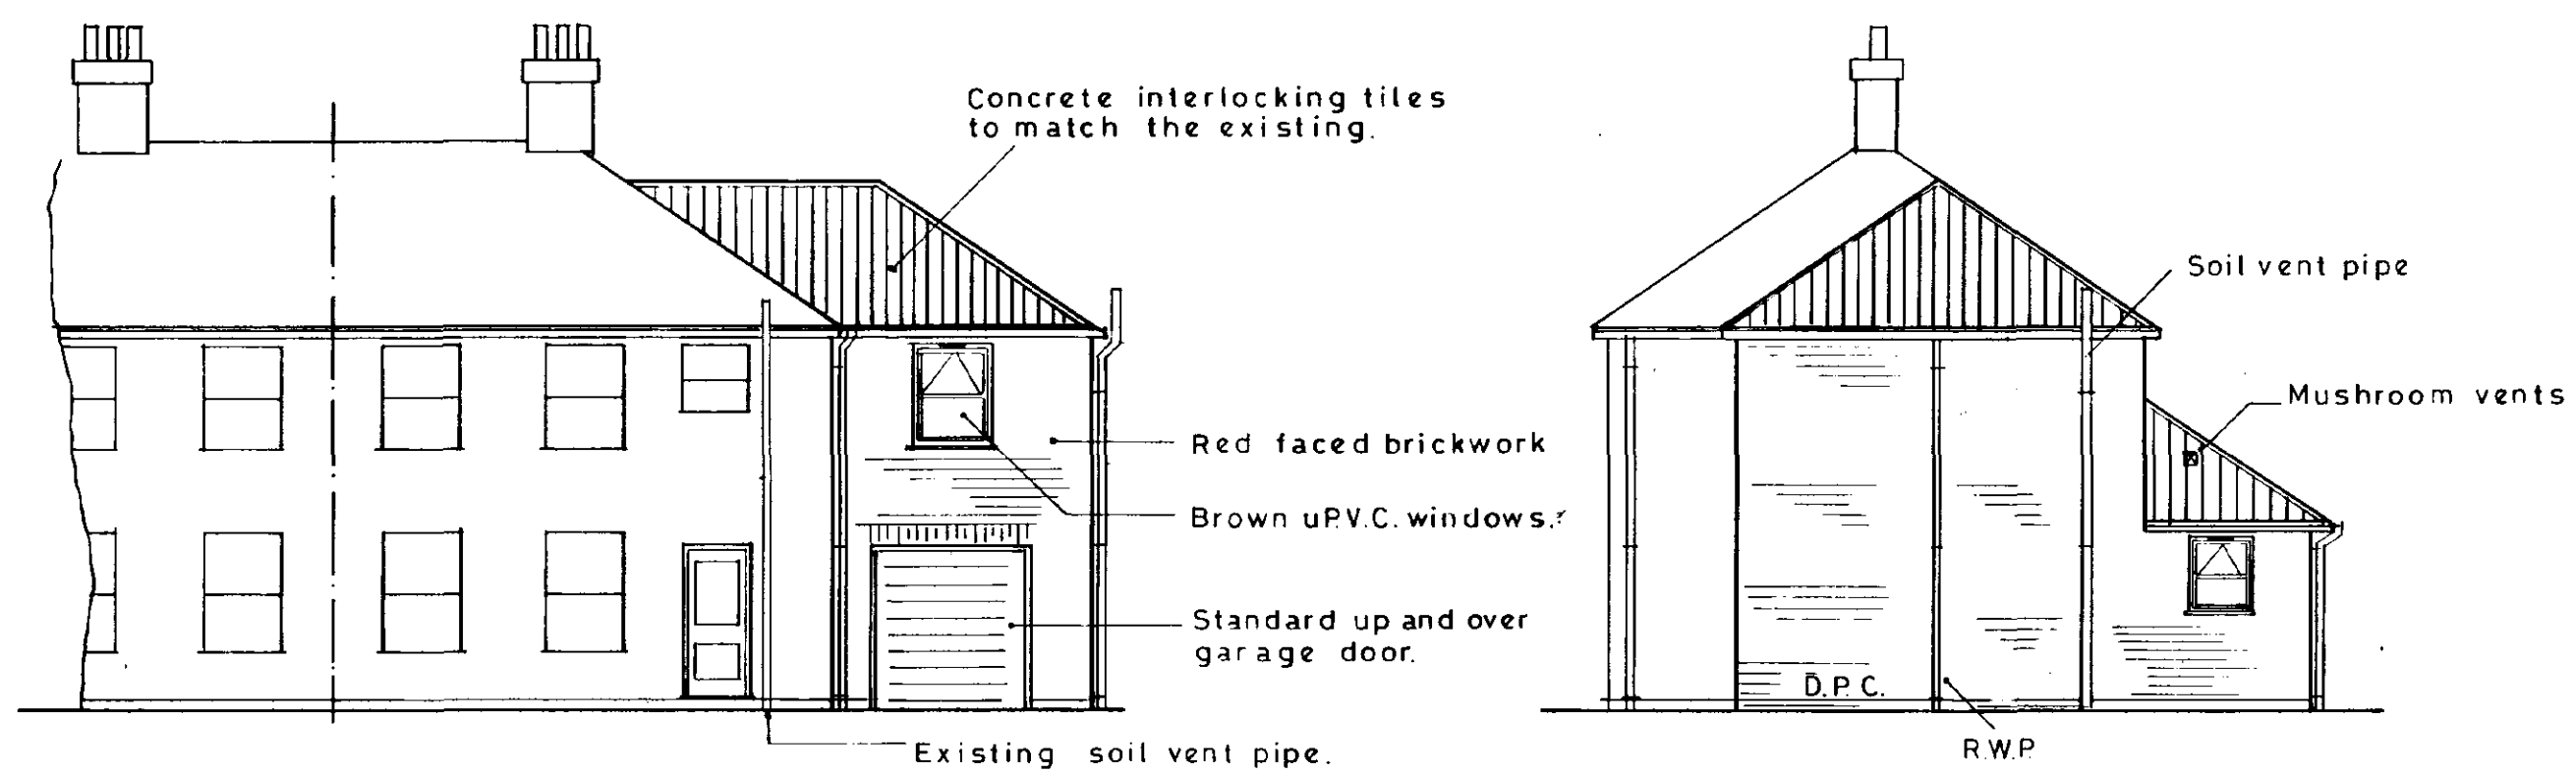

PROPOSED ELEVATION TO ROAD


PROPOSED SIDE VIEW




PROPOSED REAR VIEW




VIEW TO SIDE ENTRANCE

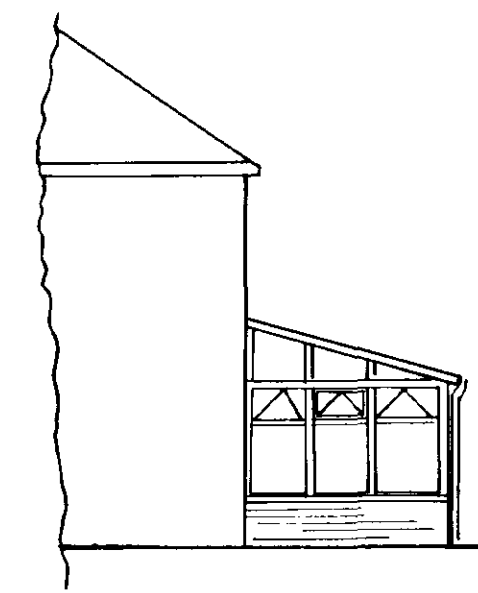


VIEW OF CONSERVATORY

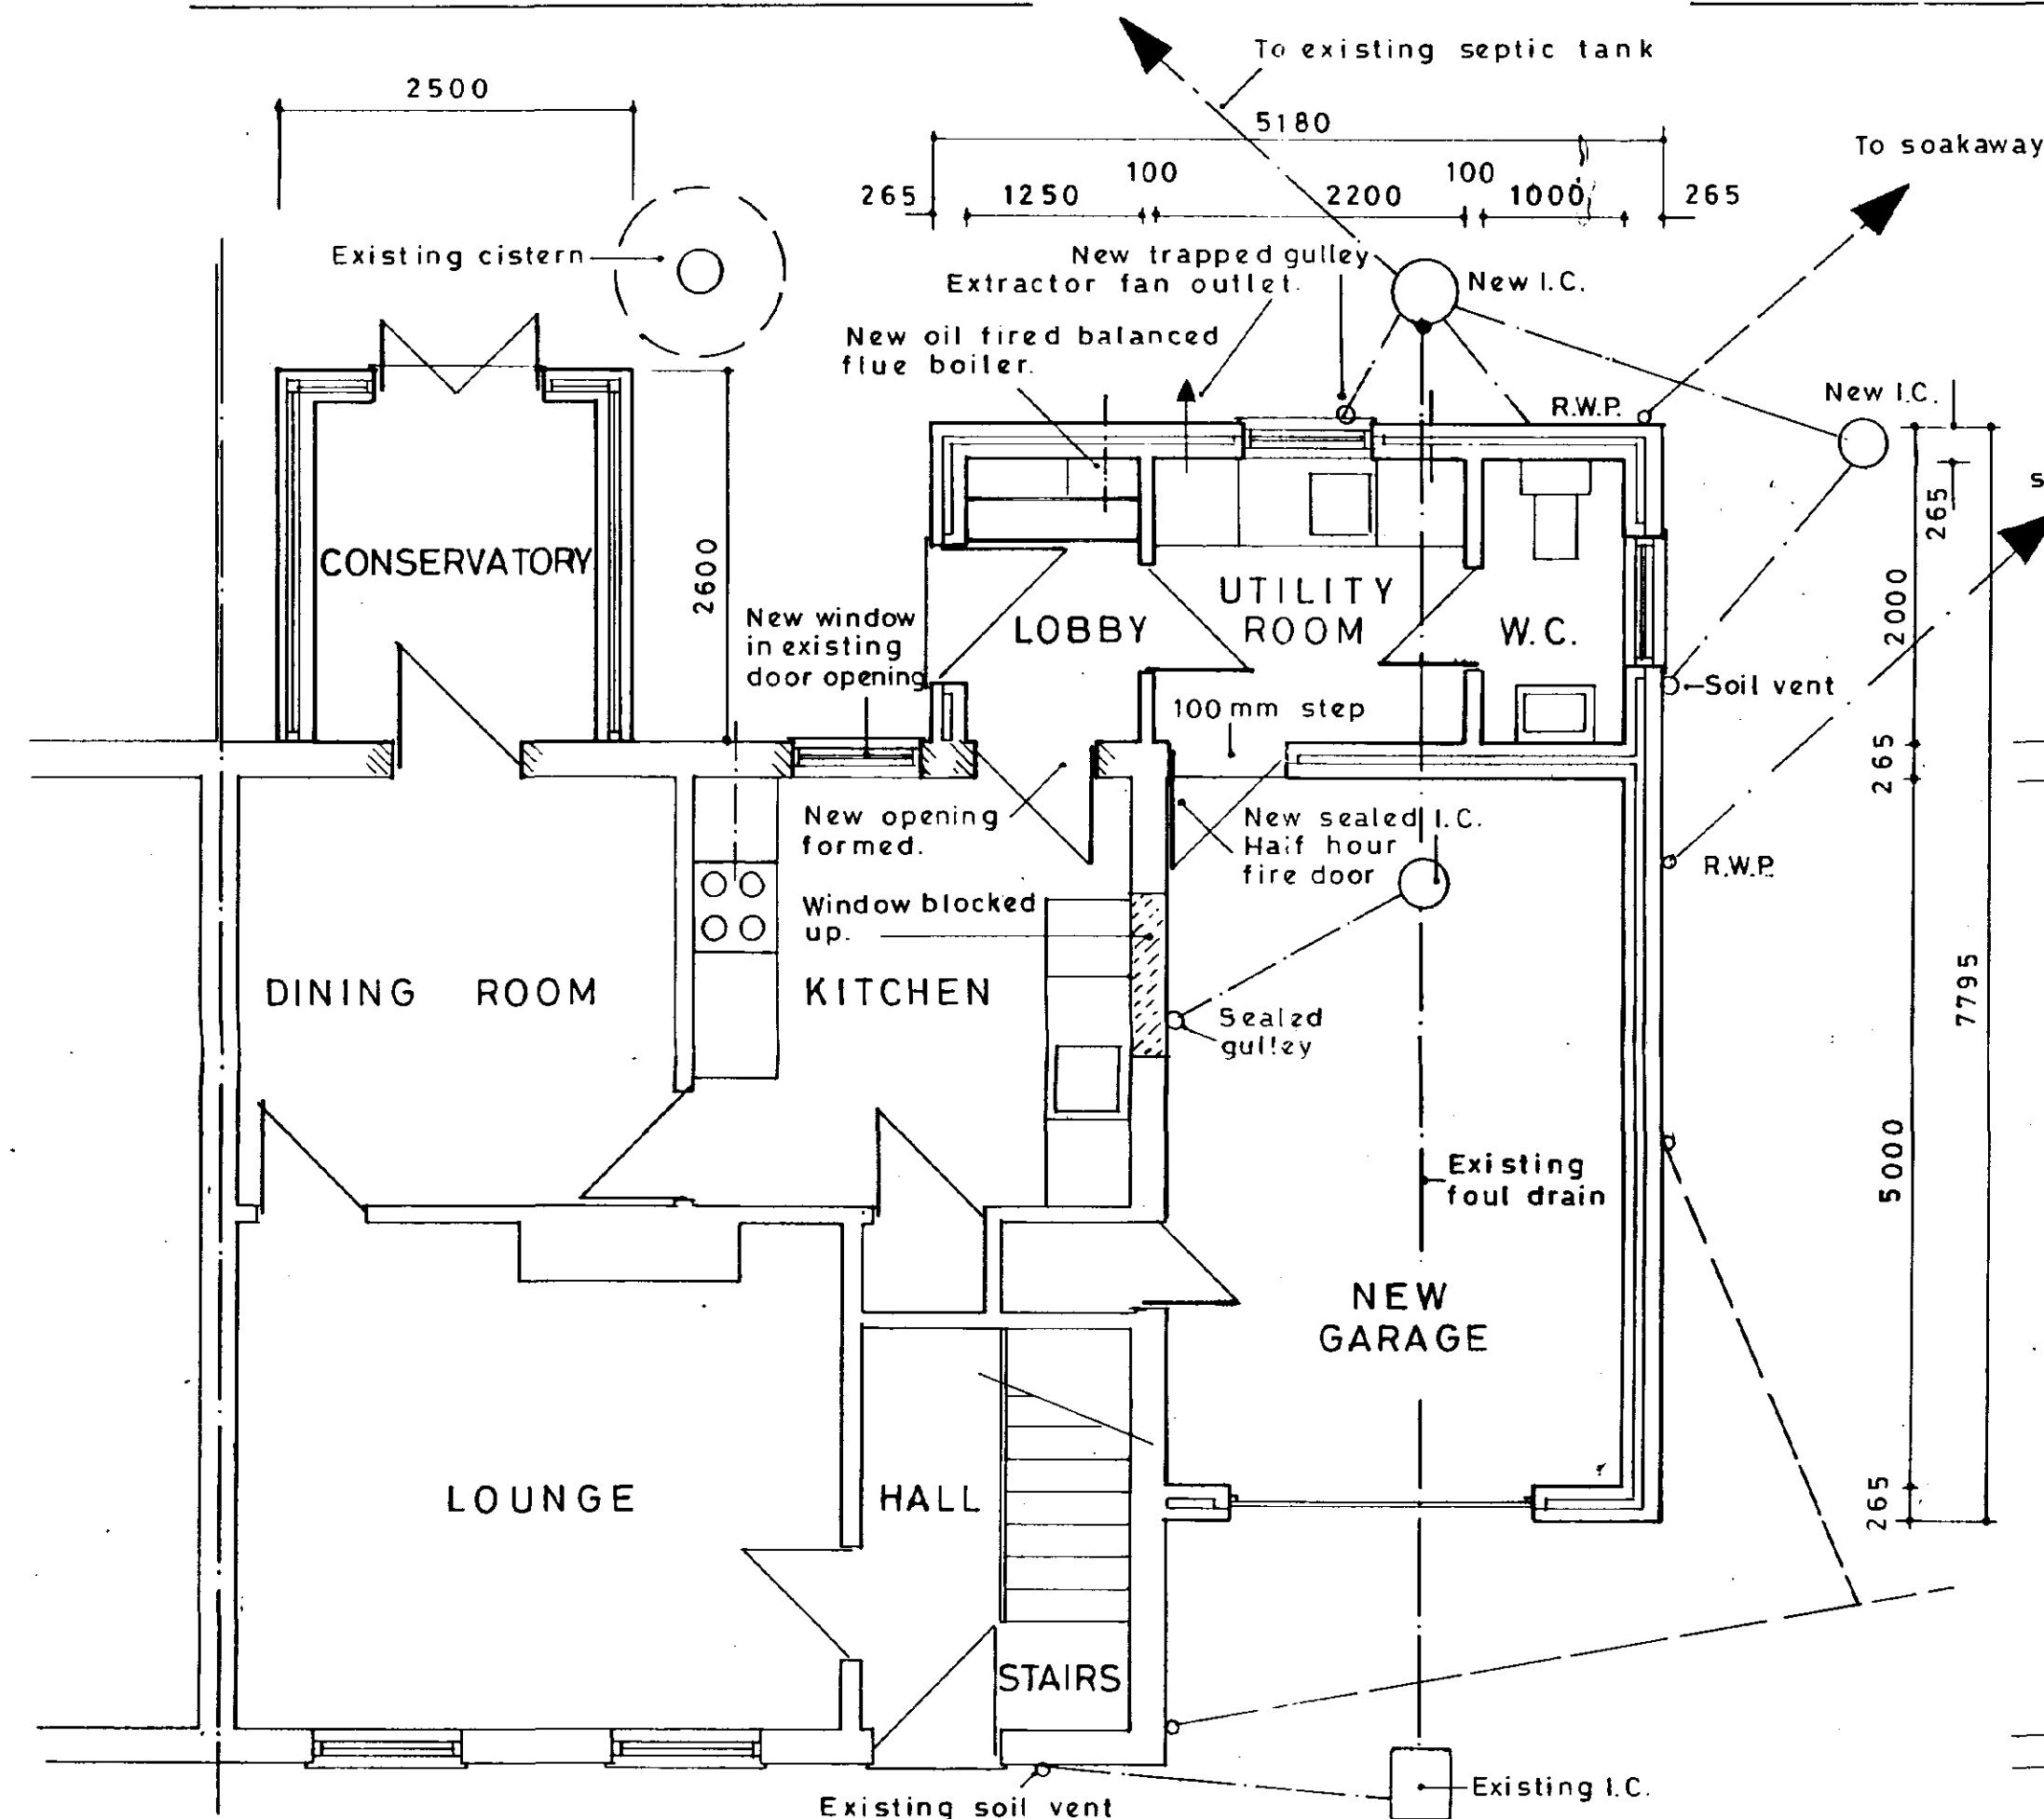

PROPOSED GROUND FLOOR PLAN

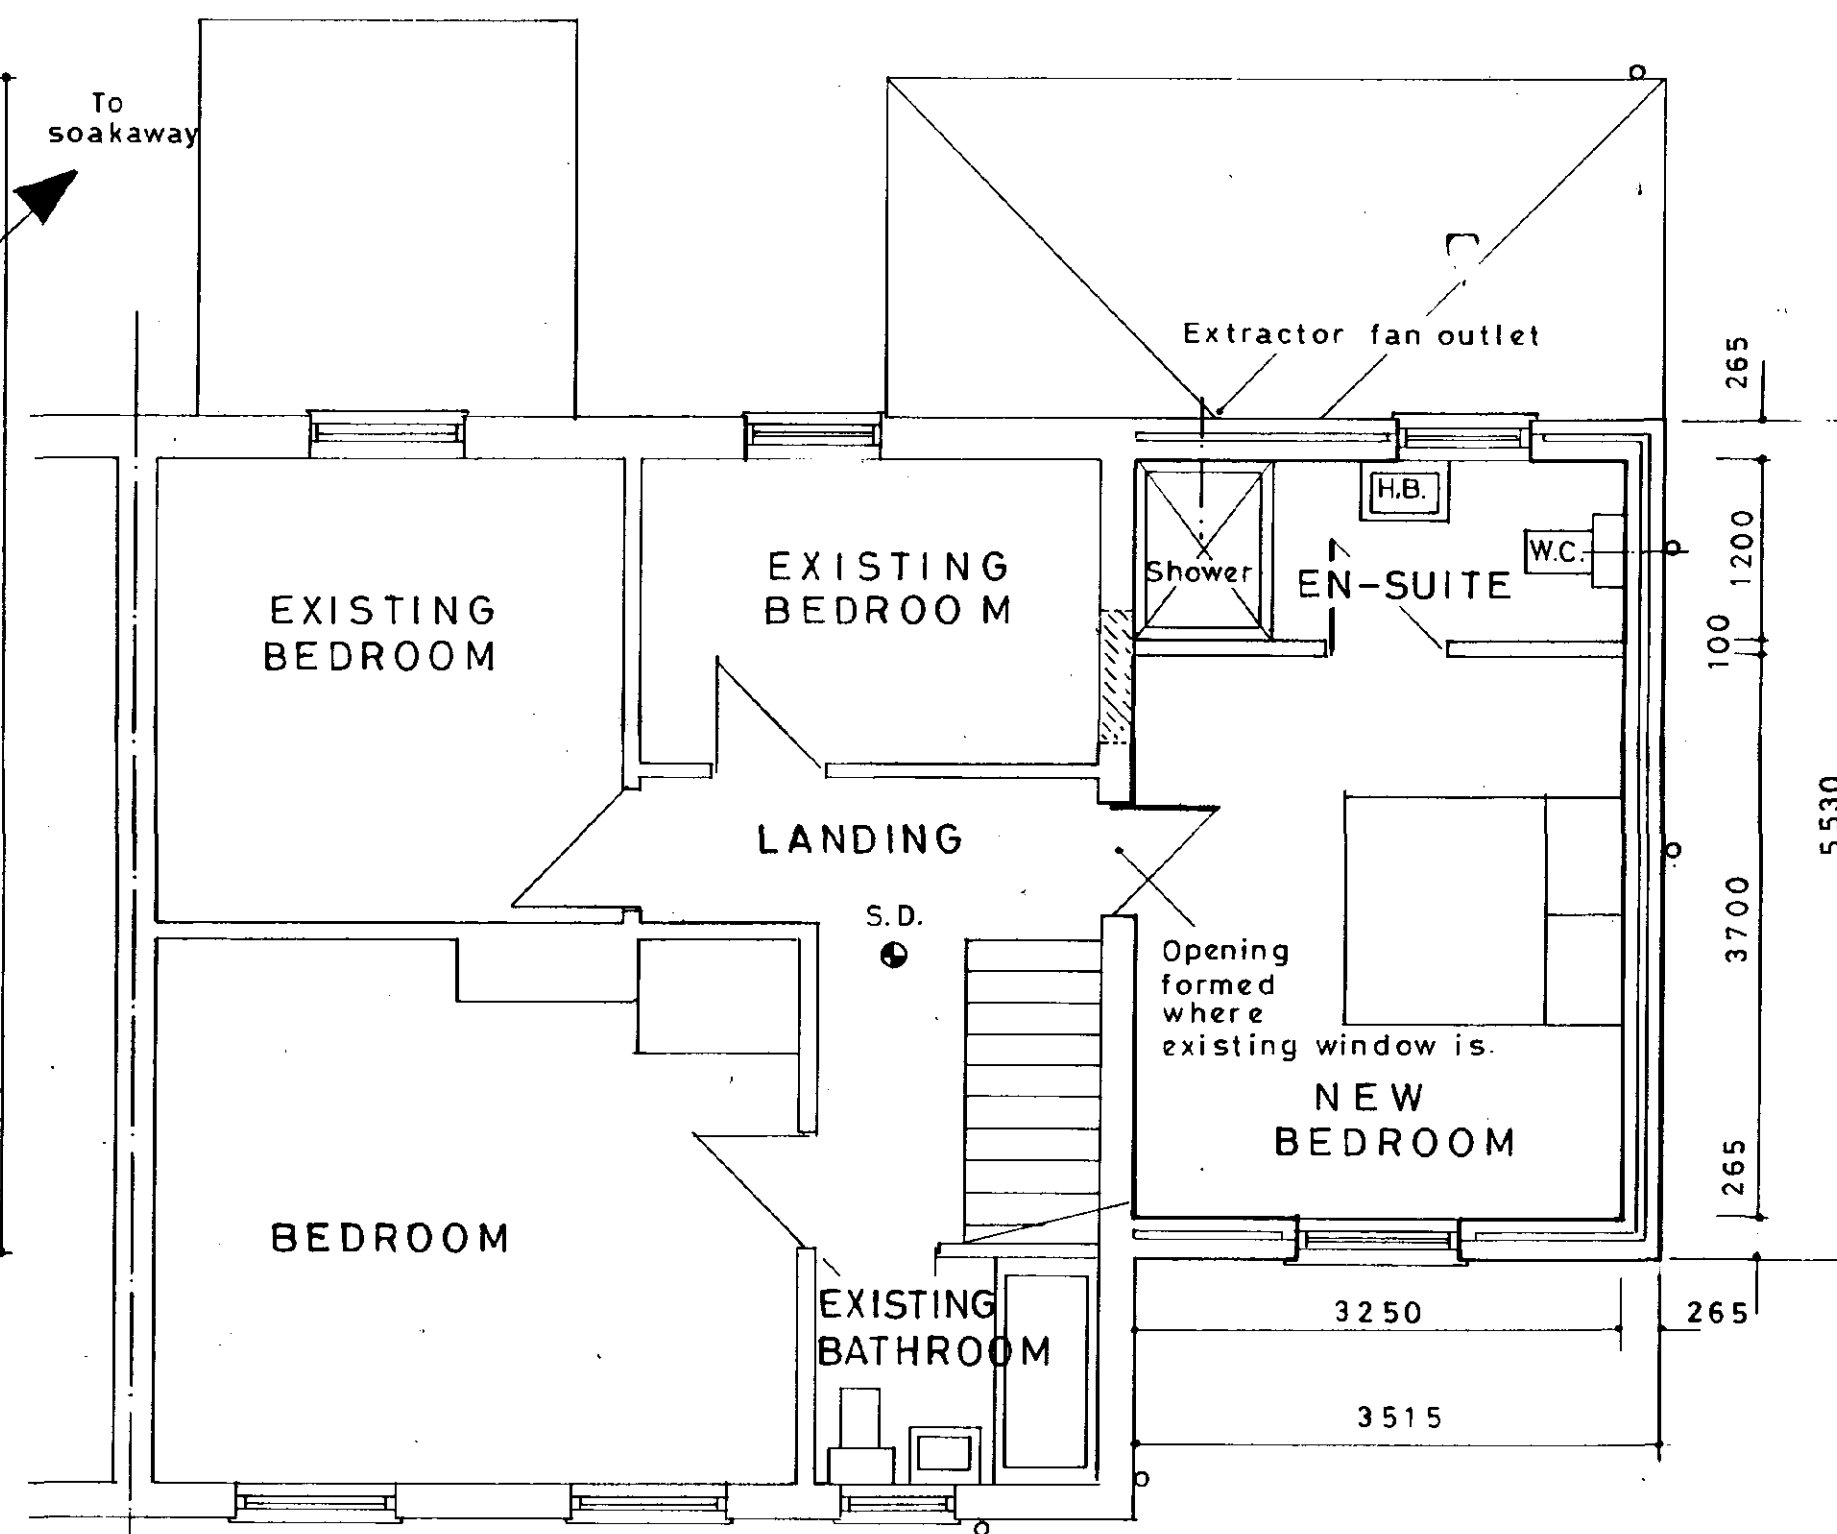

PROPOSED FIRST FLOOR PLAN

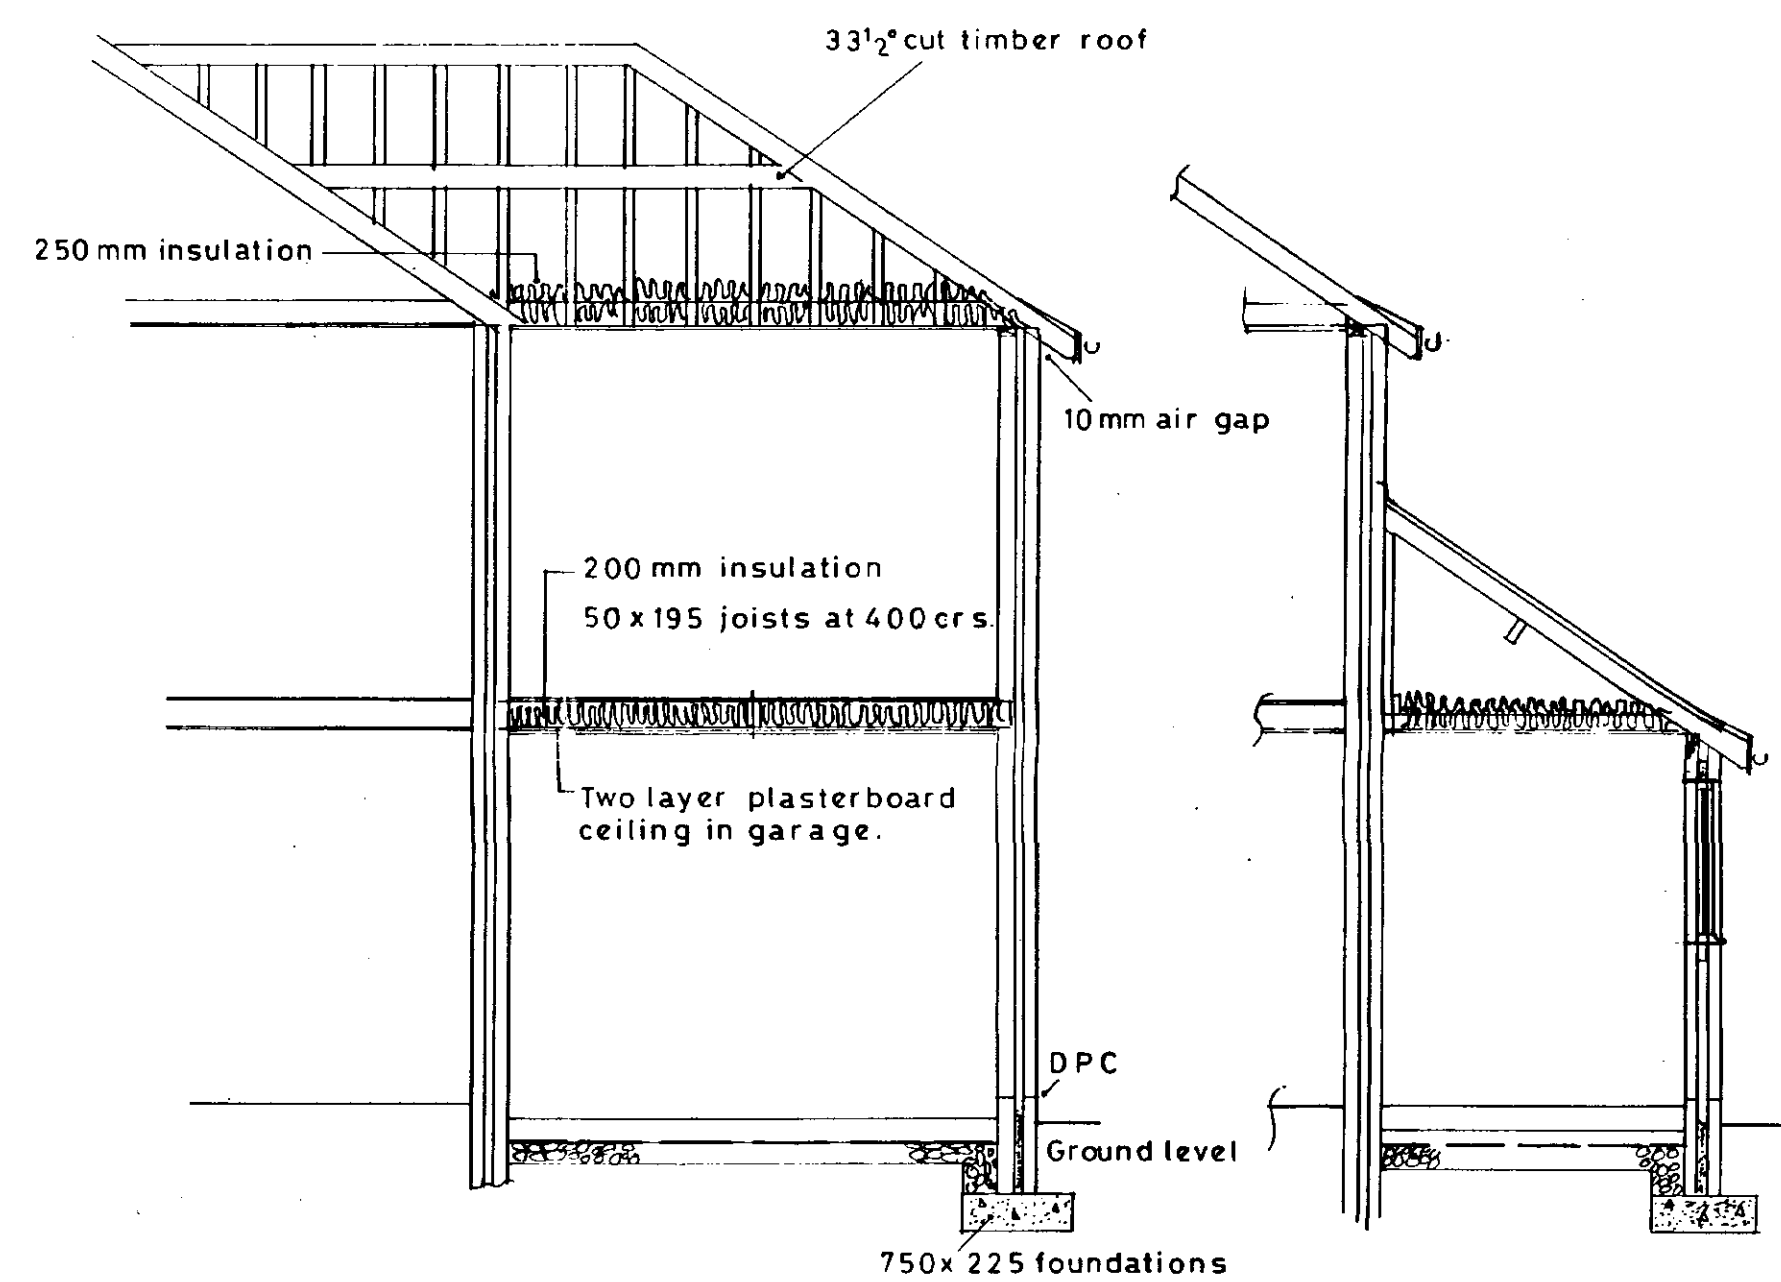


SECTION THROUGH TWO STOREY EXTENSION


SECTION THROUGH UTILITY ROOM



EXISTING ELEVATION TO ROAD

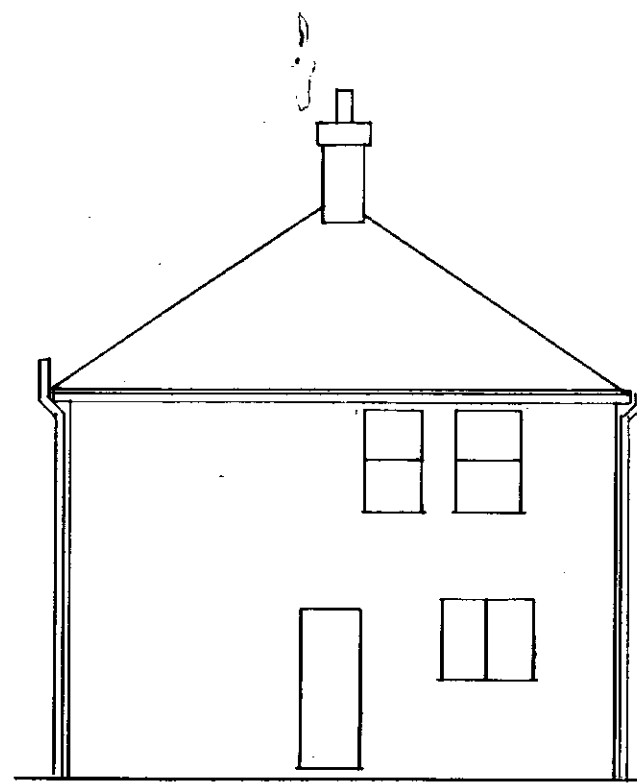

EXISTING SIDE VIEW

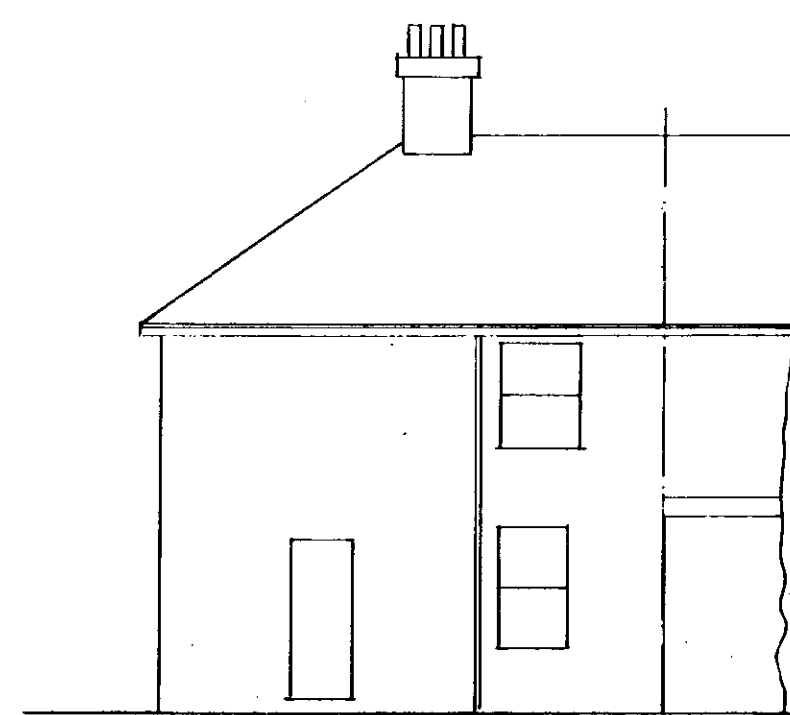


EXISTING REAR VIEW

PROPOSED CONSTRUCTION OF A TWO STOREY GARAGE AND BEDROOM EXTENSION TOGETHER WITH A SINGLE STOREY REAR ENTRANCE PORCH, UTILITY ROOM, W.C. EXTENSION AND A CONSERVATORY FOR:

MR AND MRS B. CARR,
3, HAGBEACH GATE,
WHAPLODE, SPALDING.

SCALES 1:50 AND 1:100

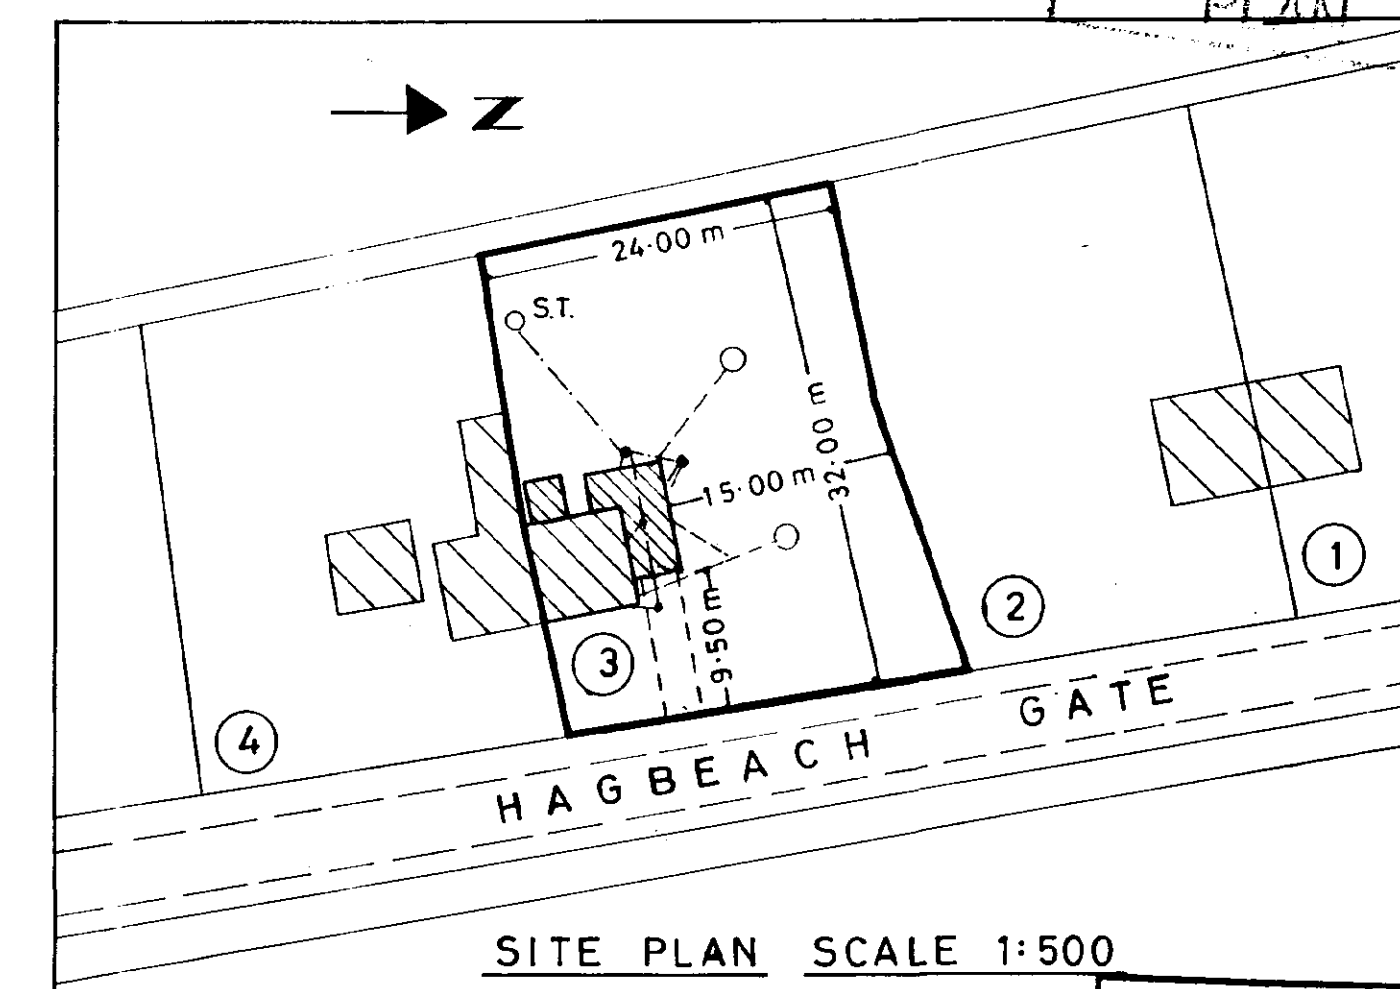

DATED MAY 2003

SHDC
Planning & Development
27 MAY 2003
Ref 0669/03