
architectural/detailing services

RESIDENTIAL COMMERCIAL · INDUSTRIAL & AGRICULTURAL
· PLANNING & BUILDING REGULATIONS SUBMISSIONS

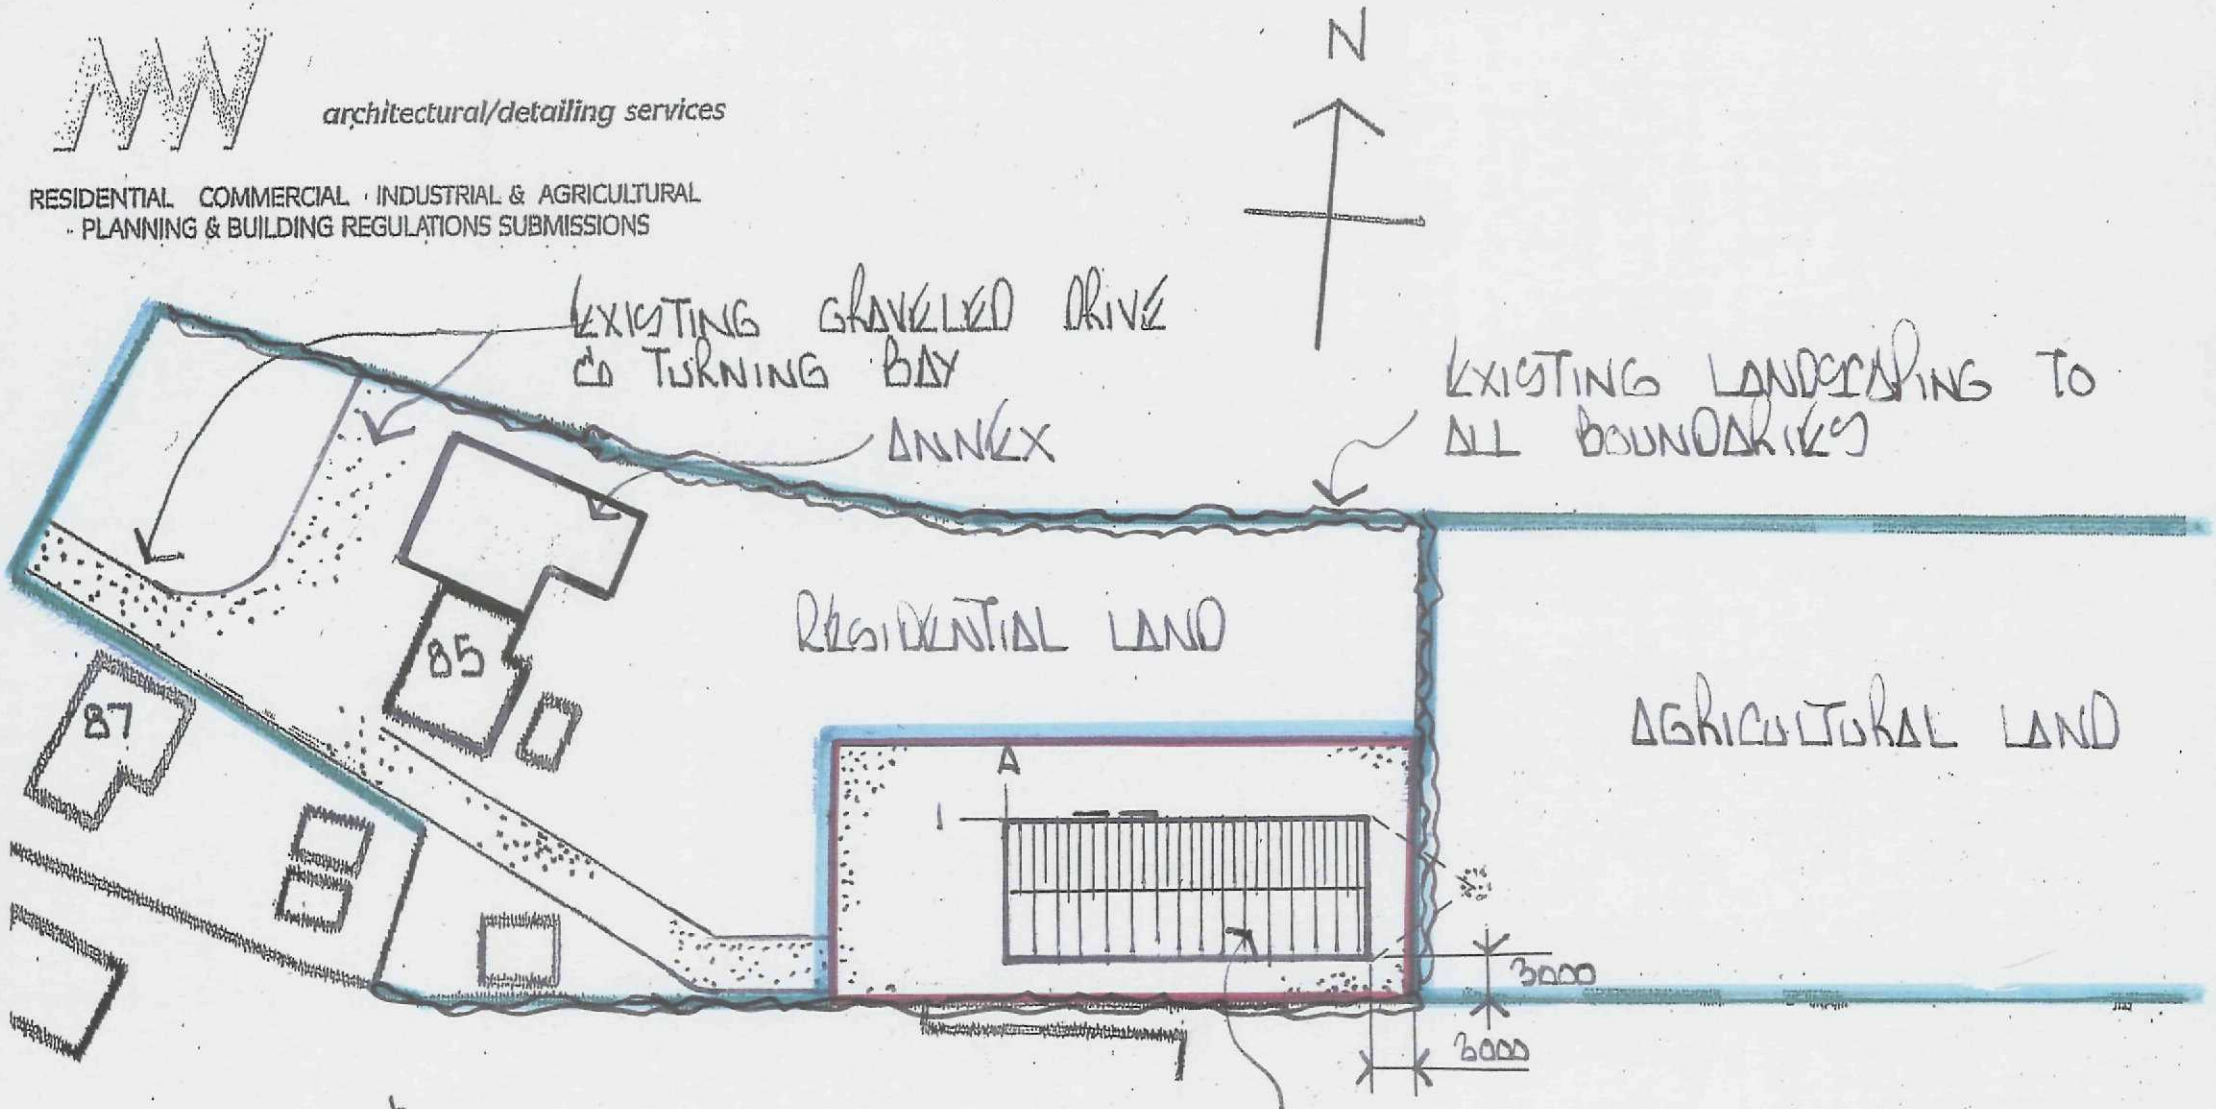

BLOCK PLAN

SCALE 1/500
SITE AREA APPROX. 0.7ha
DRWG NO 319/BP1 A
REV A REVISED TO SUIT NEW PLANNING APPLICATION MW 2/9/2011

SHDC
Planning & Development
05 SEP 2011
Ref: 0683-11

13 Wimberley Way, Pinchbeck, Spalding, Lincs. PE11 3RY.
Tel/Fax: 01775 767650 Mobile: 07957 62716
email: mjw.13@btinternet.com