


Rev.	Date	Details
A	28.07.26	Plot numbers added.

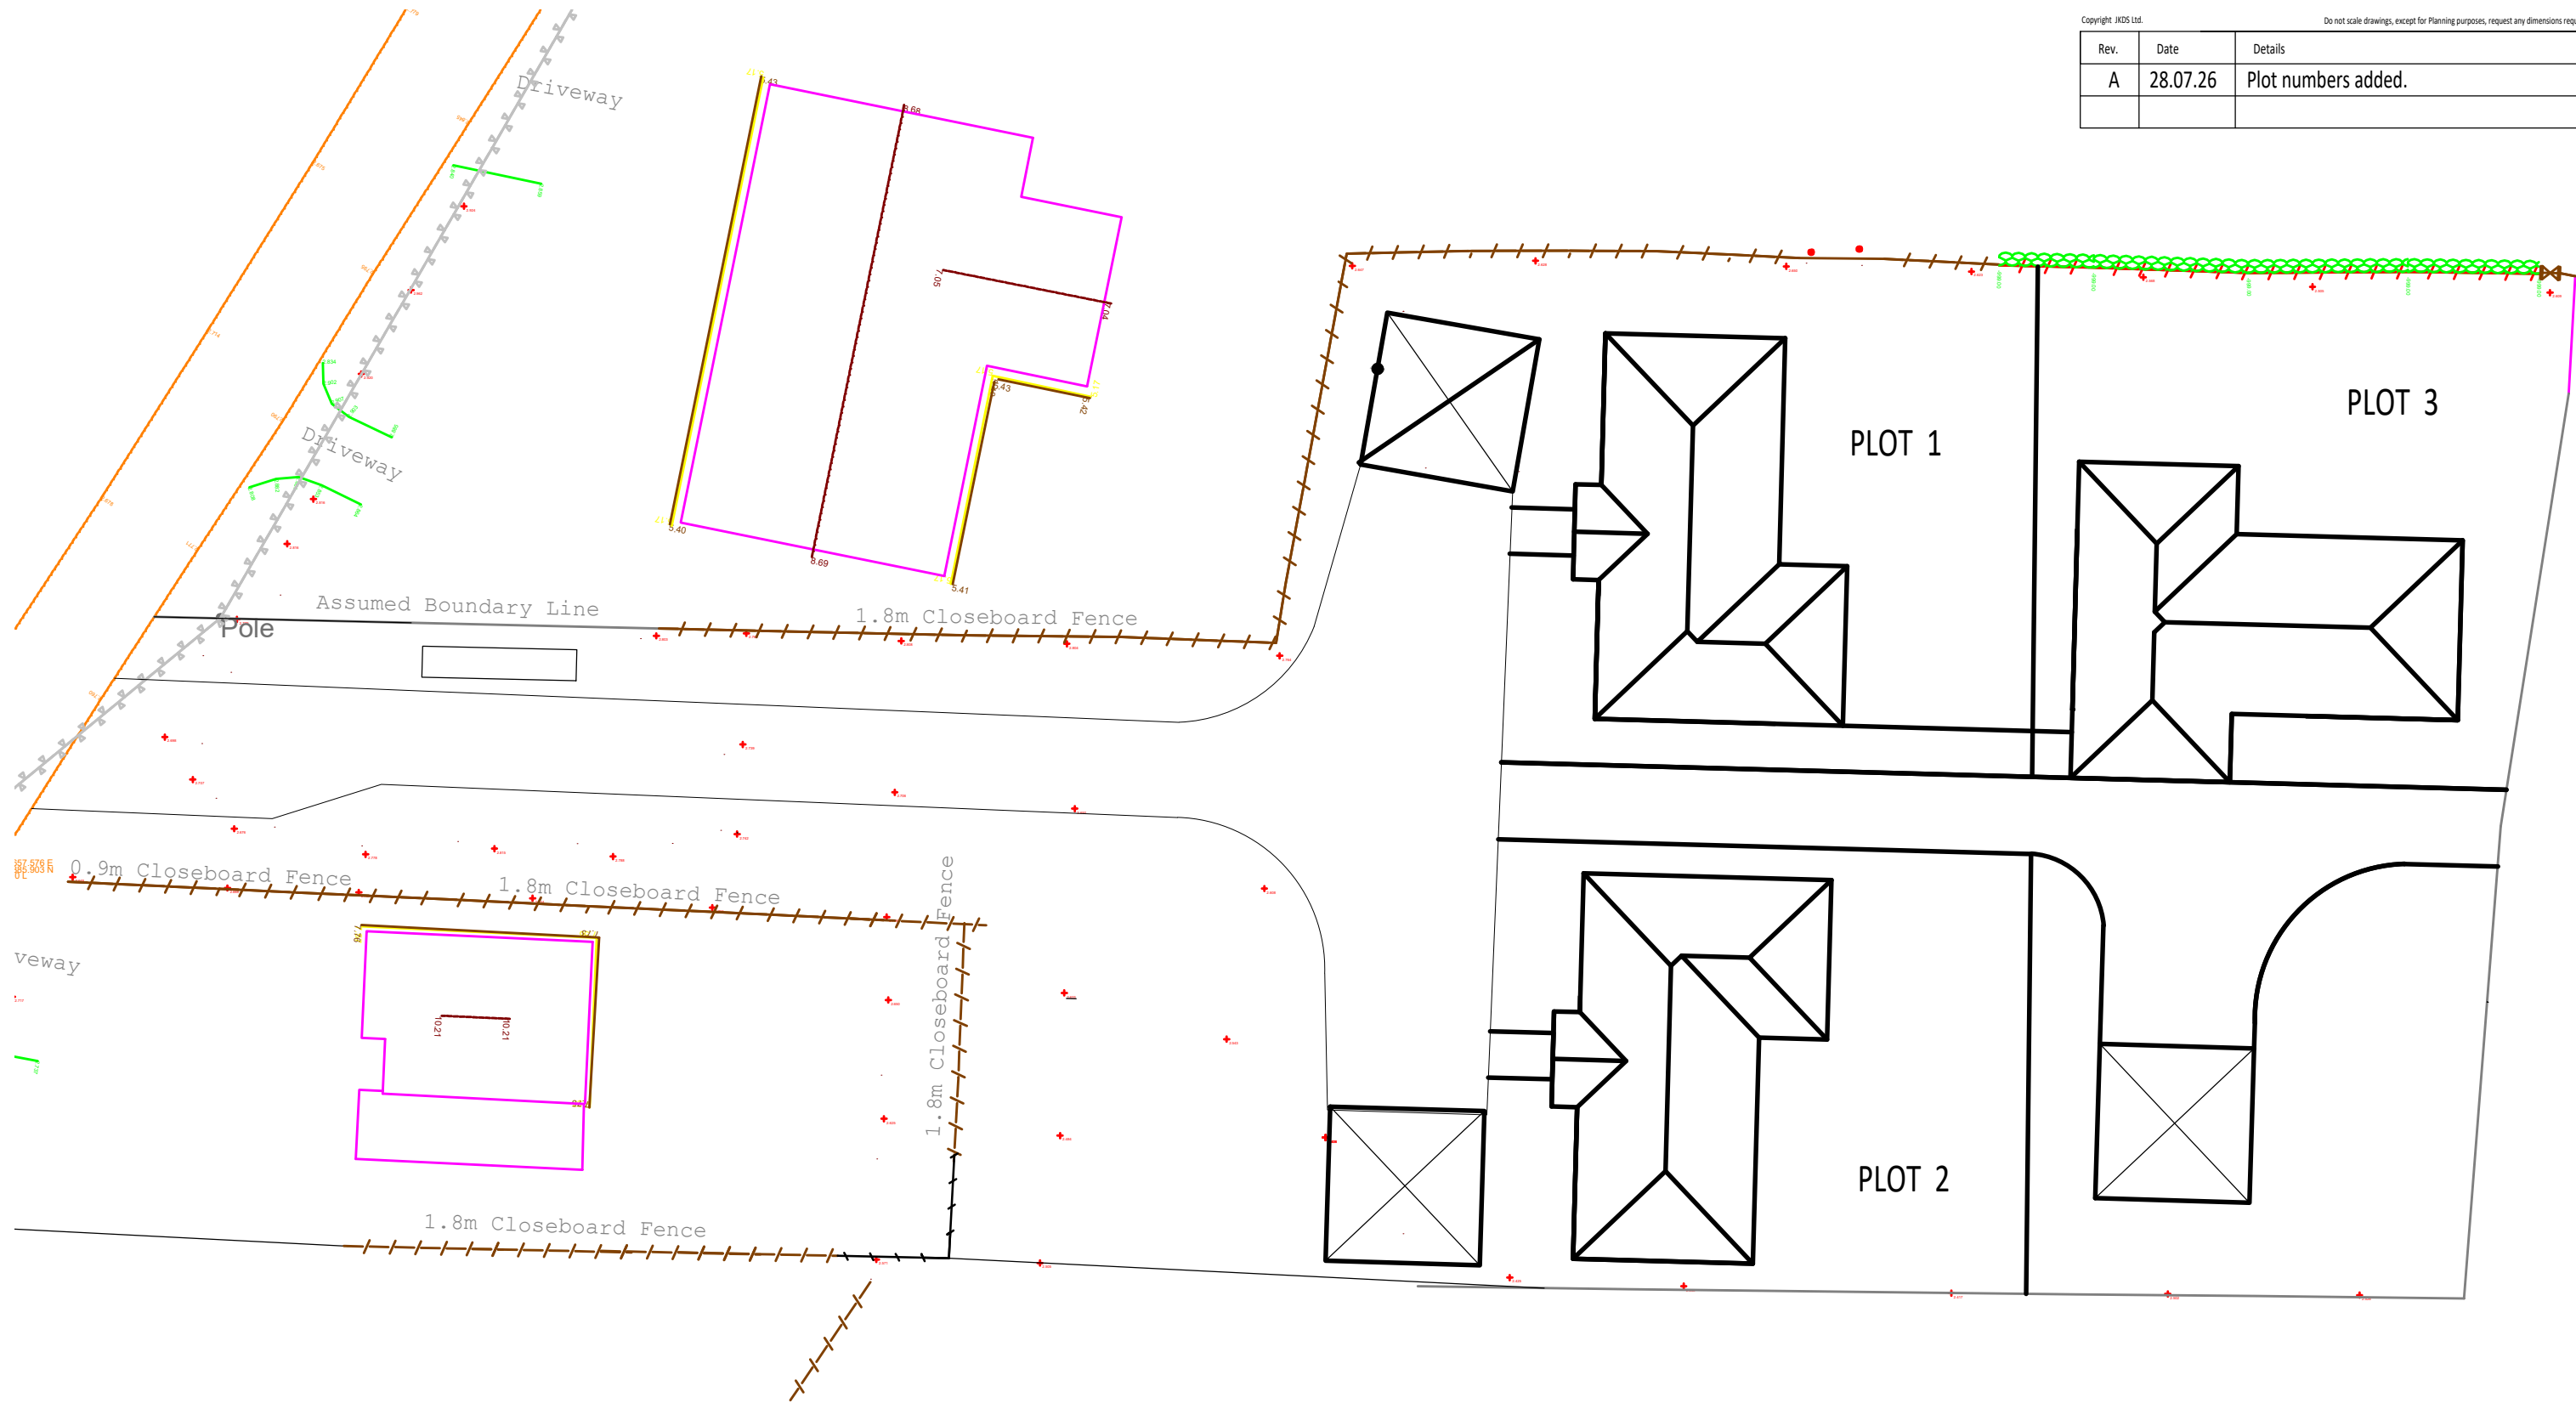

Client:	Proposal:	Scale @ A3	Title
LGDESIGNAND BUILD	REAR OF WESTERLY, BACK BANK, WHAPLODE DROVE	1 : 250	
JANICE KENDRICK DESIGN SERVICES e-mail- jkds@talk21.com tel : 07711 007209		Dwg No. 25. 3660. 01	
BLOCK PLAN			