
0 5 10 15 20

SCALE BAR 1:200

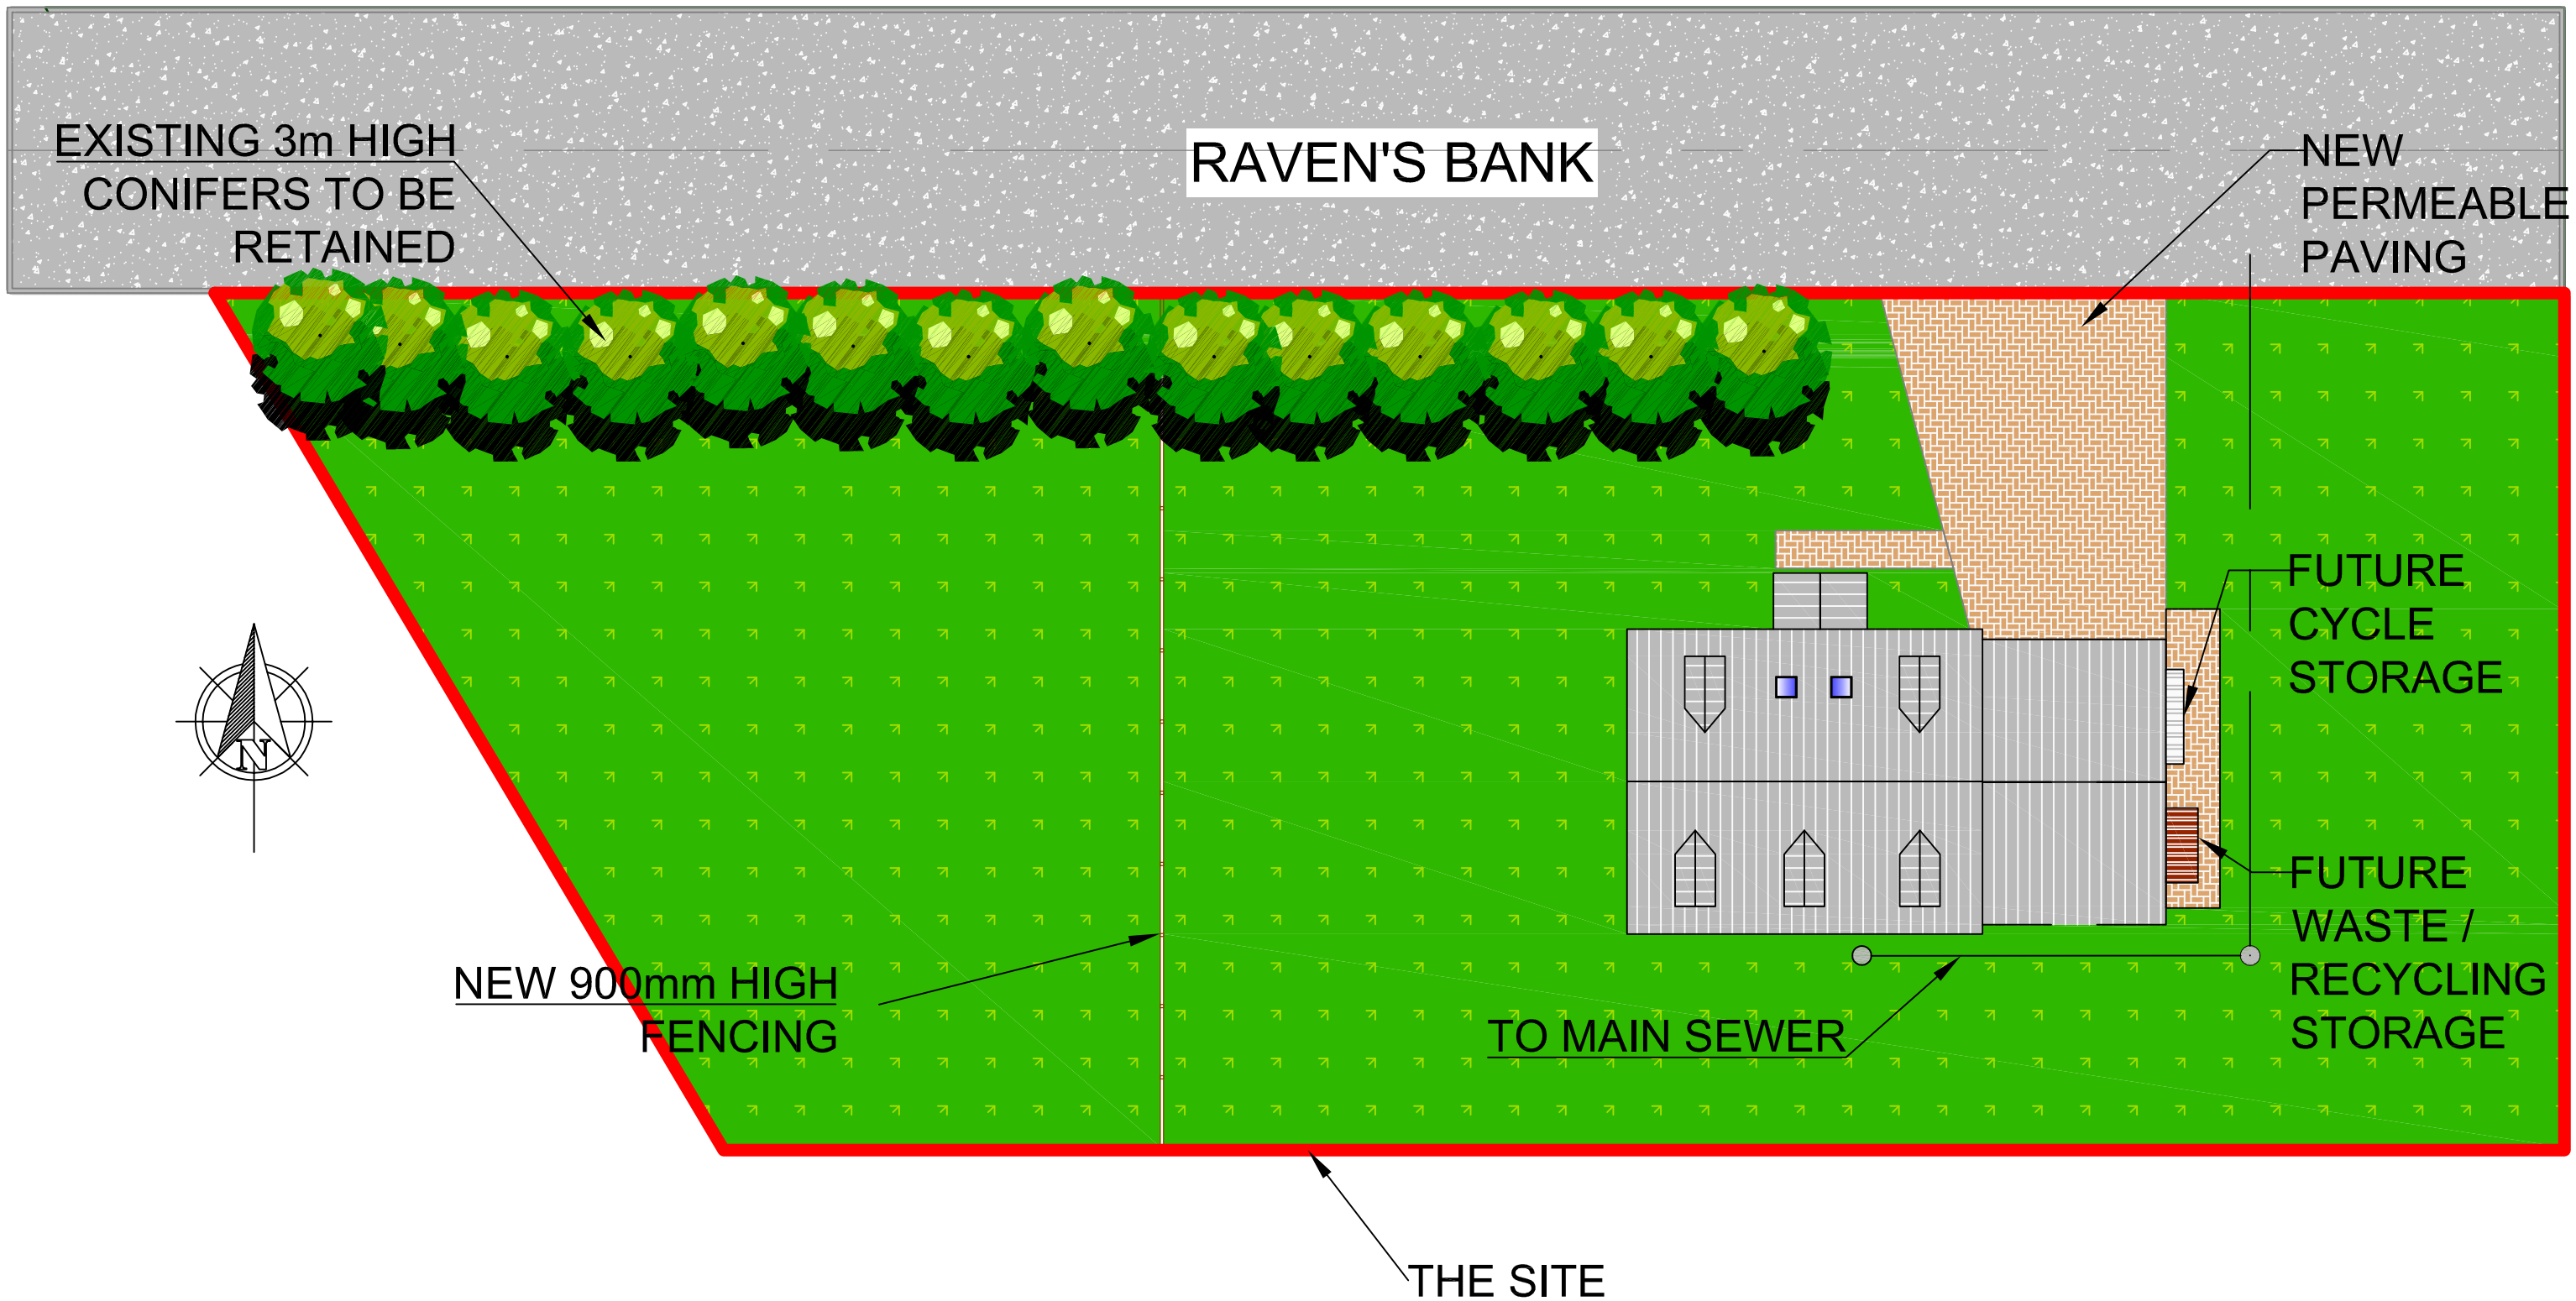

Drawing:

Block Plan
The Paddock, Raven's Bank, Whaplode St. Catherine, Spalding PE12 6SH

Date: July 2016

Scale: 1:200 @A3

Drawing No.: FP/05