
SITE LOCATION PLAN
AREA 2 HA
SCALE 1:1250 on A4
CENTRE COORDINATES: 533727, 319927

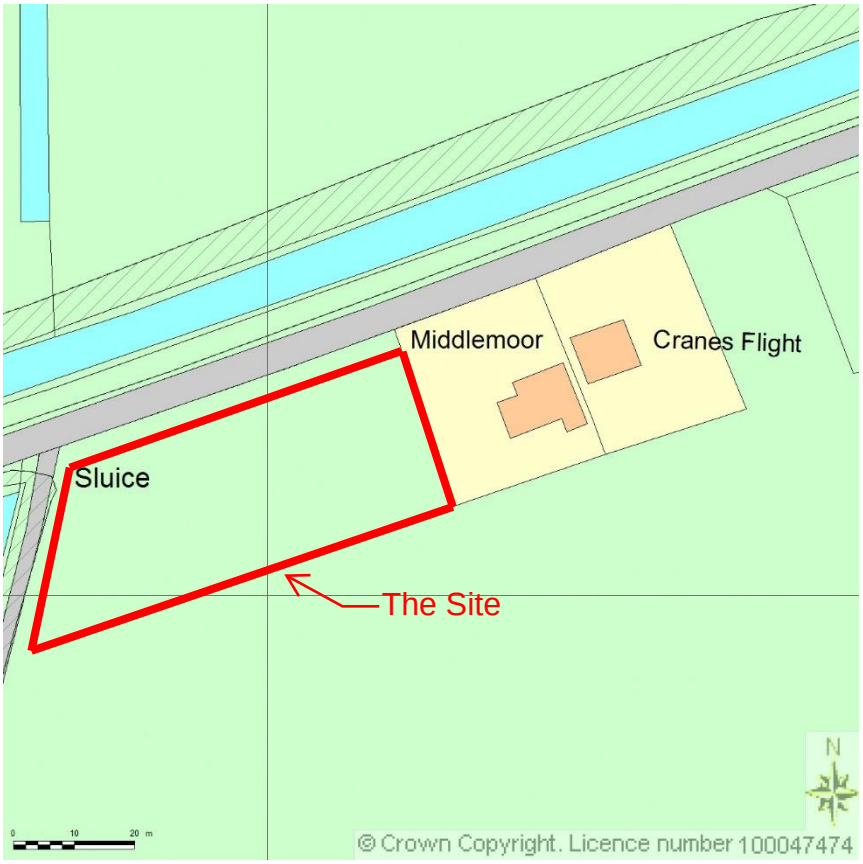

Supplied by Streetwise Maps Ltd
www.streetwise.net
Licence No: 100047474
11/07/2016 12:12

Drawing	**Project**	**Date**	**Scale**	**Drawing No.**
Location Plan	Proposed New Dwelling at Ravens Bank, Whaplode St Catherine, Spalding PE12 6SH	July 2016	1:1250@A4	**FP/04**