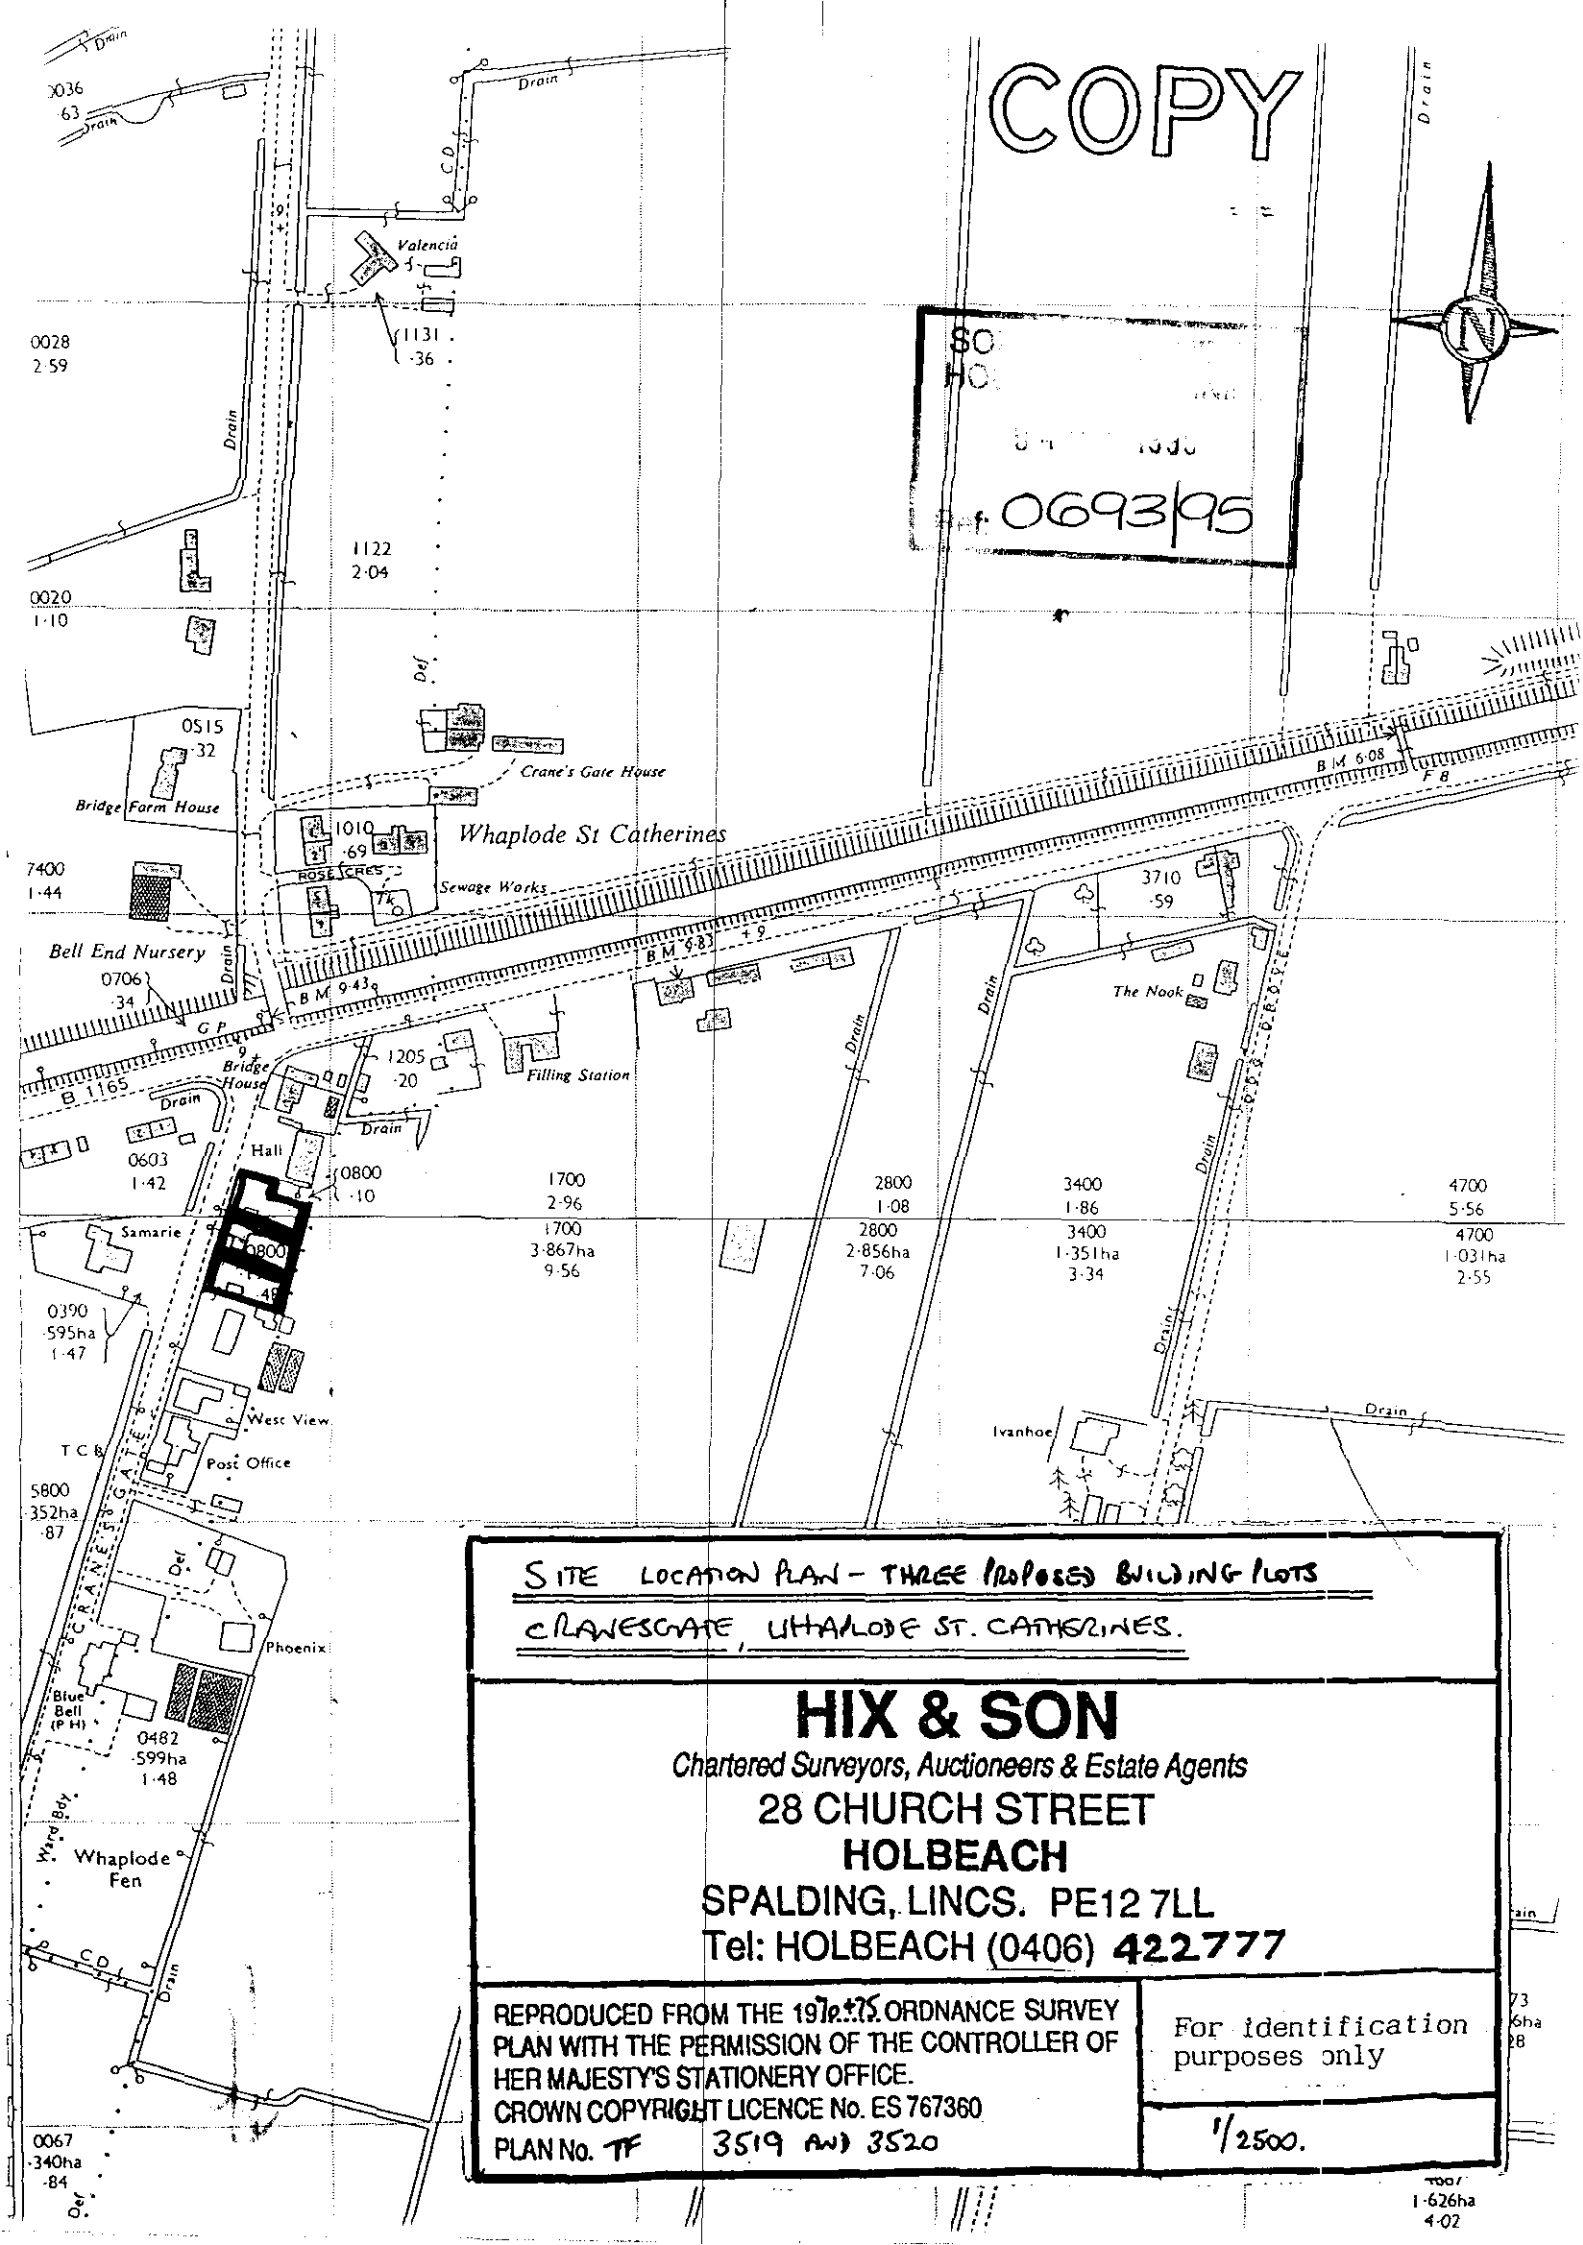


SITE LOCATION PLAN - THREE PROPOSED BUILDING PLOTS

CRANESGATE, WHAPLODE ST. CATHERINES.

HIX & SON

Chartered Surveyors, Auctioneers & Estate Agents

28 CHURCH STREET

HOLBEACH

SPALDING, LINCS. PE12 7LL

Tel: HOLBEACH (0406) **422777**

REPRODUCED FROM THE 1976 ORDNANCE SURVEY PLAN WITH THE PERMISSION OF THE CONTROLLER OF HER MAJESTY'S STATIONERY OFFICE.
CROWN COPYRIGHT LICENCE No. ES 767360

PLAN No. TF 3519 AND 3520

For identification purposes only

1/2500.