




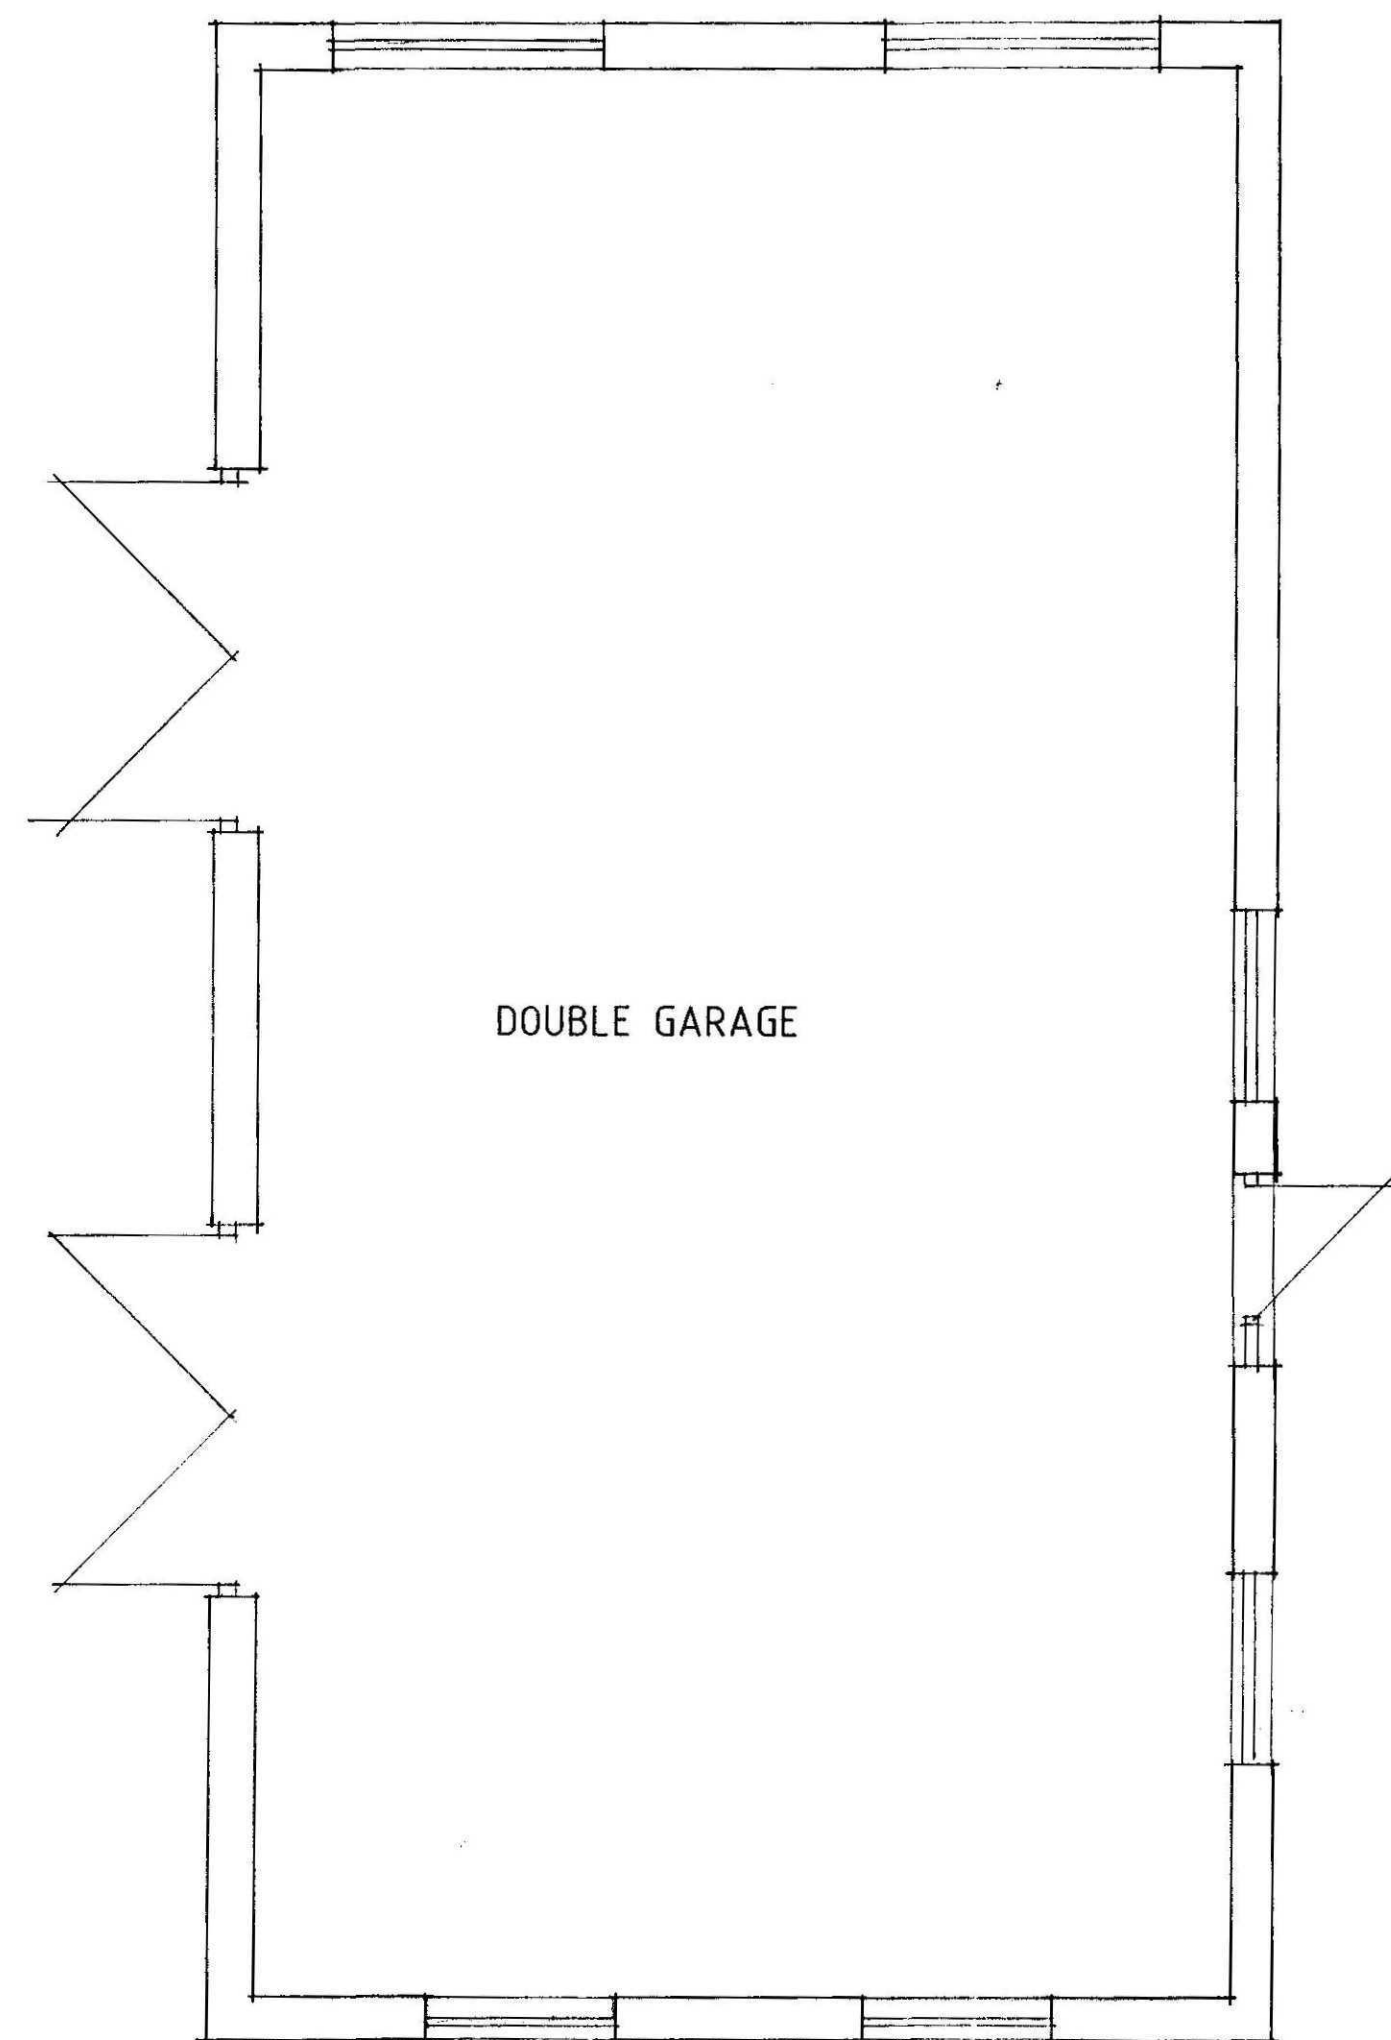


PLAN

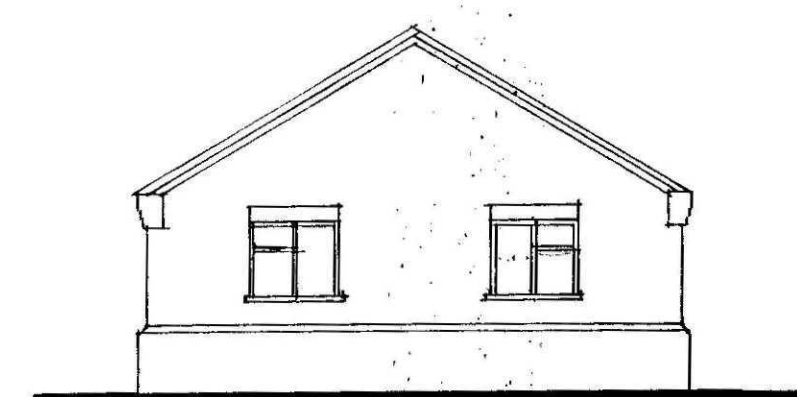


FRONT

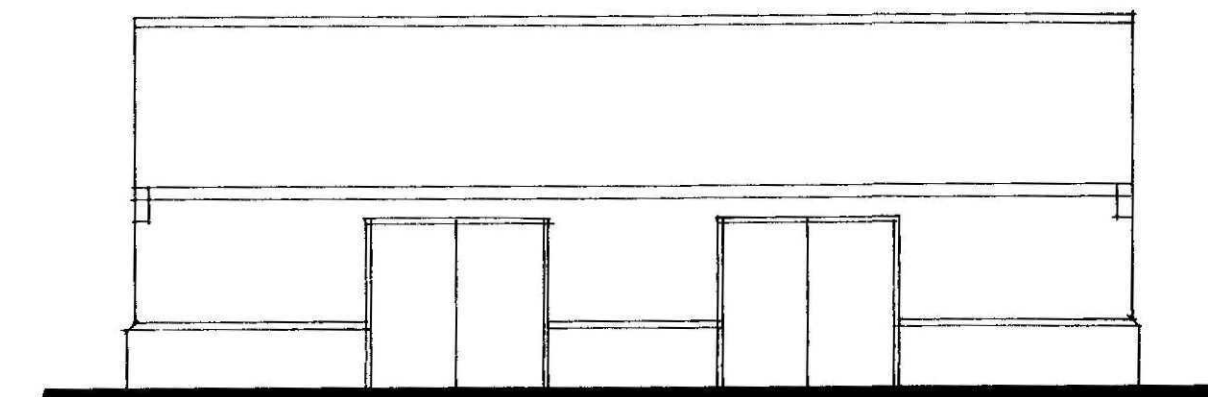


SIDE

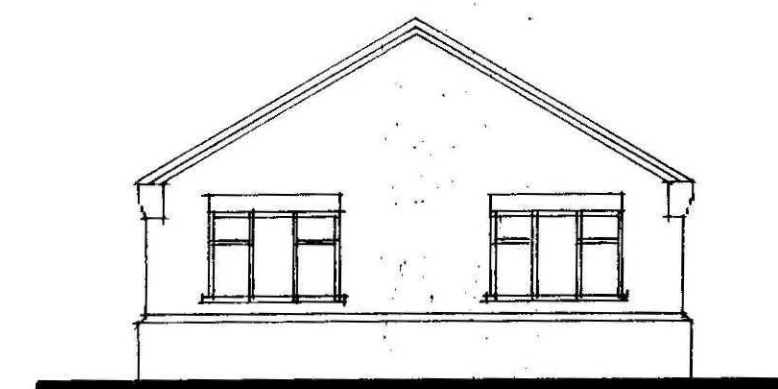

REAR

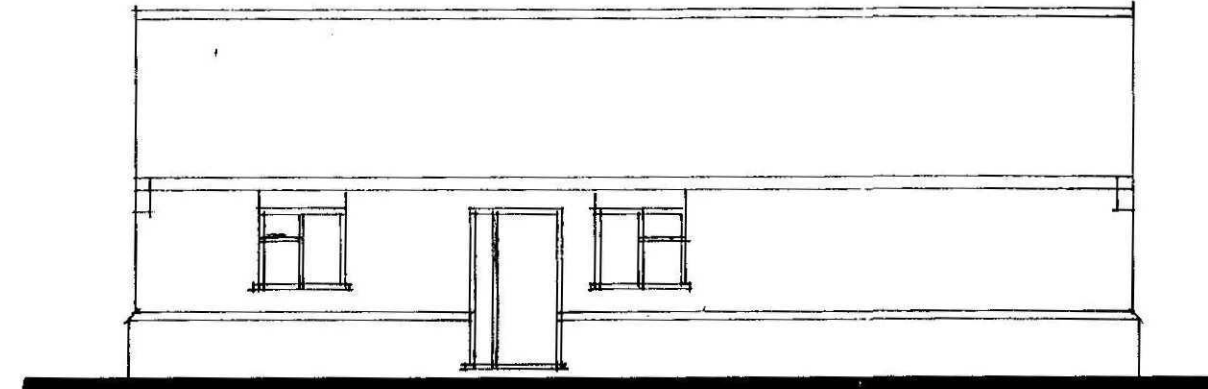

SIDE

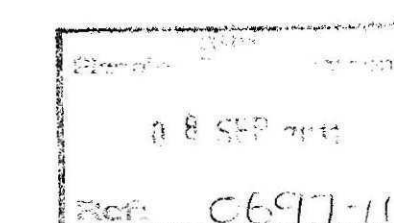

Status
DESIGN
CONSULTANTS IN ARCHITECTURE & PLANNING

PROPOSED CONVERSION OF
GARAGE TO DWELLING AT
71 WIGNALS GATE, HOLBEACH
FOR

FENBANK BUILDERS

PLAN AS EXISTING

1:100 1:50 FB11-004/1

AUG-11 B.GILHAM.

