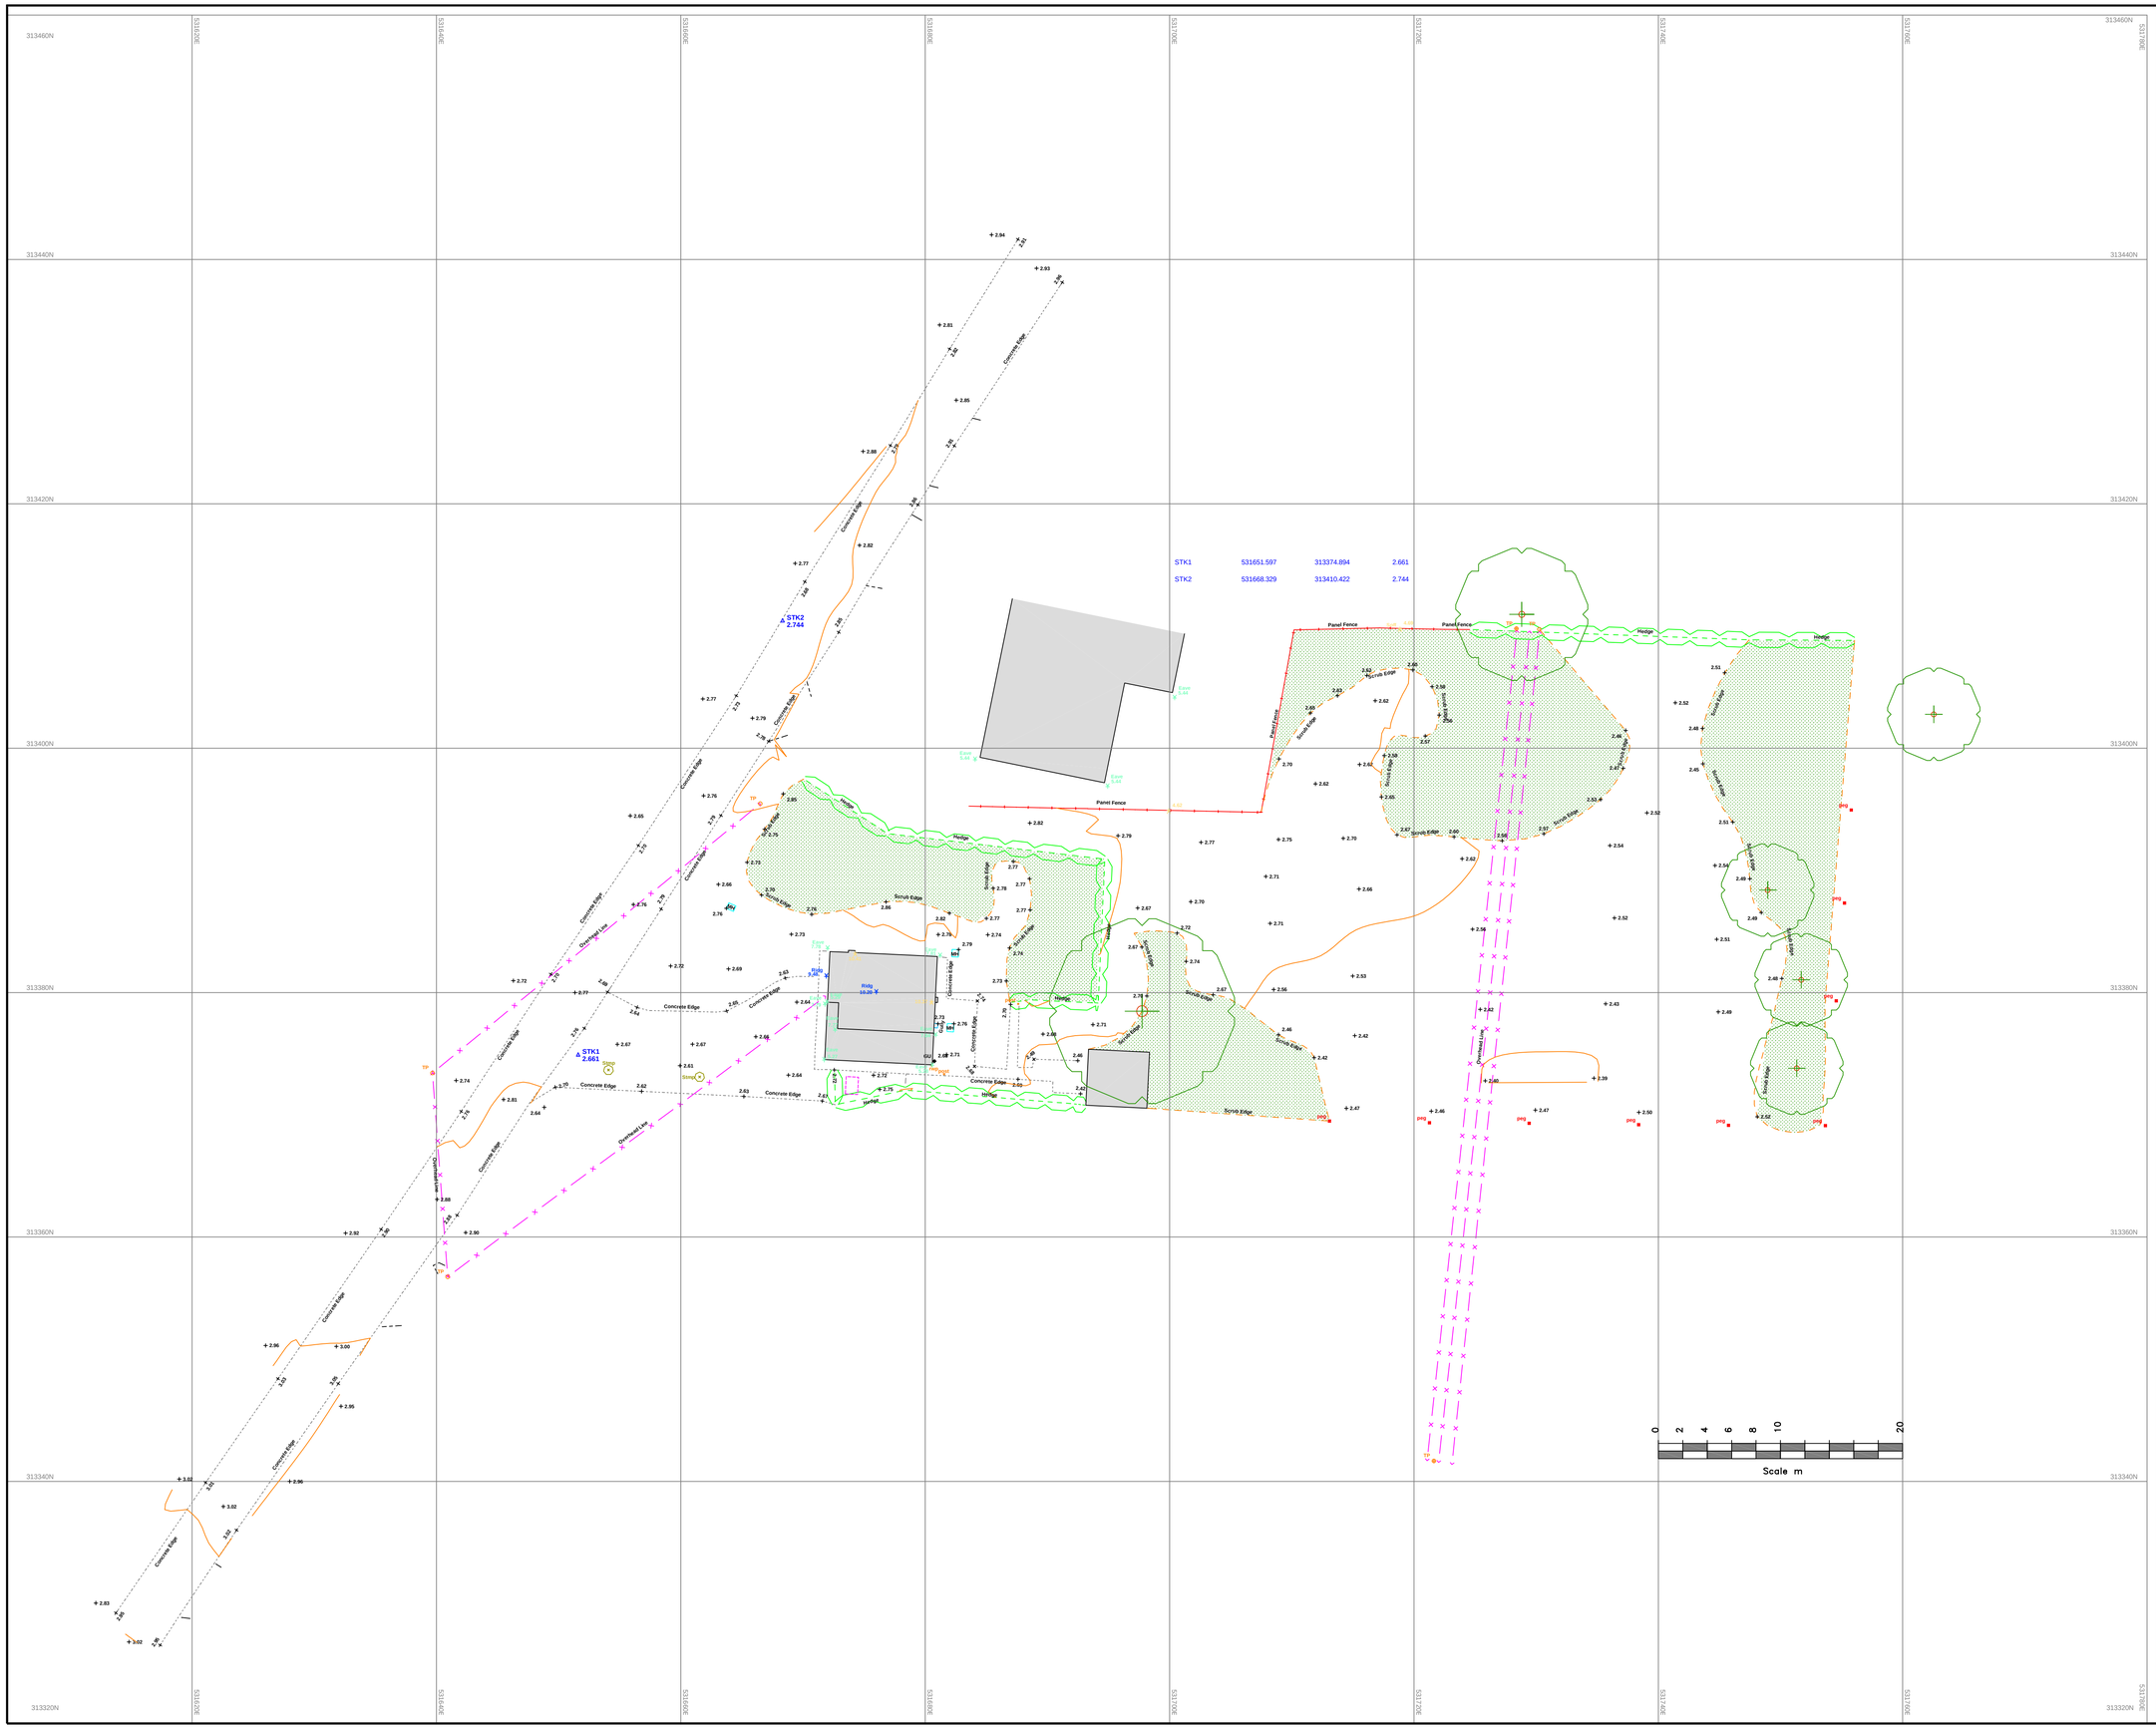


N

Notes :

This plan should only be used for its original purpose. SV Surveying Ltd accepts no responsibility for this plan if supplied to any other party other than the original client.

All dimensions / levels should be checked on site prior to design and construction.

Drainage information (where applicable) has been visually inspected from the surface and should be treated as approximate only.

Tree information (where applicable) has been surveyed from ground level and therefore should be treated as approximate only.

Contours are drawn at 0.2m intervals

The survey has been fixed to GPS OSGB 1936 using the active GPS network.

Legend:

Building Canopy / Overhang	Trig	Trig Pillar
Buildings / walls	Ridg	Ridge Level
Kerb line	Eave	Eave Level
Concrete edge	DPC	Dpc Level
Centre Line	FL	Floor Level
Barrier	Soff	Soffit Level
Hedge	TBo	Control Box
Security Fence	LP	Lamp Post
Panel Fence	SP	Sign Post
Open Fence	post	Post
Overhead Powerline	FS	Flag Staff
Chambers	Mrk	Gas Marker
STN1 Survey Station & Name	EP	Electric Post
Bench Mark	TP	Telegraph Post
Temporary Bench Mark	Invt	Pipe Invert
	GU	Gully
Tree / Sapling	RP	Rodding Point
	BT	Bt Cover
Area Of Undergrowth	CO	Cover Unknown
	EC	Electricity Cover
Gate	FH	Fire Hydrant
	GAS	Gas Cover
IC Inspection chamber	SV	Stop Valve
CL Cover level	TV	Tv Cover
IL Invert level	WM	Water Meter
Inv Ø0.25 Pipe invert (diameter)	BB	Bellisha Beacon
Gy Gully	bol	Bollard
Bg Back Gully	BS	Bus Stop
MH Manhole	ER	Earthing Rod
	Box	Post Box
	MS	Mile Stone
	TL	Traffic Light
	GV	Gas Valve
	peg	Peg

SV SURVEYING

LAND SURVEYS + COMPUTER MODELLING
BUILDING SURVEYS + SITE ENGINEERING

SV SURVEYING LTD
76B MARKET STREET
ASHBY-DE-LA-ZOUCH
LEICESTERSHIRE
LE65 1AP

Tel 01530 560837
Fax 01530 560123
Email: info@svsurveying.co.uk
www.svsurveying.co.uk

Project
ANDREW M WRIGHT LTD
WHAPLODE DROVE

Drawing
TOPOGRAPHIC SITE SURVEY

Scales	Drawn/Paper Size
1:250	KM/A1
Survey Date	**Drawing No**
20/09/2021	21275-21-01

DO NOT SCALE

(c) Copyright SV Surveying Ltd 2021