




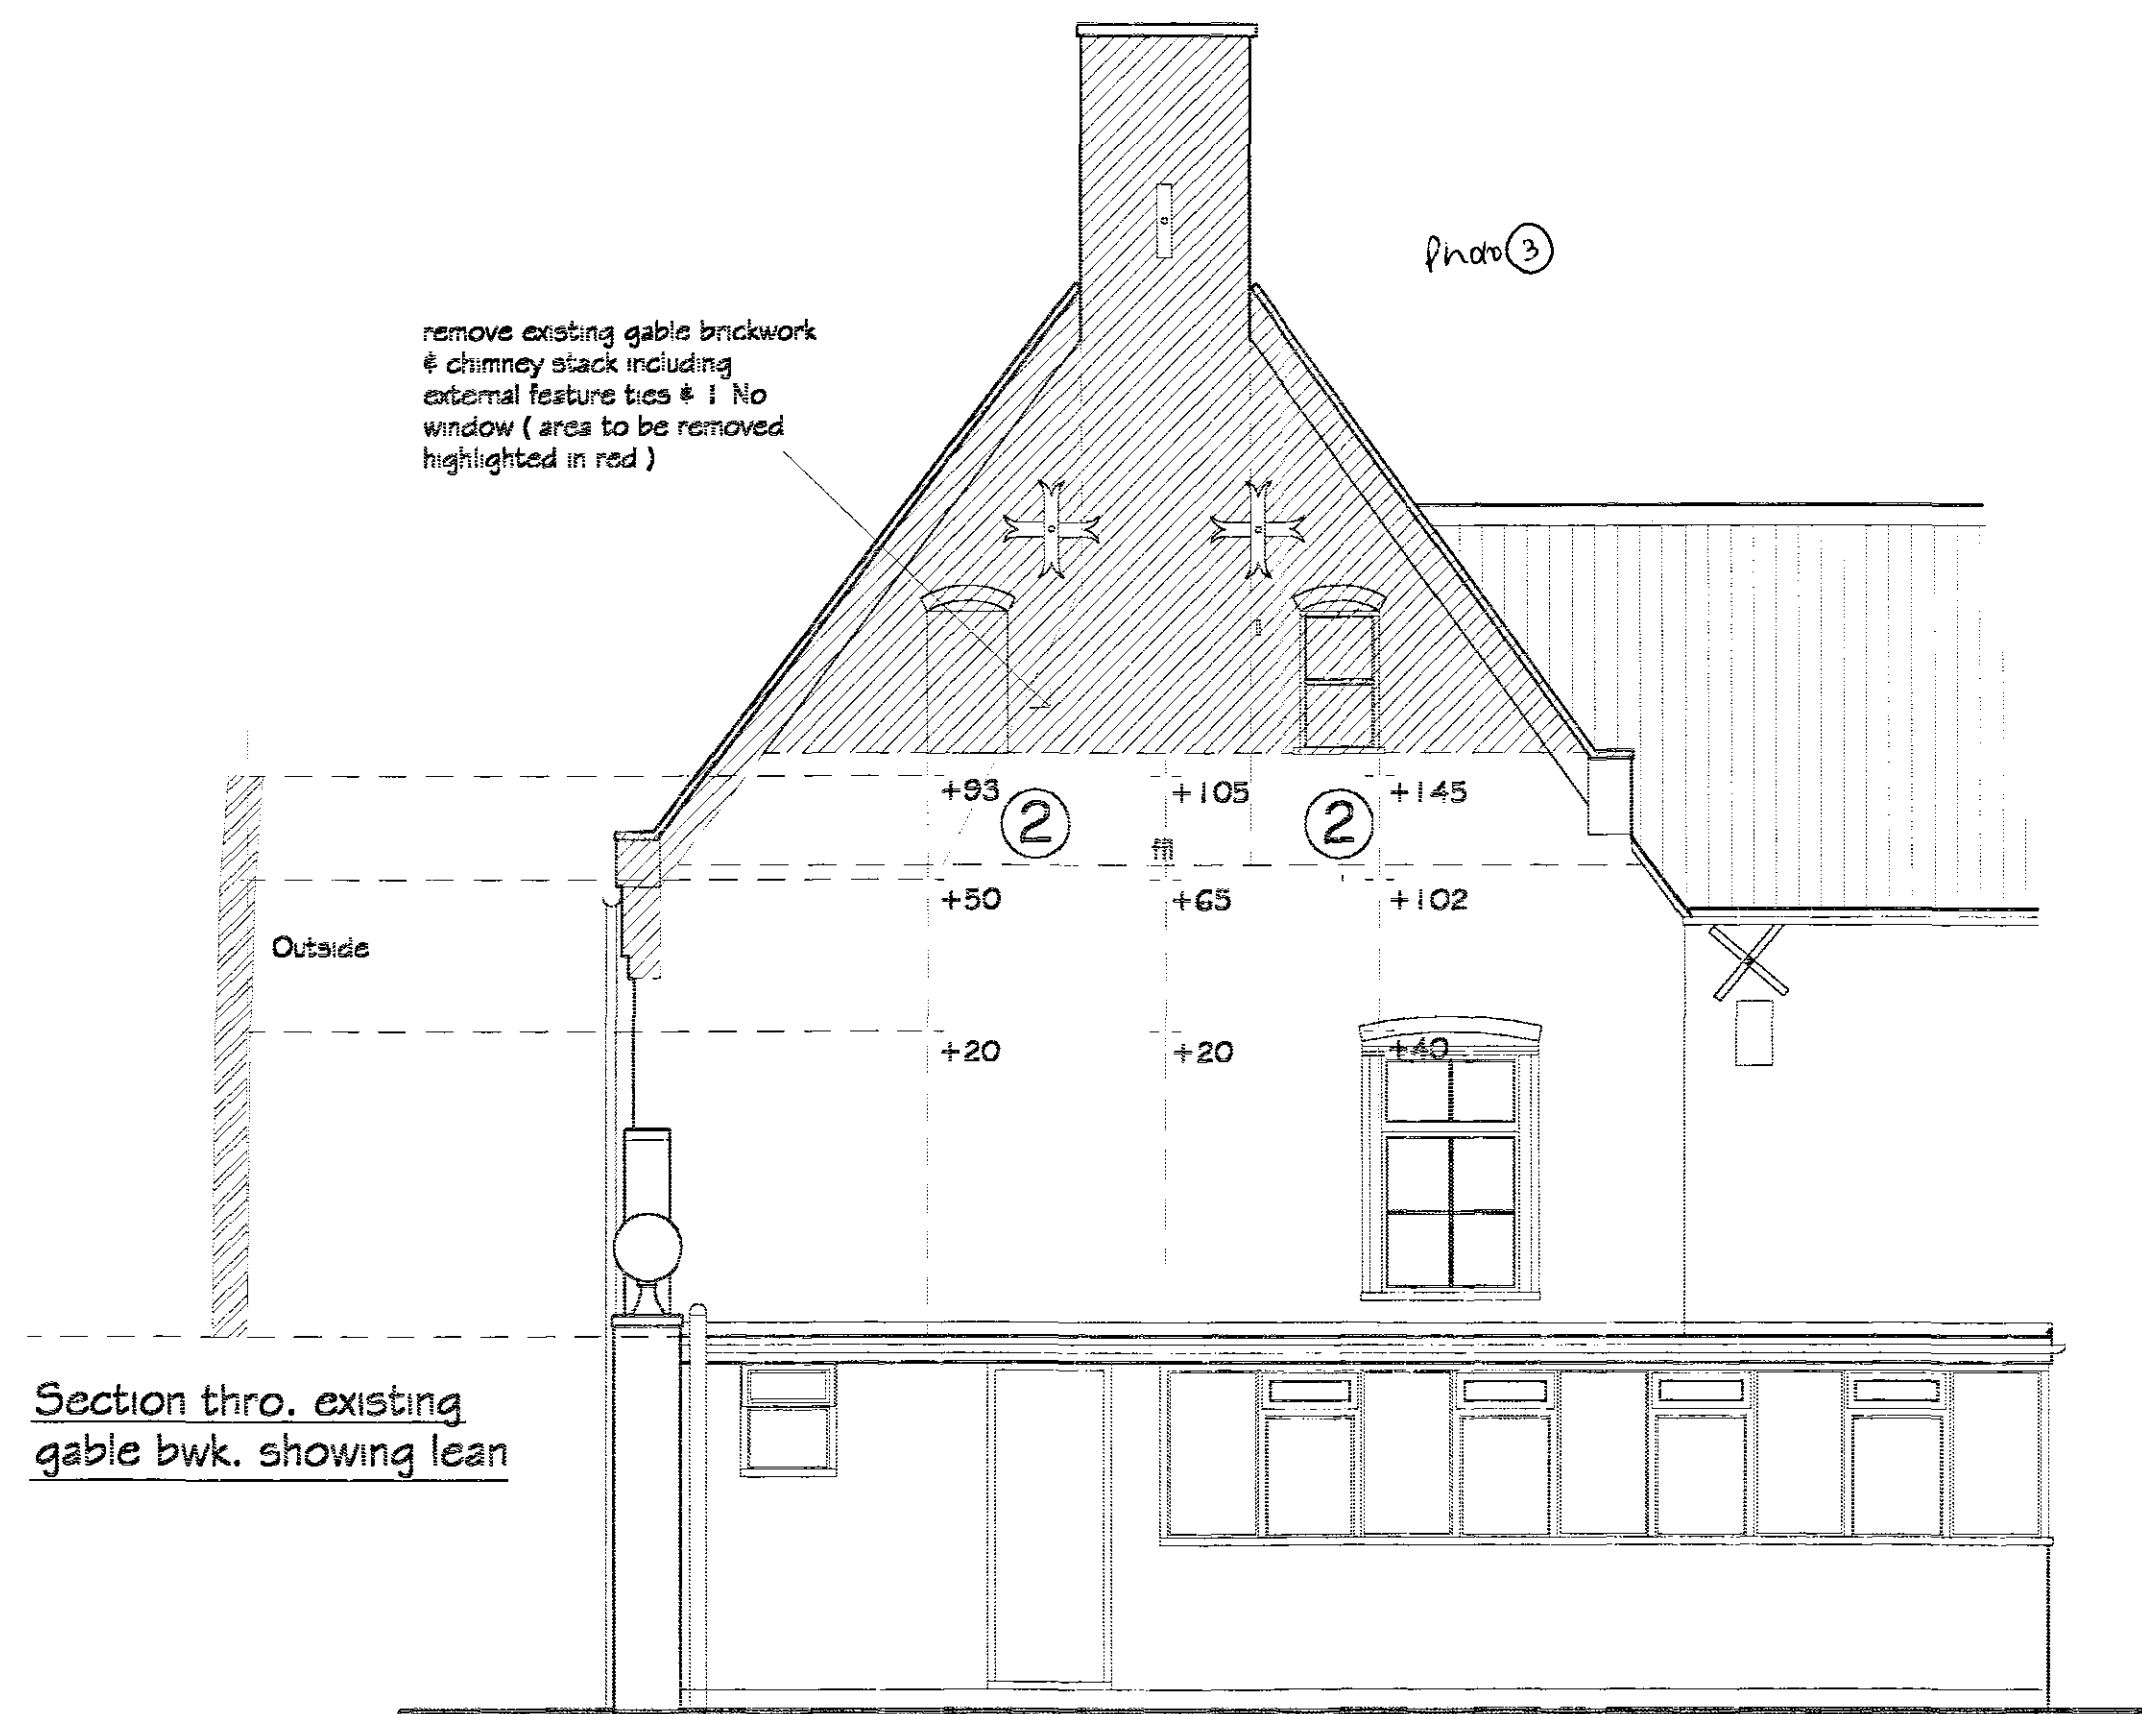


East Elevation
Scale: 1/50

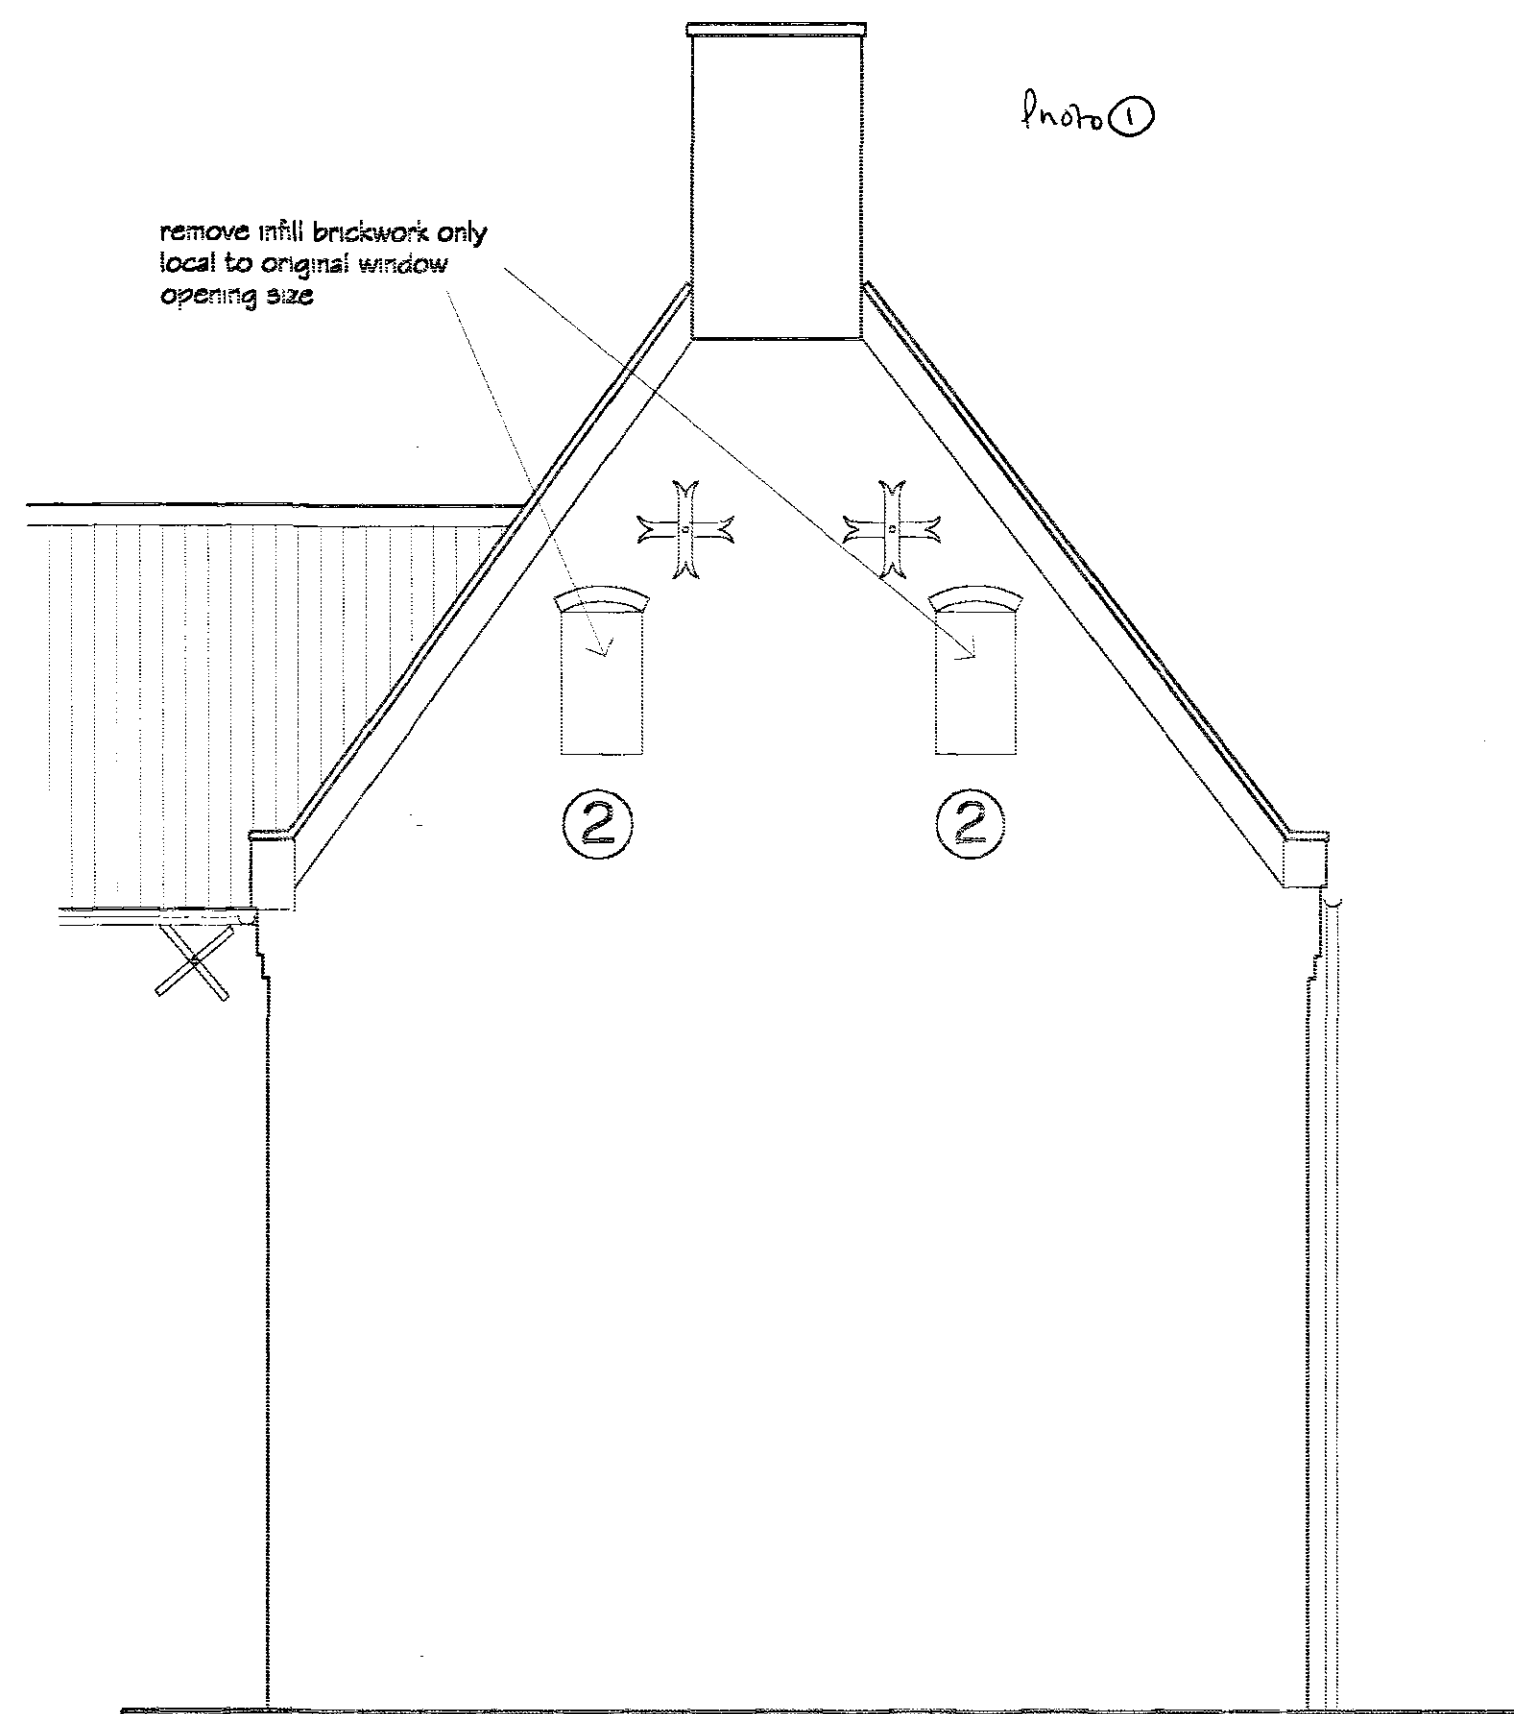


West Elevation

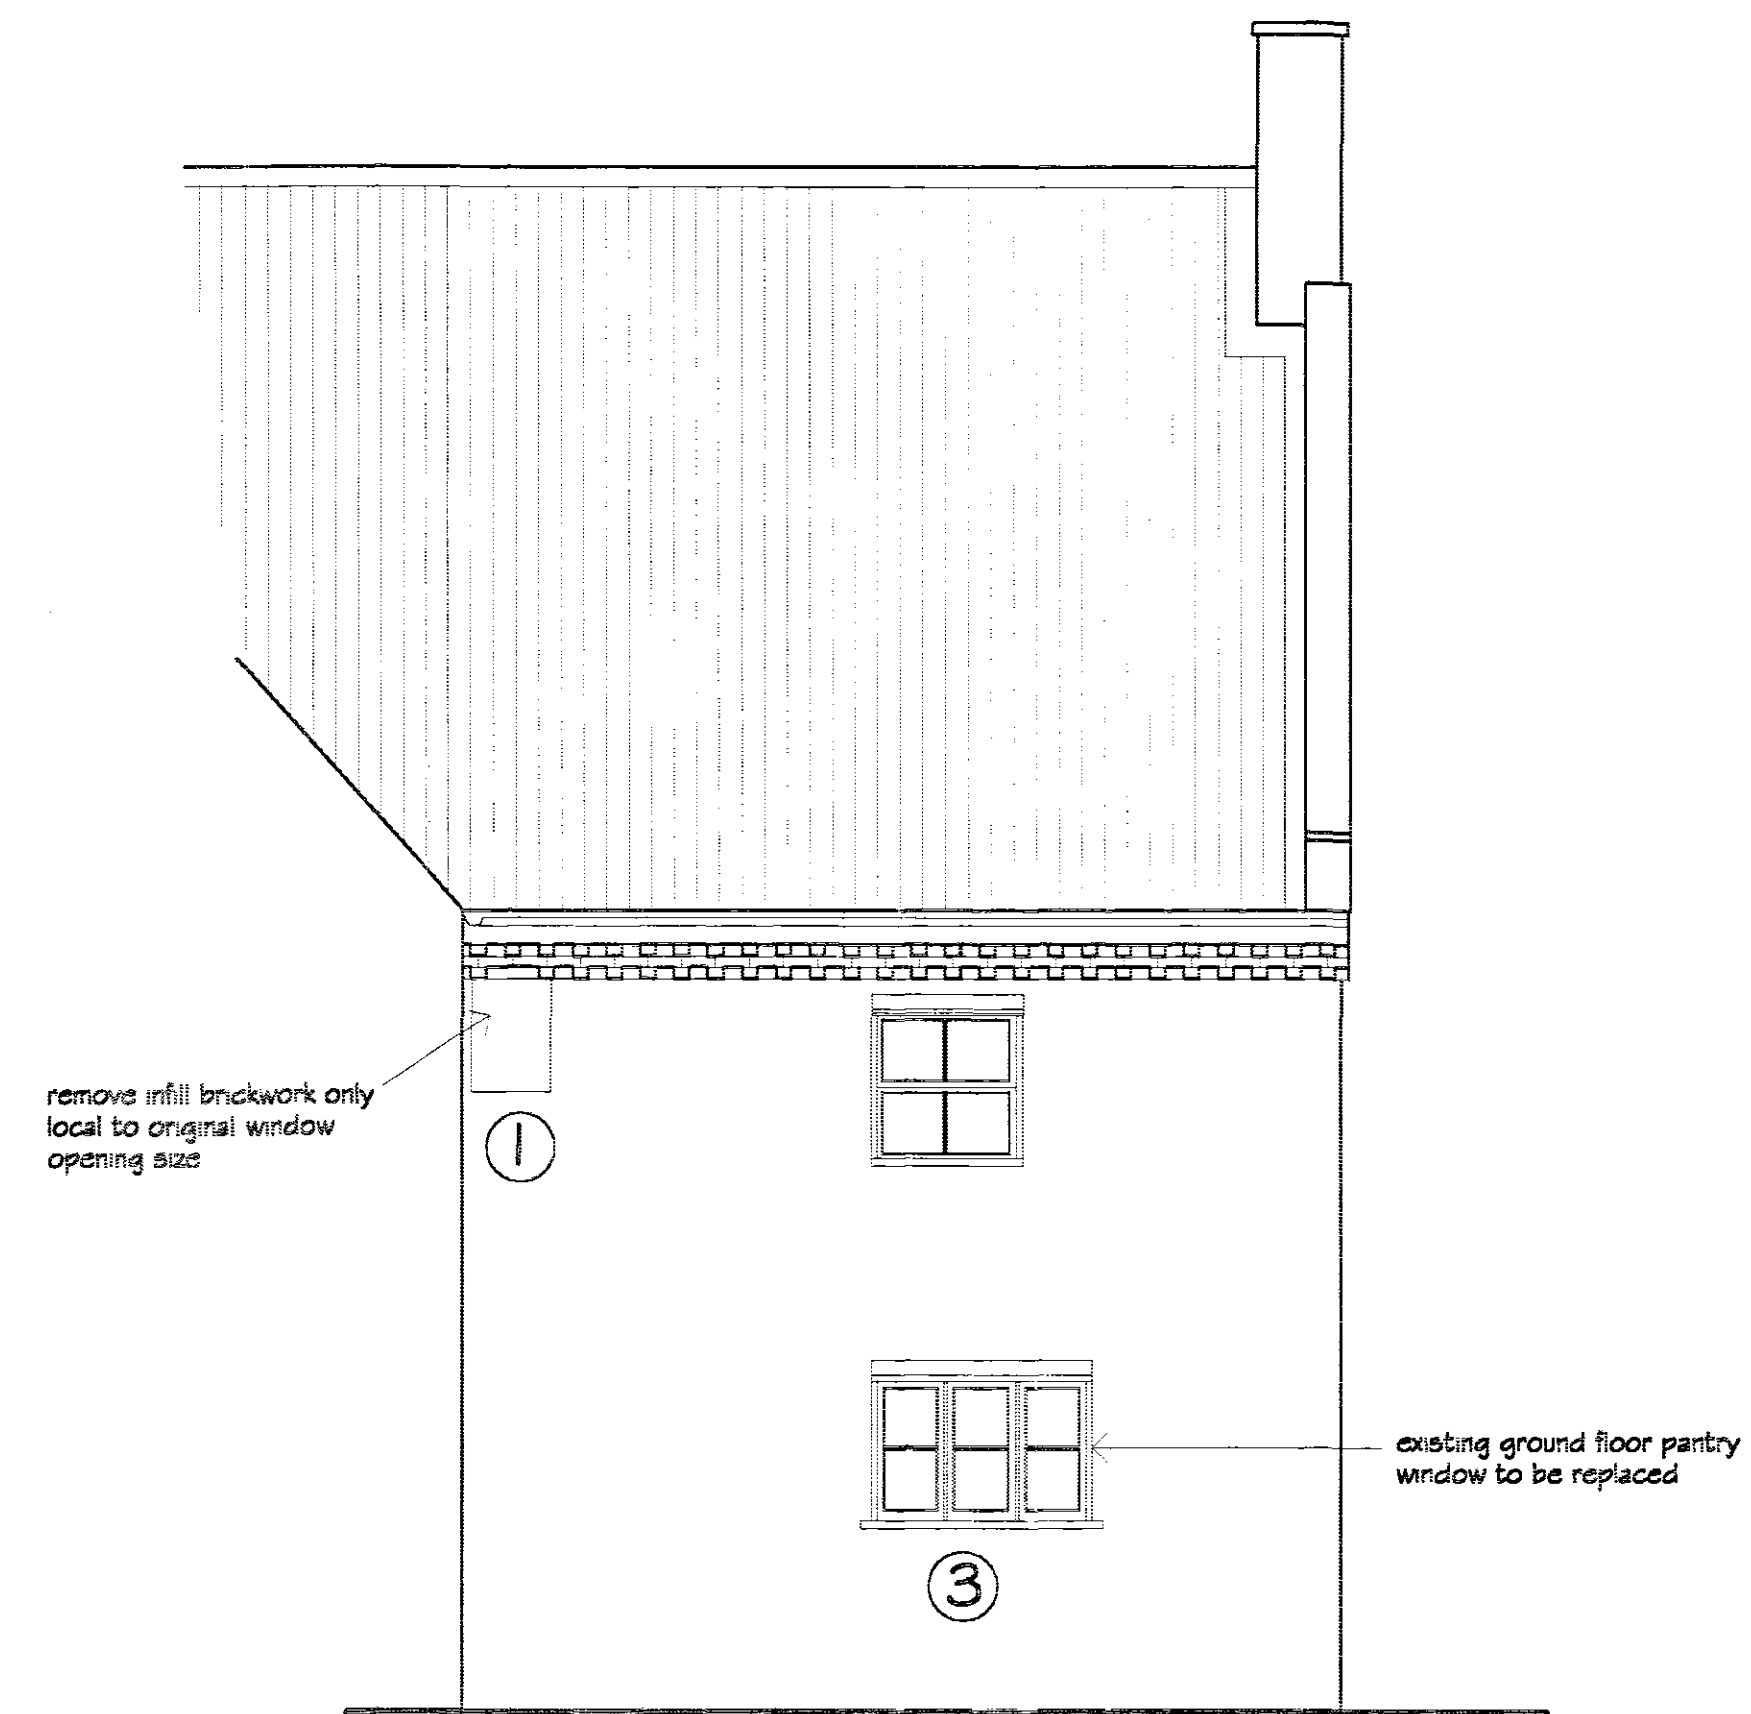


North Elevation

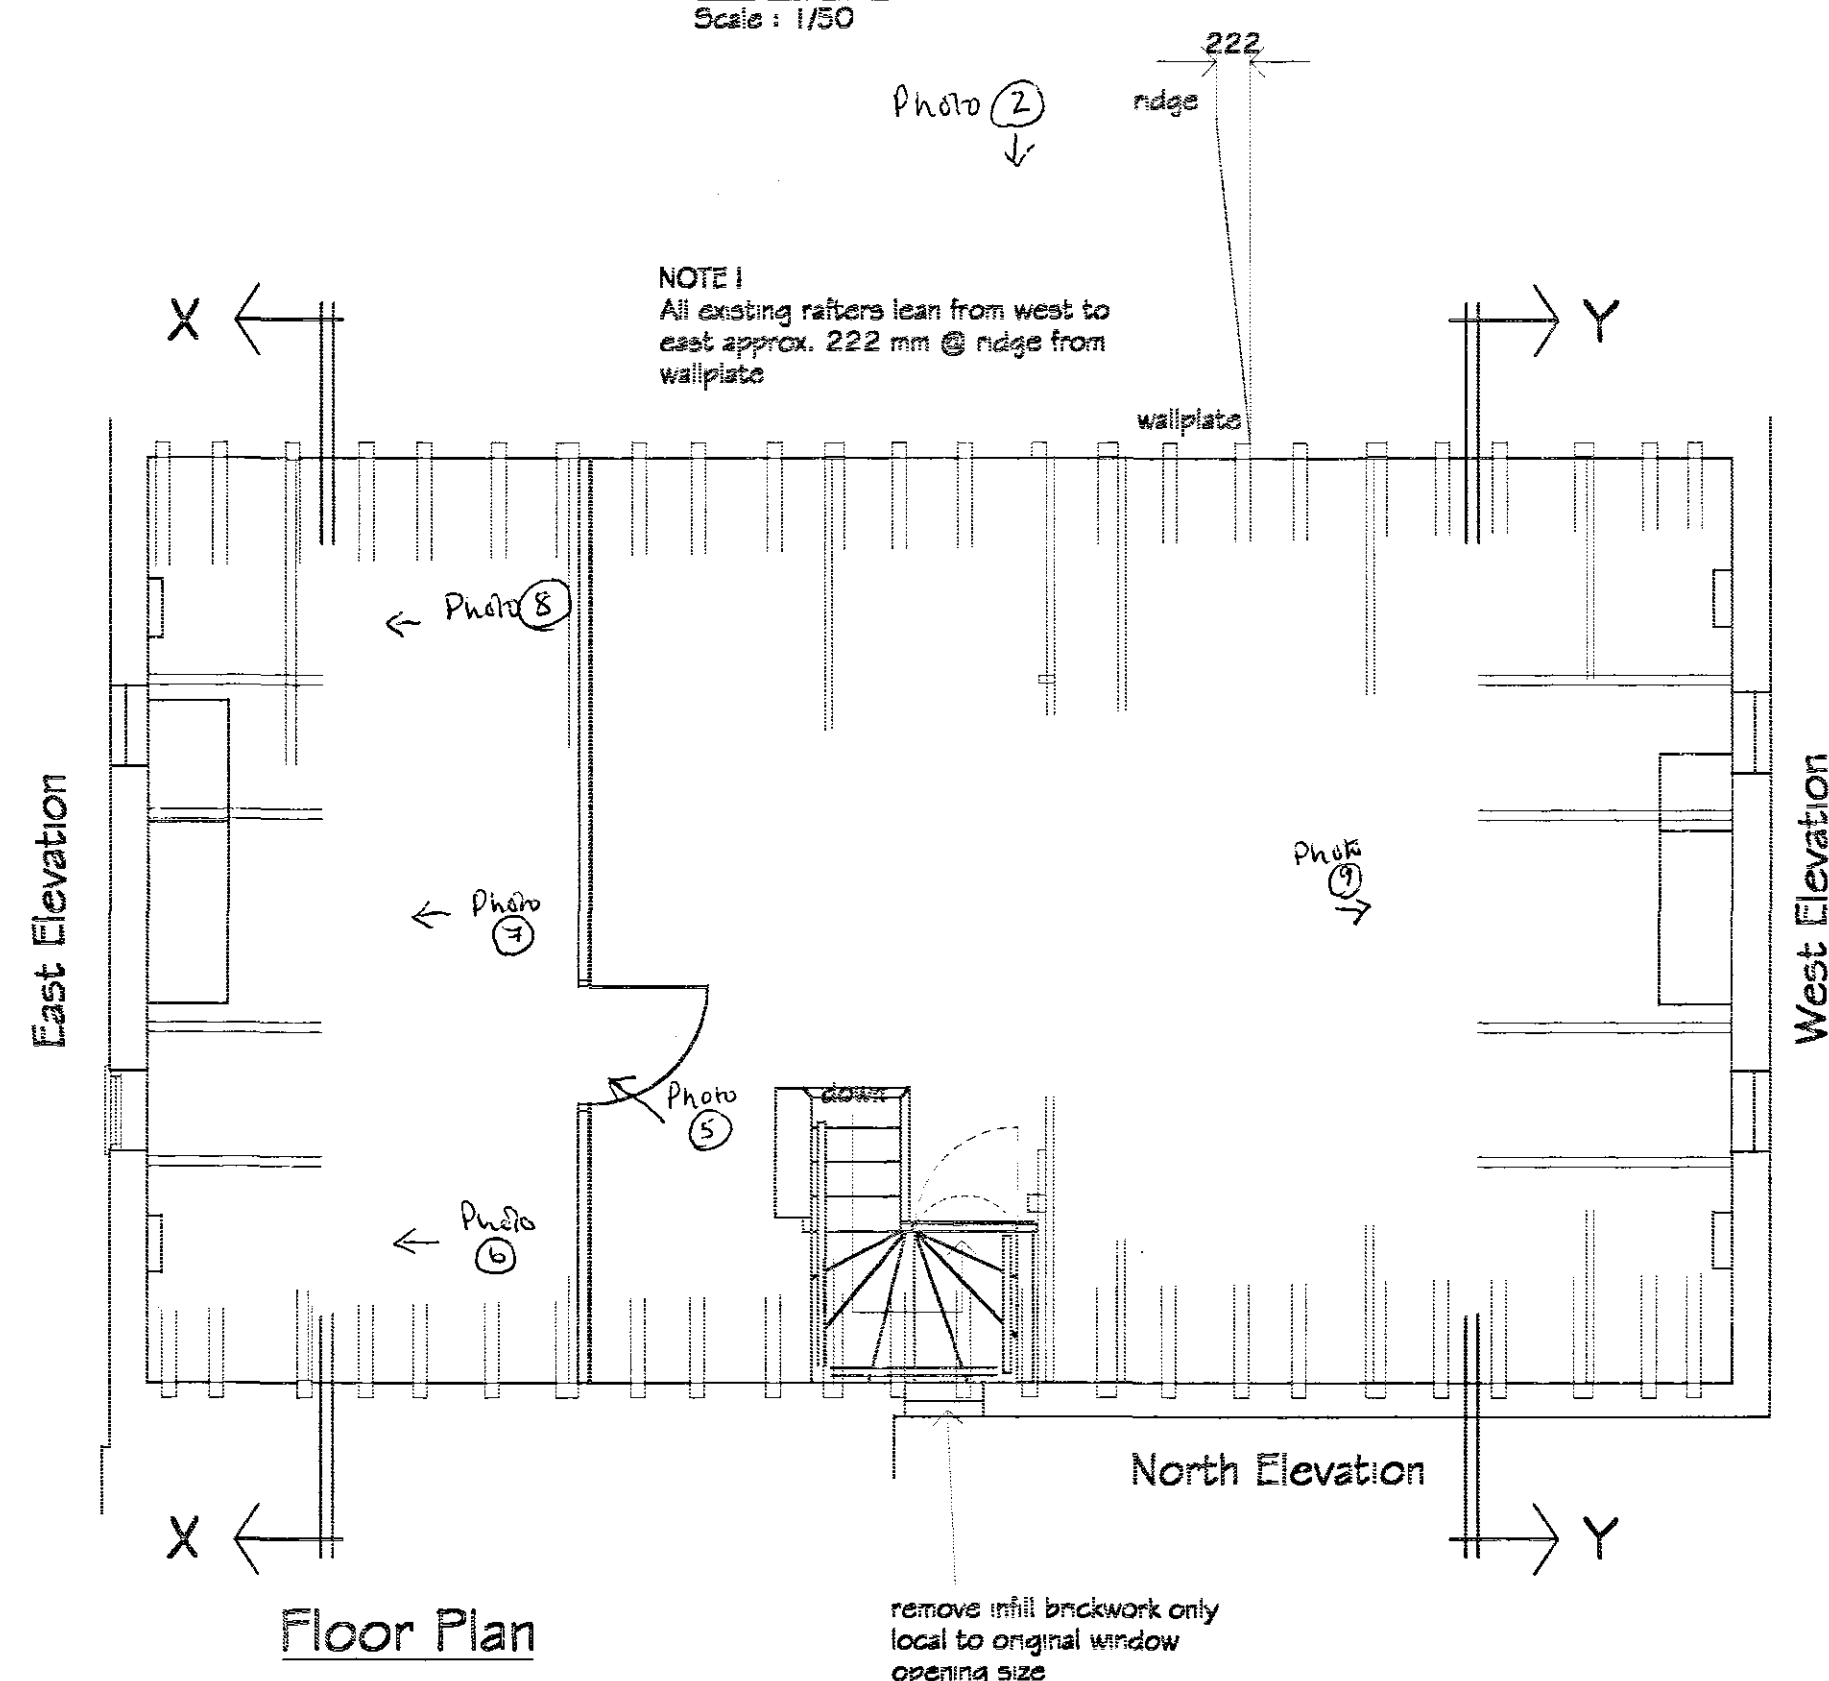


Floor Plan

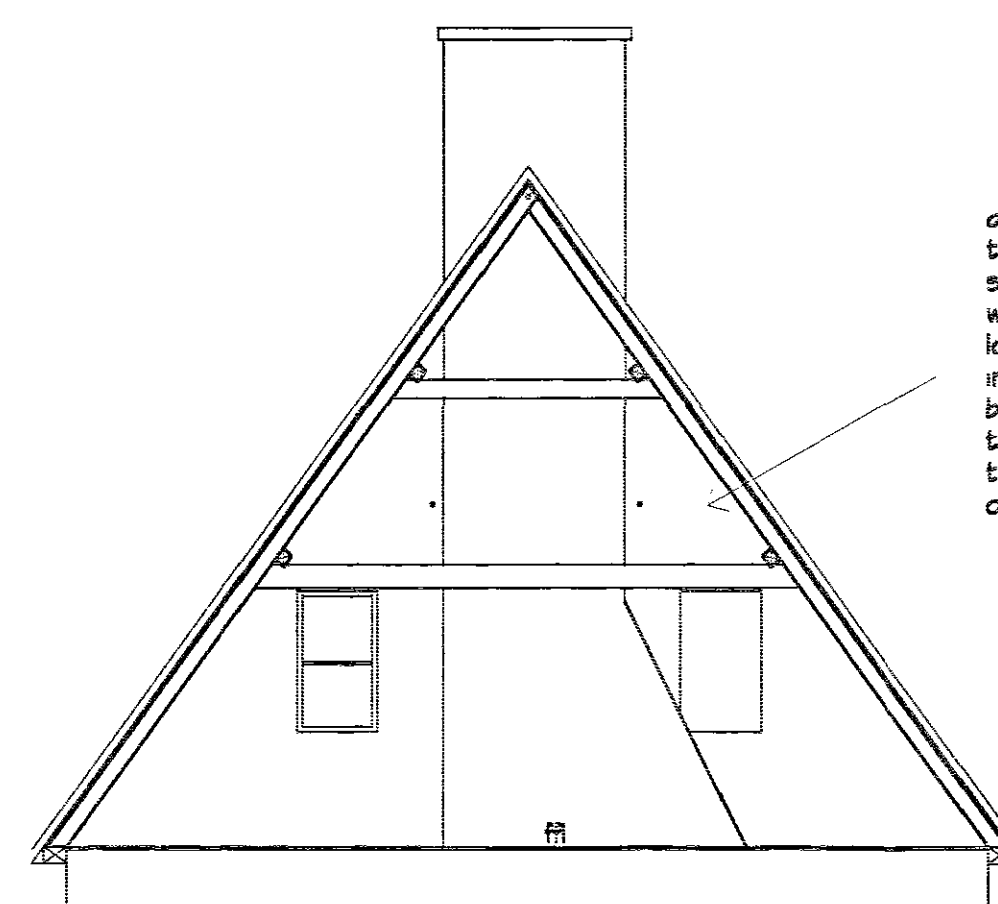

Section X - X

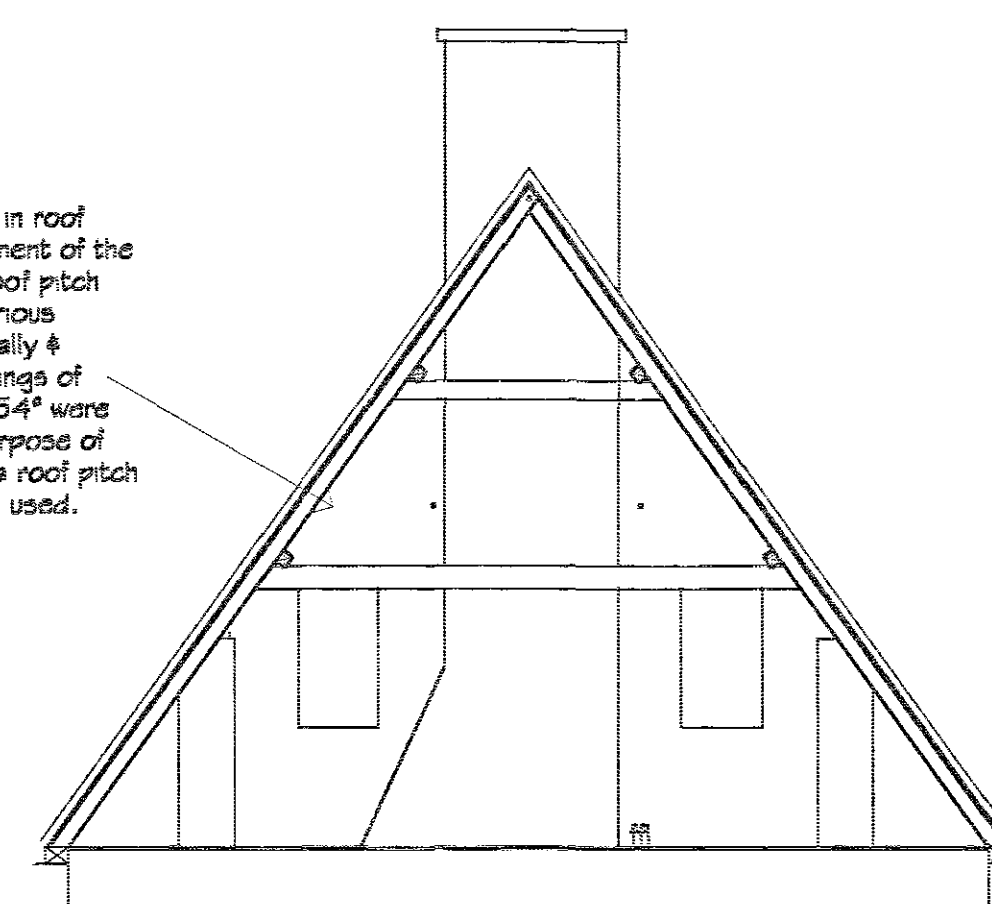

Section Y - Y

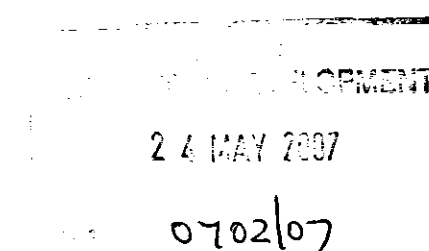

A Revised to suit SHDC conservation officer & clients comments
REVISIONS
BY DATE

DRAWN	MJW	DATE	19/2/07
SCALE	1/50	CHECKED	

CLIENT Mr. & Mrs. S. Pearce
Hagbeach Manor
Millgate
Whaplode
Spalding
Lincs
PE12 6RT

PROJECT Proposed partial demolition of existing East gable end inc. chimney stack & rebuild to include two new windows. To West & North elevations expose original window openings & fit new windows. North elevation ground floor pantry window to be replaced with new, also including internal insulation / plaster boarding (Grade 2 Listed Building)

DETAILS Existing elevations, sections thro. & floor plan

Malcolm Watson
architectural - detailing services
Residential - Commercial - Industrial - Agricultural
Planning & Building Regulations Submissions

13 Wimberley Way, Pinchbeck, Spalding, Lincs. PE11 3RY.
Tel / Fax : 01775 767650
email : mjw.13@btinternet.com

DRWG No. 190/1/2007^A