
block plan

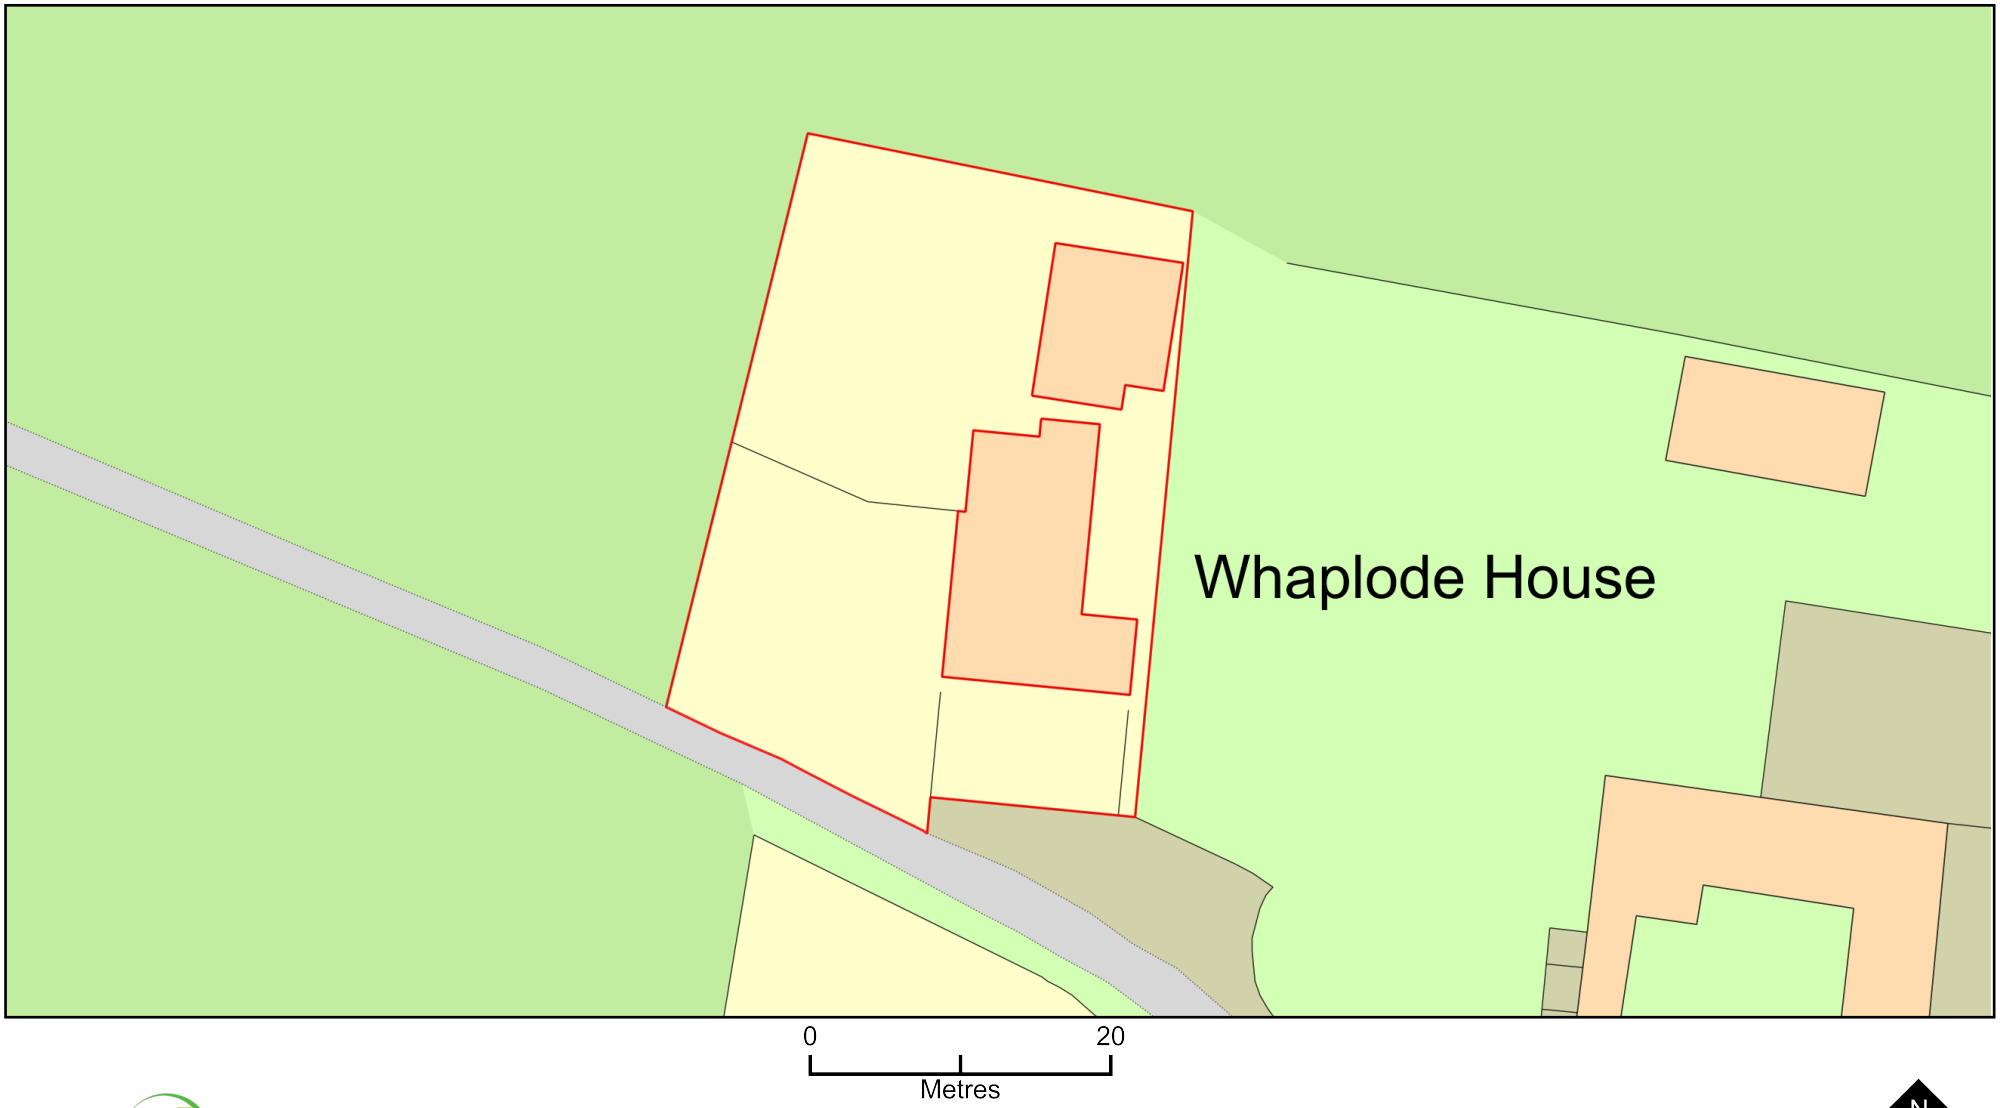

ReQuestaPlan

Plan Produced for: David Cross

Date Produced: 04 Aug 2023

Plan Reference Number: TQRQM23216110447697

Scale: 1:500 @ A4

© Crown copyright and database rights 2023 OS 100042766