
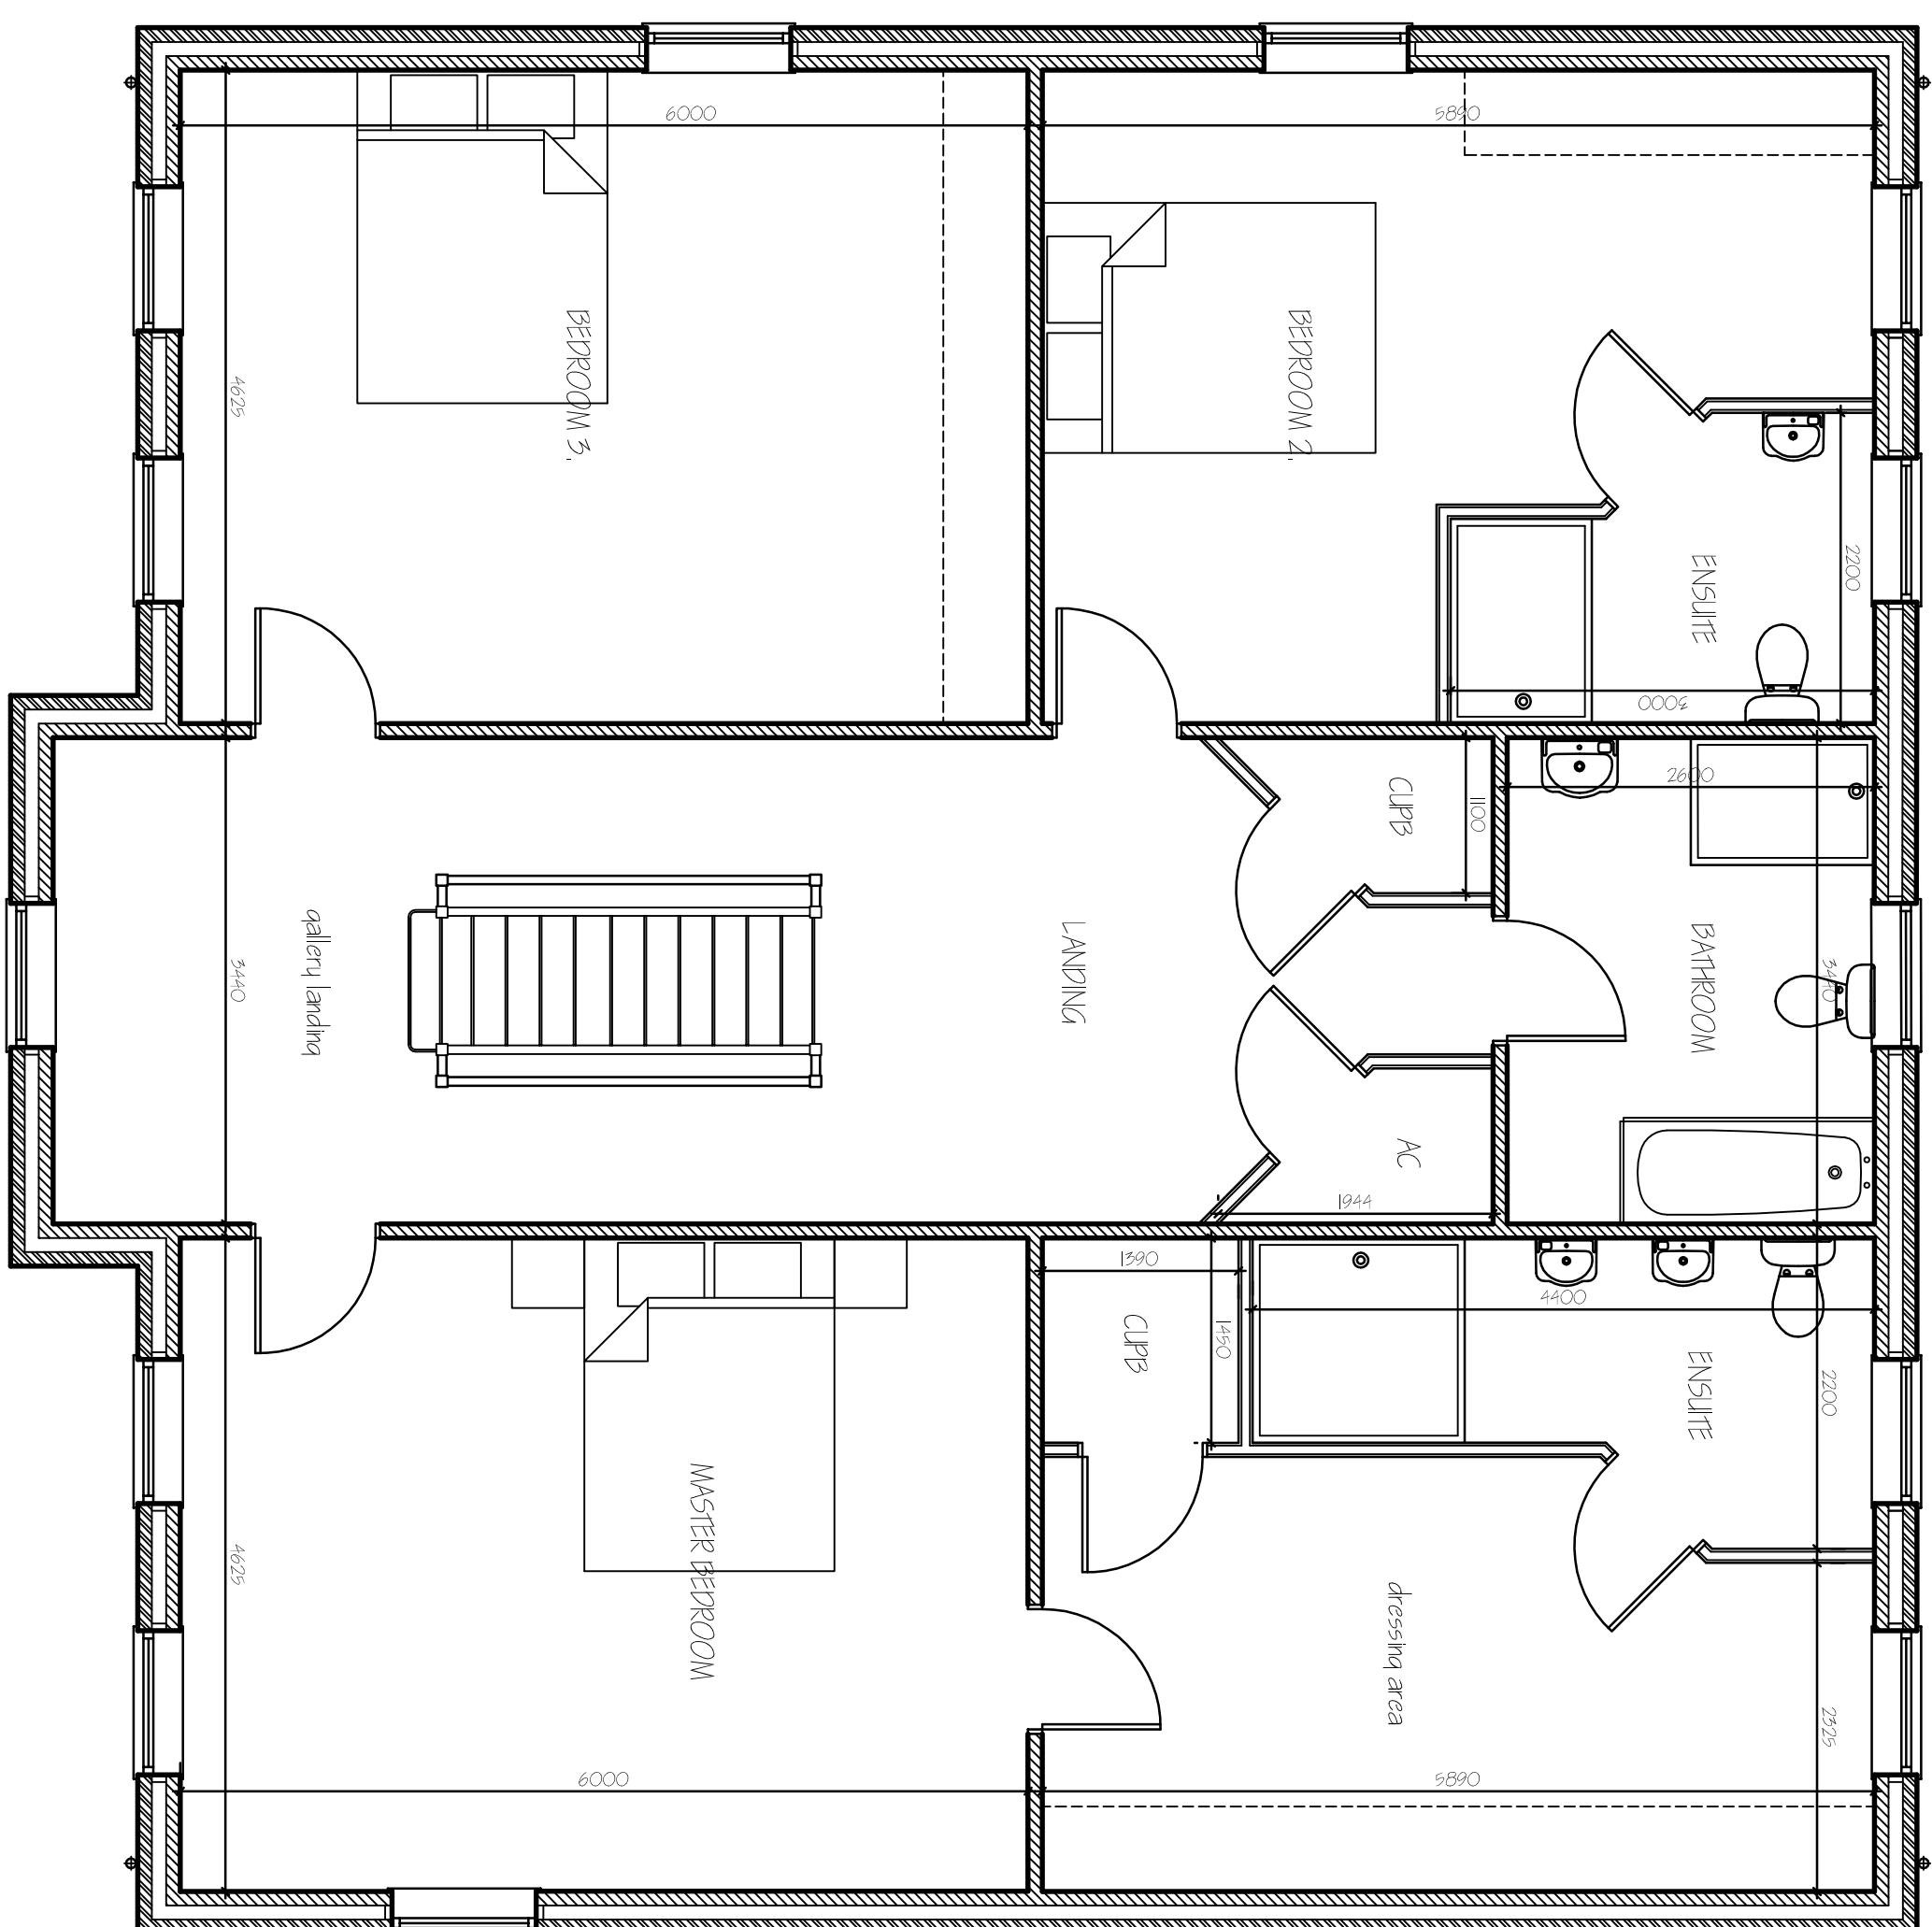


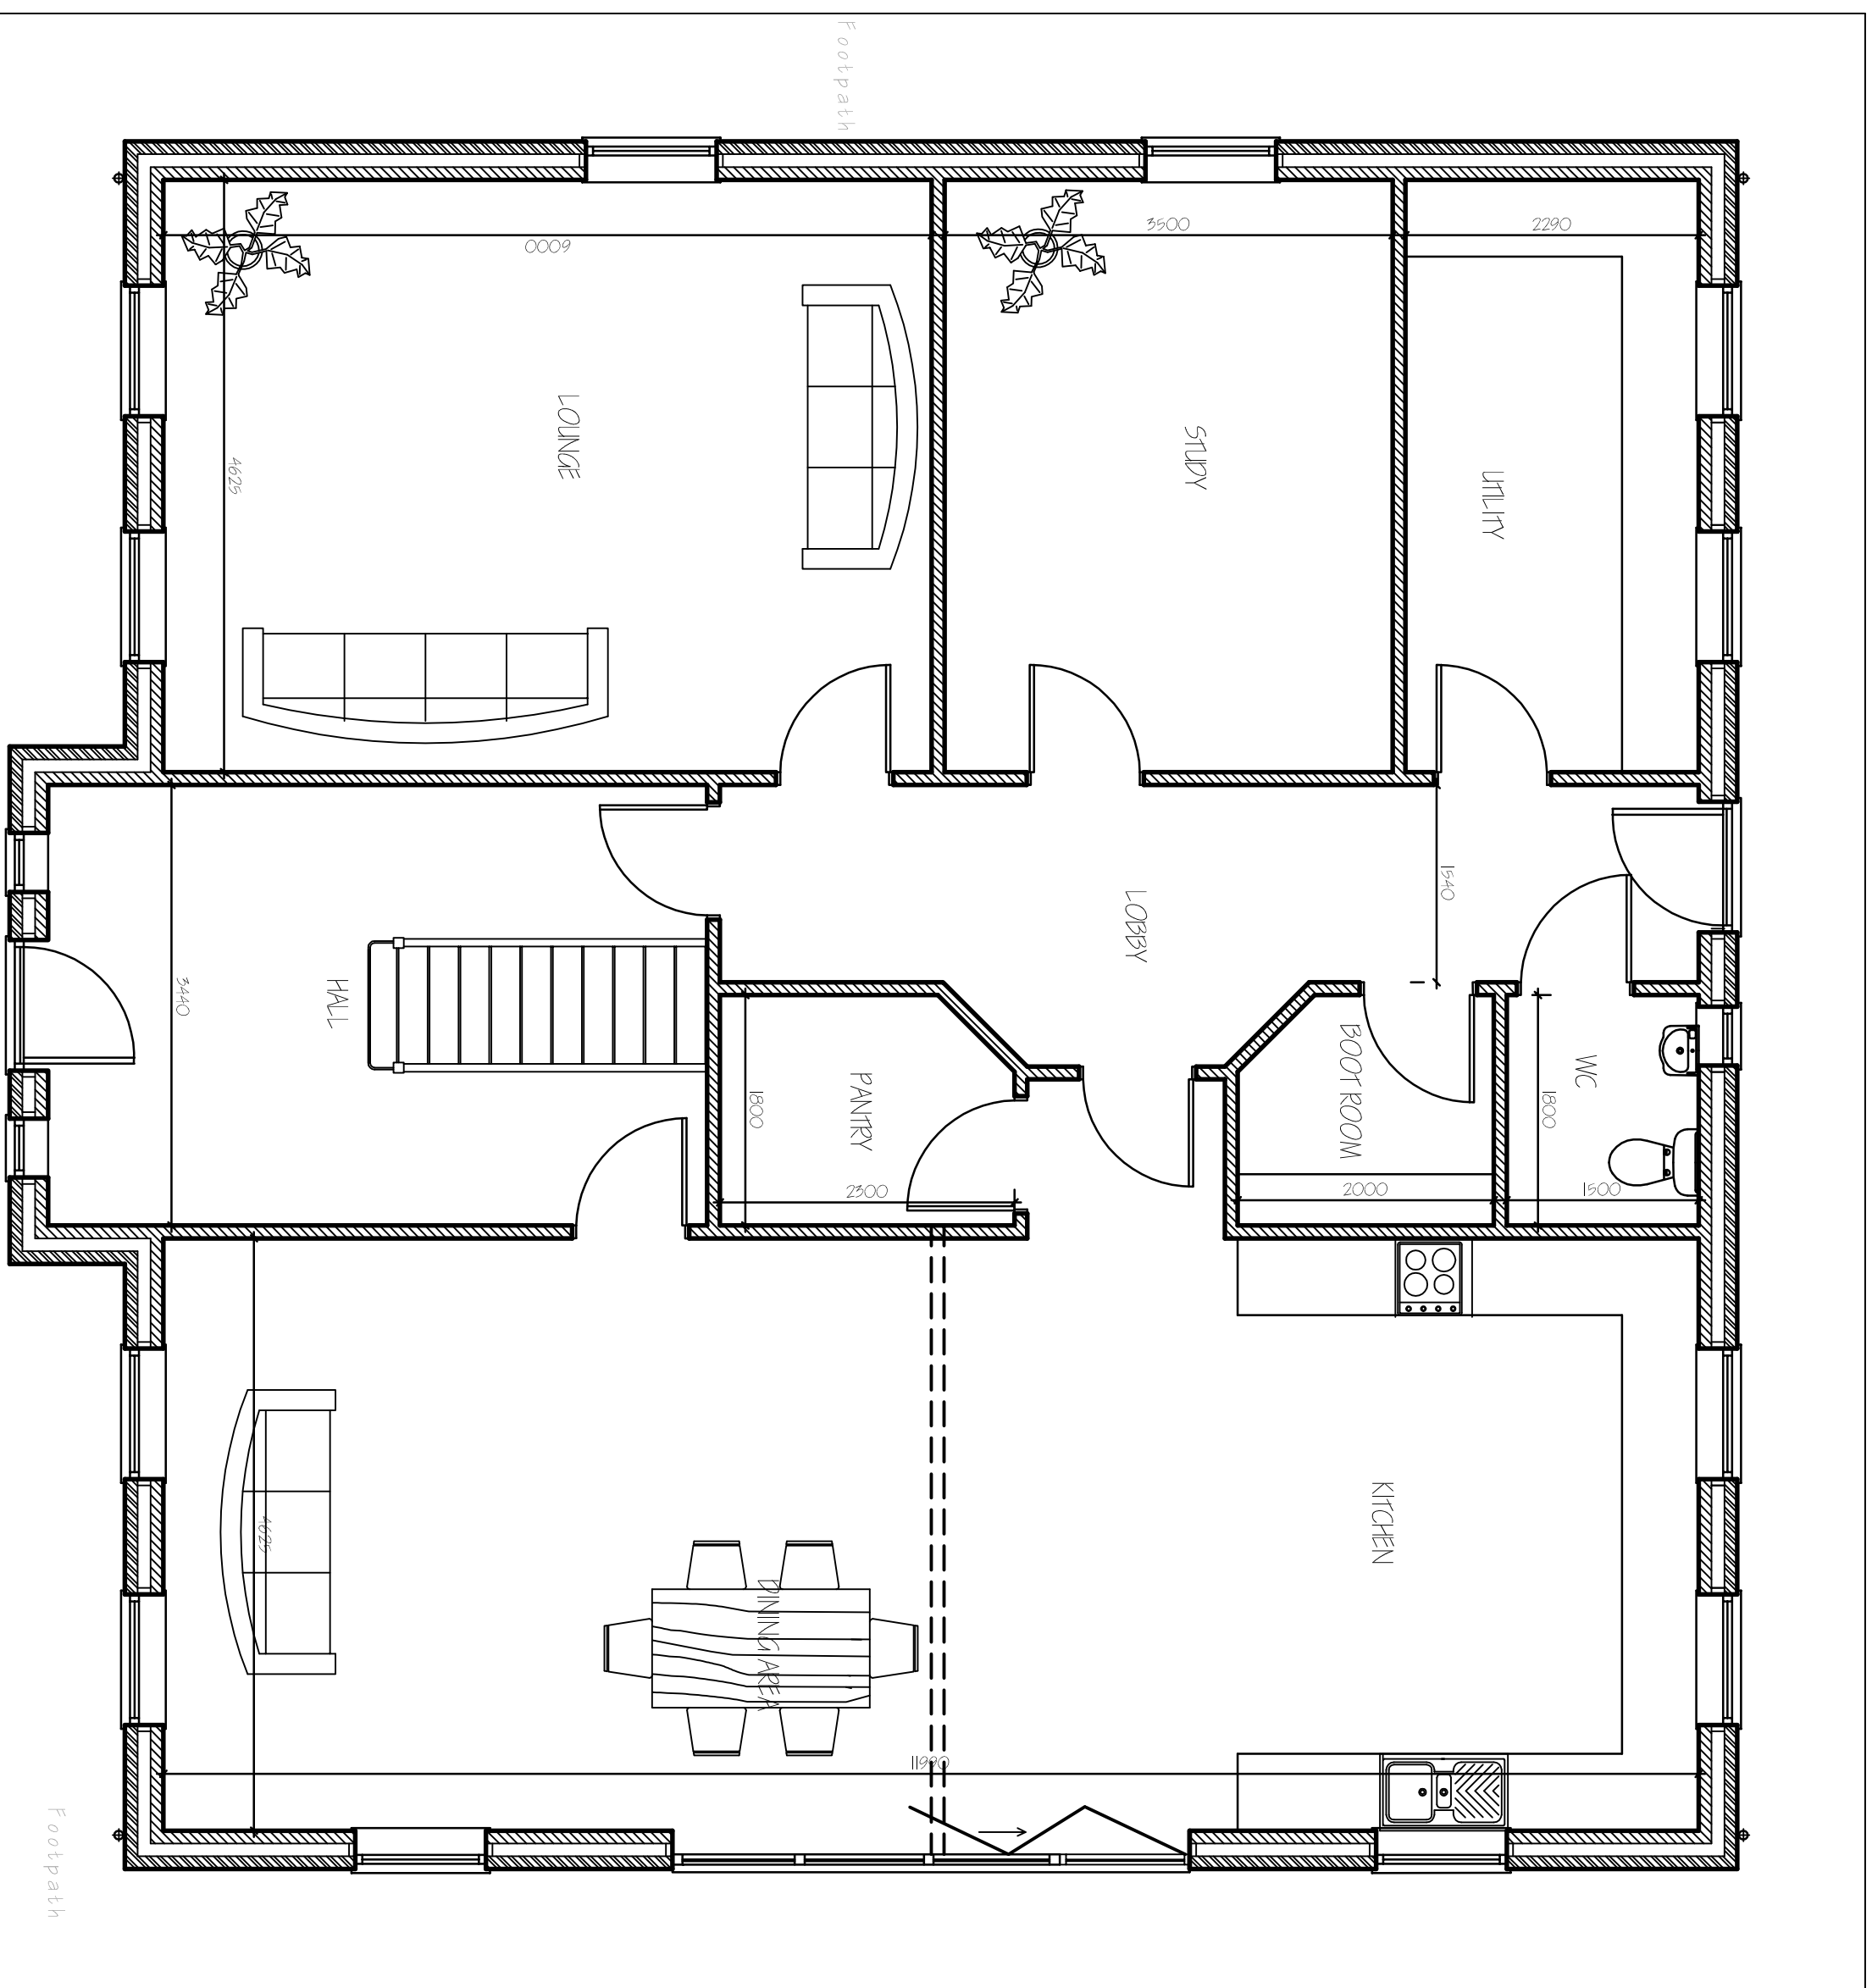

ref.	problem	date
6	LE165.ABCDEF5-10K206	11-12
5	ME108.95.02.01NG.02.05.04.5	11-12
4	LE165.ABCDEF5	11-12

G. R. MERCHANT LTD.
1.ENG AMICE FIMO
ARCHITECTURAL, STRUCTURAL
AND LAND DRAINAGE
CONSULTANTS

4 Wrights Mews
 12A Park Road, Hobbsach,
 Spalding, Lincs. PE12 7EE
 Tel: 01406 450800
 Fax: 01406 425744

E-Mail: gr.merchant@btconnect.com



Project
PROPOSED 4 BEDROOM HOUSE,
CHAPEL GATE
WHAPLODE PROVE
SPALDING, Lincs., PE12 0TR

Drawing

FLOOR PLANS & ELEVATIONS,
- PROPOSED.

1/50 1/100 (unless otherwise stated).

[illegible]