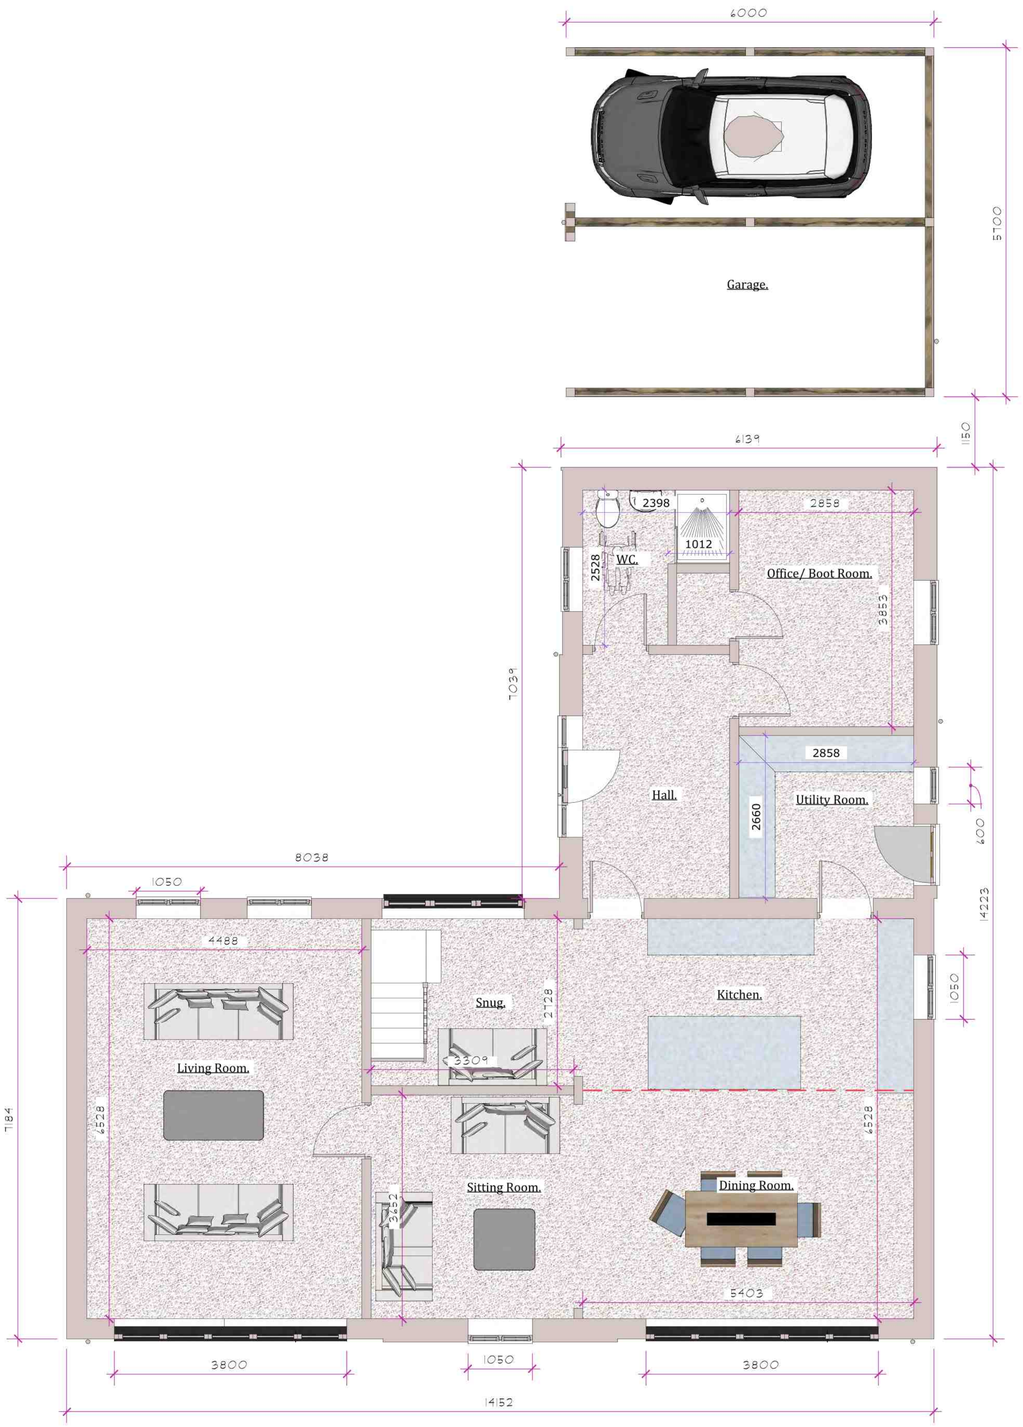


Proposed. Plan Ground Floor. (1700 mm)

E 4 Scale: 1mm:50mm

0 2 m

Scale 1:50

Structural engineers drawings and specifications take precedence

Elevations are shown as faceing the direction labeled. NOT from the direction of the viewing eye. Third angle projection.

Client.
Mr P Sanderson

Project Address.
Orchard Farm, Dowsdale Bank,
Shepeau Stow, Spalding, Lincs

Project.	Paper Size.
New dwelling and garage cart barn.	A1

File Name.
3a Planning Drawings A1

Date Published.	Modified.
June 12, 2024	12 June 2024

Approval Stage		Drawing Status
Planning	Pending	Planning ONLY
Bldg Cntrl	Pending	
Client	Apprvd	
Ext Con	N/A	

Project Number. Version	Drawing Sheet.
24/ 112 24 06 12 01	4/06

Hilltop