
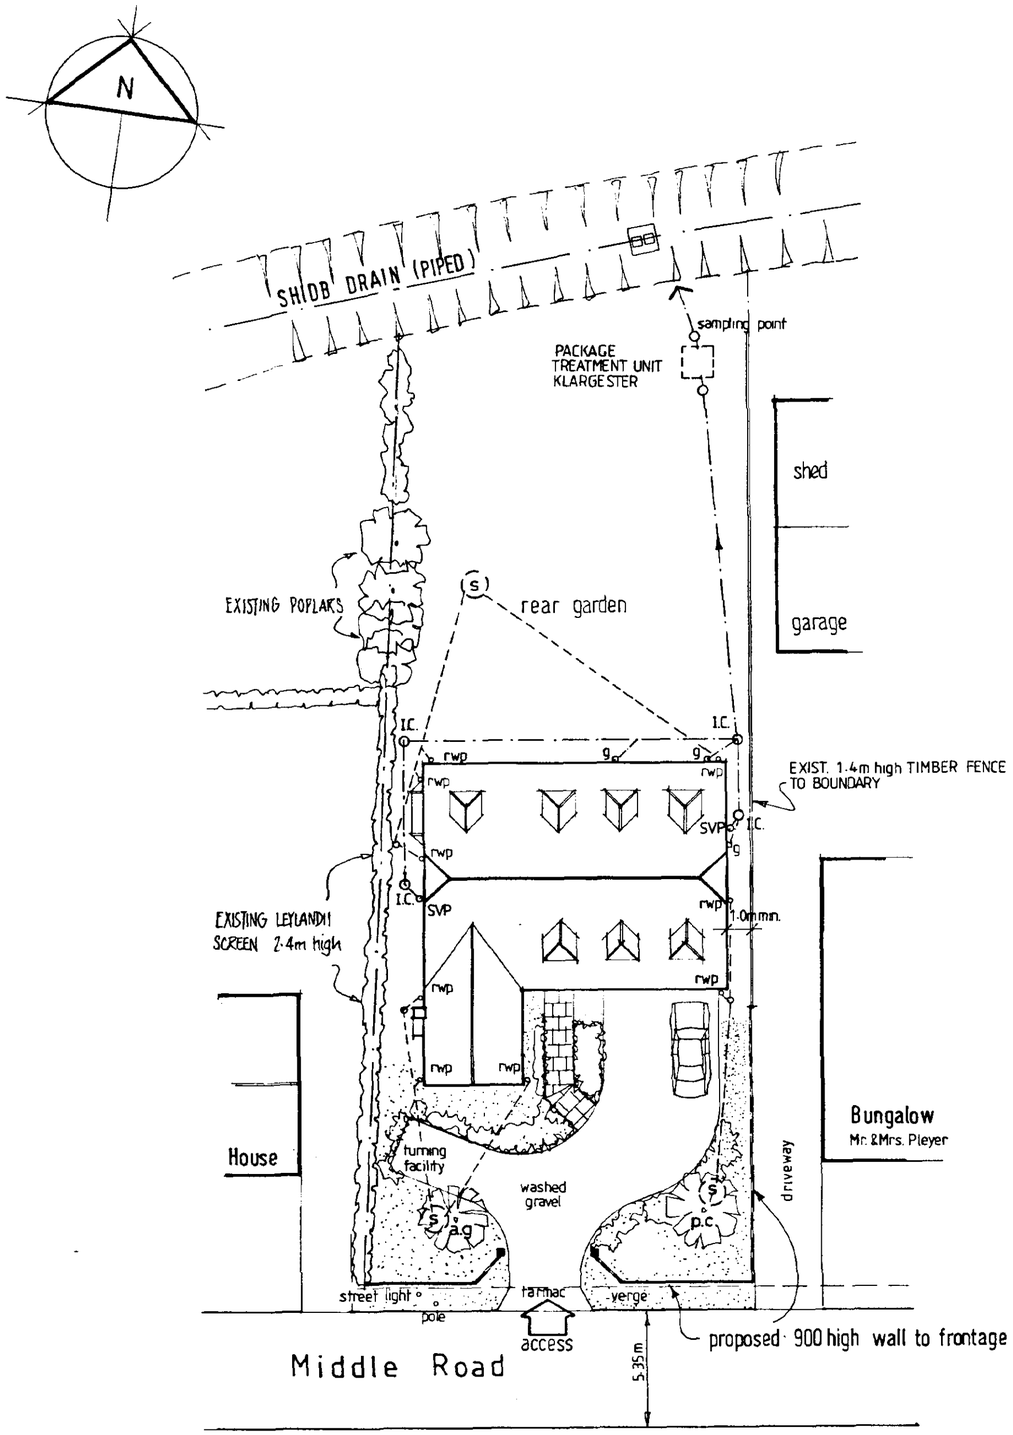


SITE LAYOUT

1:200 scale

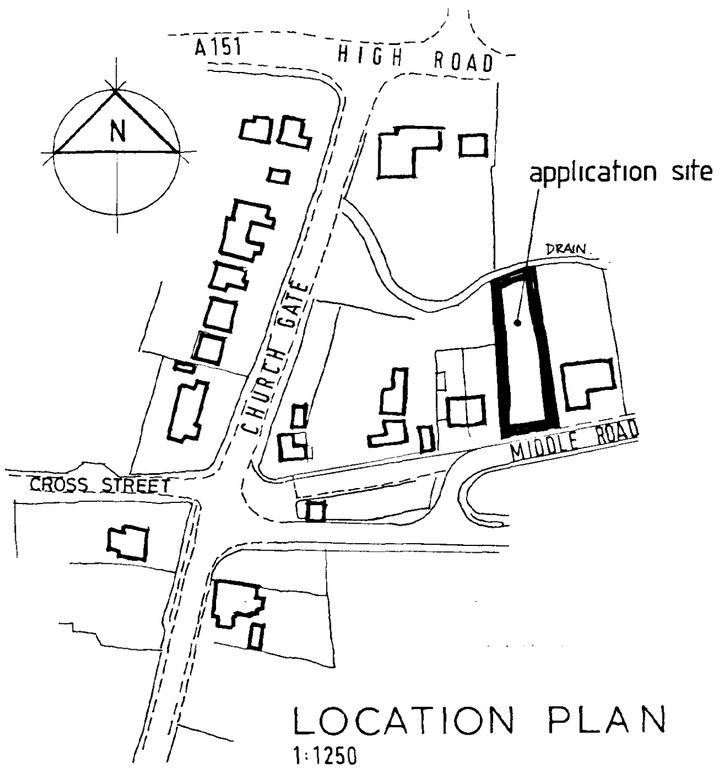

LOCATION PLAN
1:1250

TREE PLANTING / DRIVE etc.

a.g acer griseum
p.c. pyrus calleryana 'Chanticleer'

PLANTING HEIGHTS 1.8 - 2.4m
CORRECTLY STAKED & TIED

front garden - turfed / seeded

driveway - access to L.C.C. Highways spec. tarmac apron leading to gravel on prepared & consolidated hardcore base.

DRAINAGE

Foul drainage to discharge to private package treatment plant outlet from unit to drain at rear boundary S.H.I.D.B. Drain - full consent to be obtained.

Surface water to soakaways at 5.0m min. from buildings.

SOUTH HOLLAND DC
HOUSING & PLANNING
-2 JUN 2000
Ref. 0199/06

Moulton Design
Planning & Architecture
63 East Cob Gate, Moulton, Lincolnshire PE12 6QJ
Tel / Fax 01406 373307 Principal : Alan J. Finch

project
PROPOSAL FOR DETACHED CHALET
MIDDLE ROAD WHAPLODE
SPALDING Lincs
for Mr. & Mrs. D.I. THOMPSON

drawing
LOCATION PLAN .
SITE LAYOUT

scale	date	drg.no.
1:1250 / 1:200	09/99	990903/01