



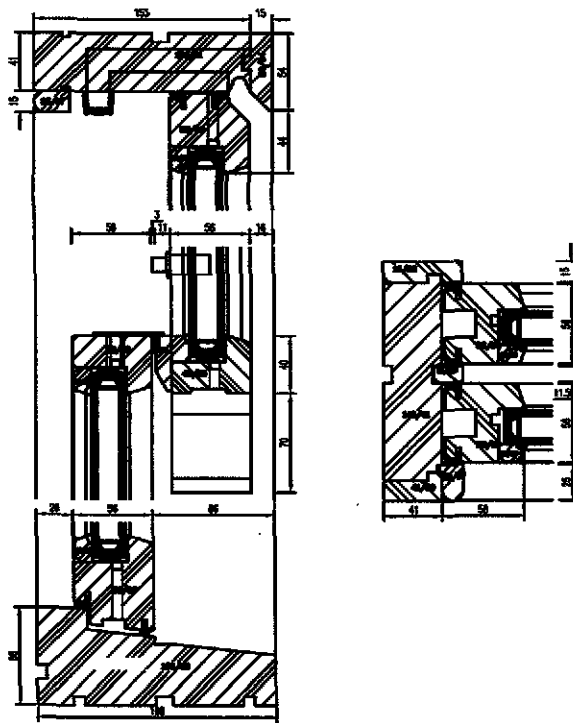

Window Details
Scale 1:5

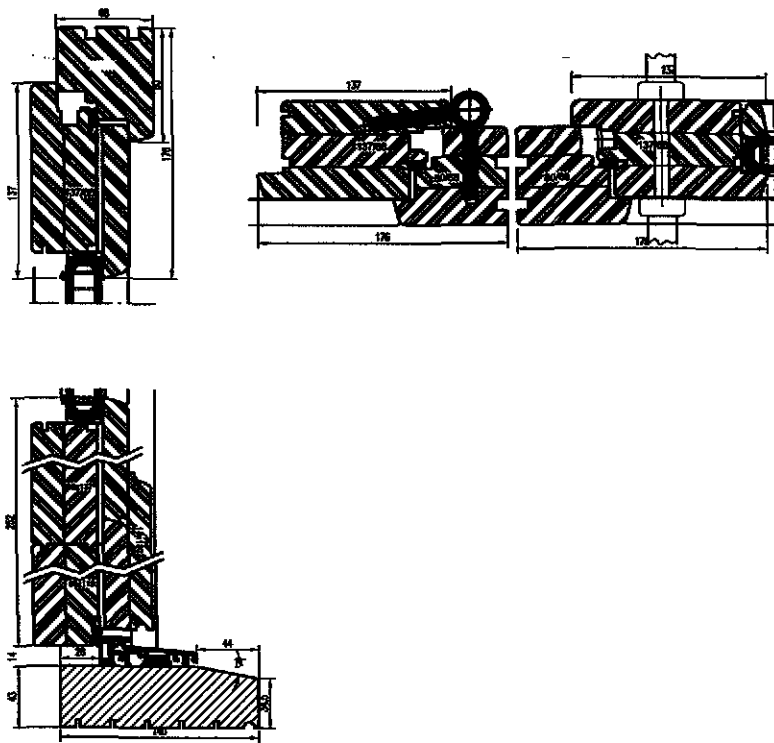

Door Details
Scale 1:5

SHDC
Planning & Development
10 SEP 2009
Ref: 0709-09



2nd Floor - 5B Sheepmarket
Spalding
PE11 1BH
Tel: 01775 768 921
e-mail: enquiries@remiwaydesign.co.uk

Site :

Moray
Stockwell Gate
Whaplode
SPALDING
PE12 6UE

Client :


Mr M Ford
7 Priory Road
Spalding
PE11 2XF

Date : *****

Scale : as noted


Drawing No:

1631-04

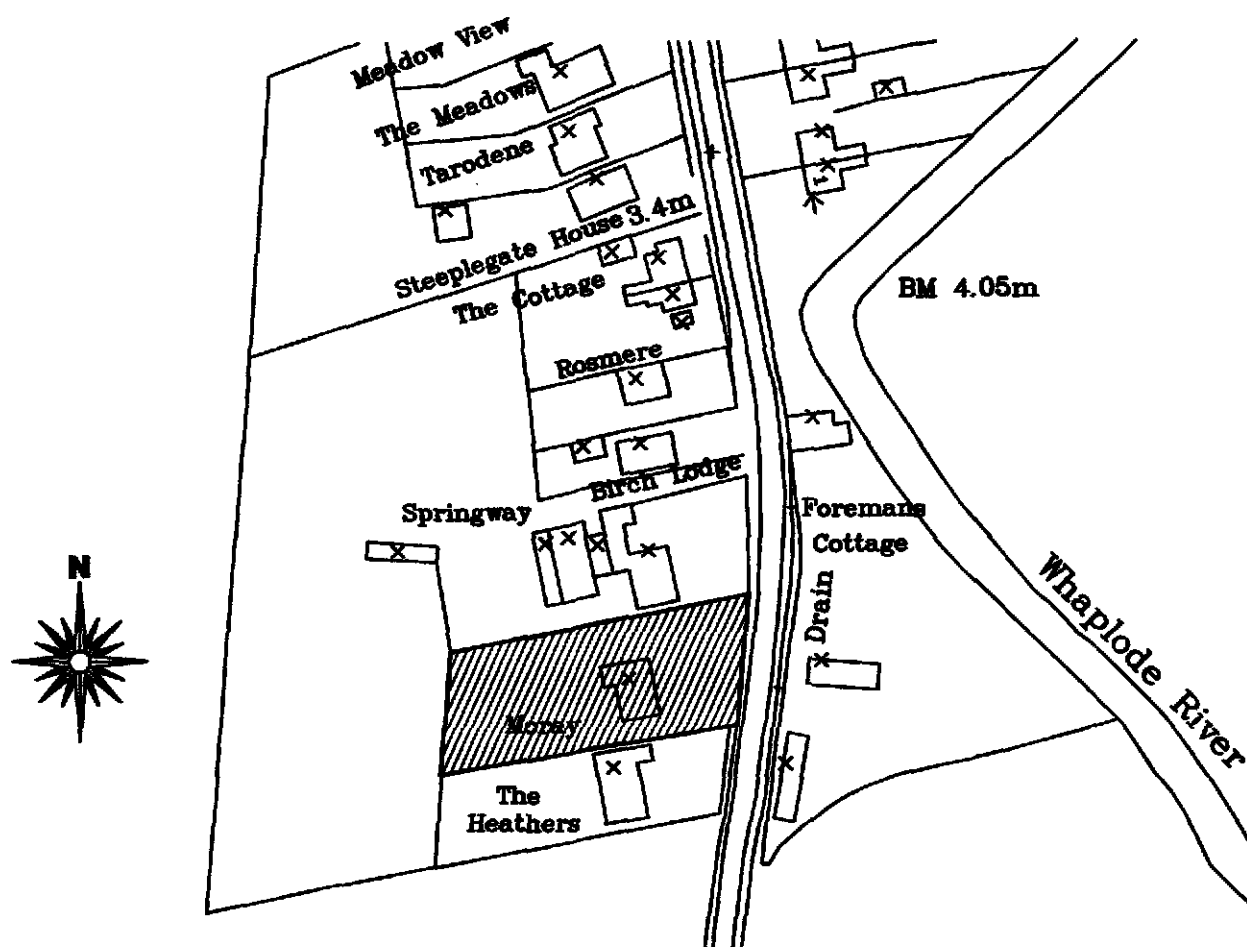

Site Location Plan

Scale 1:1250

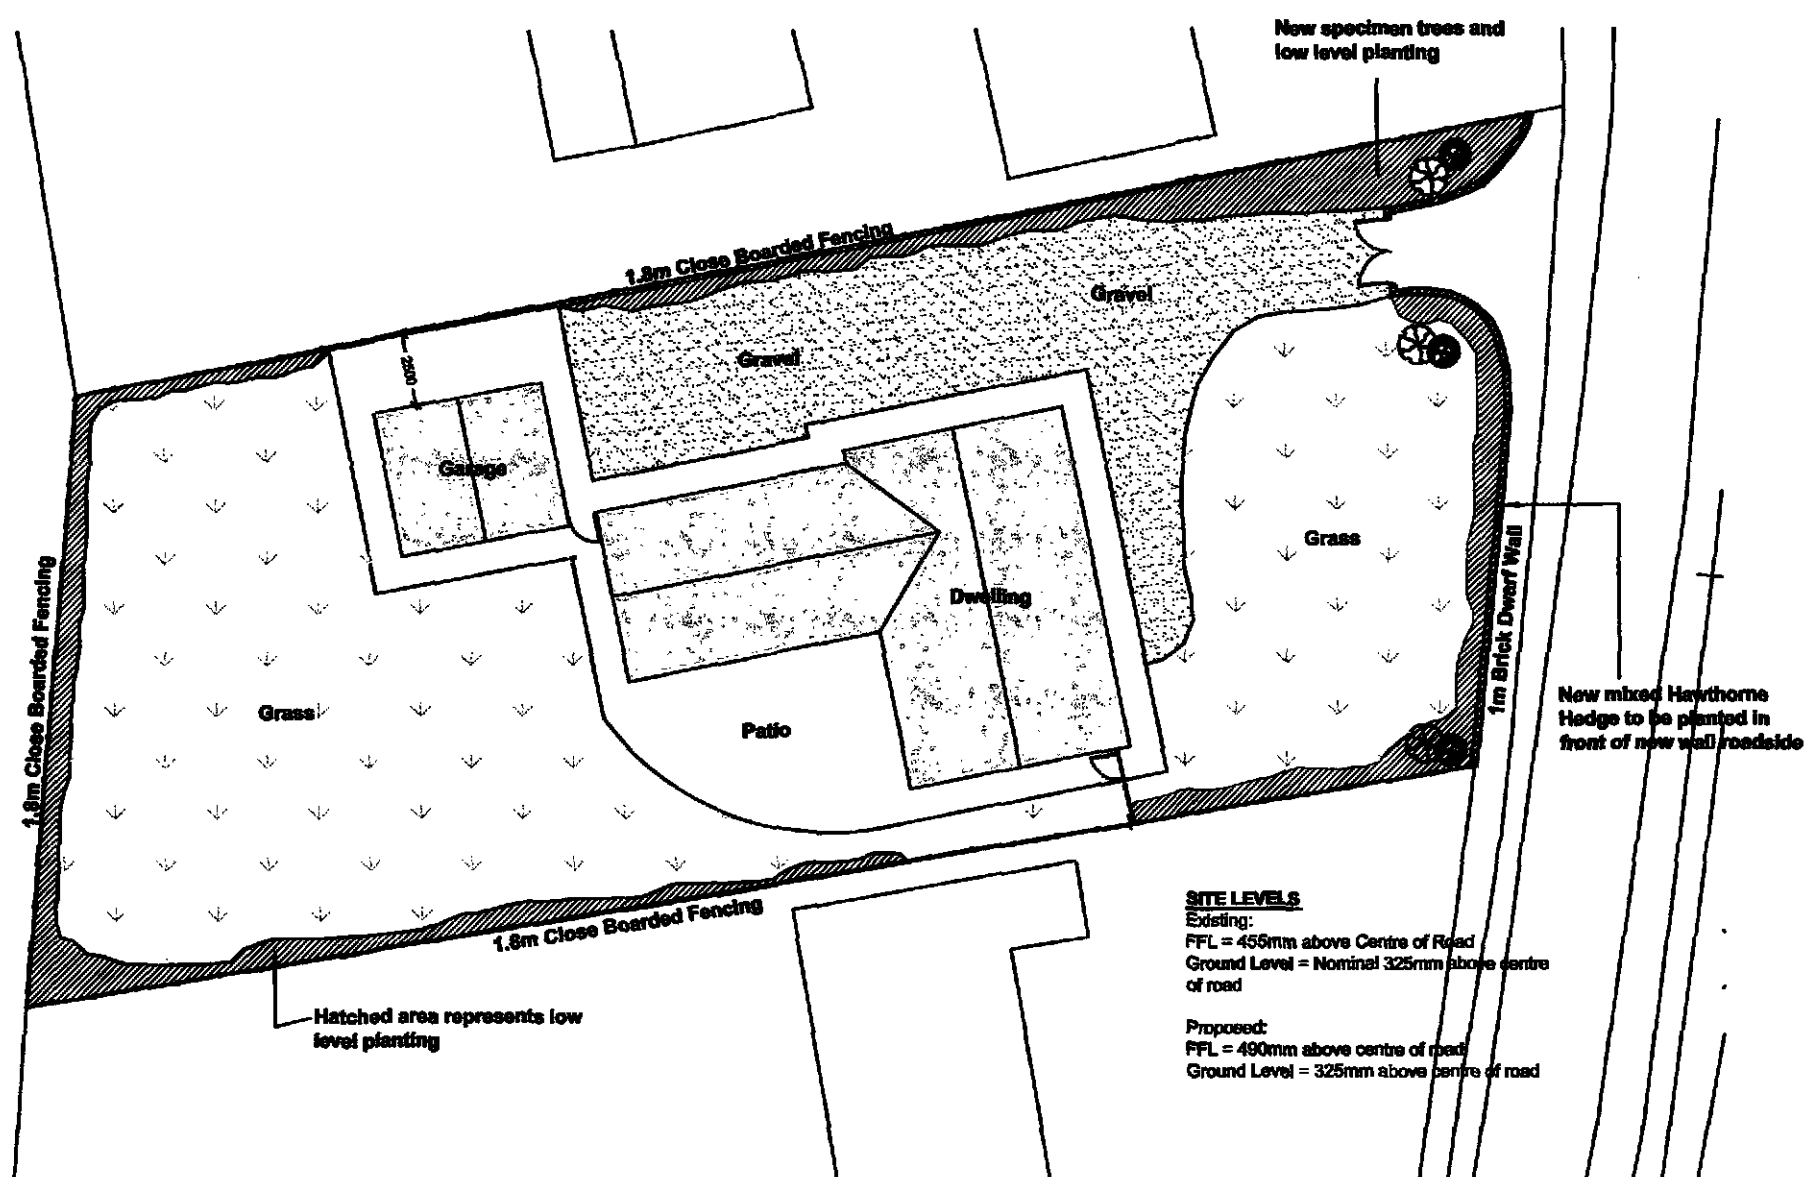

Site Block Plan

Scale 1:250

SHDC
Planning & Development

10 SEP 2009

Ref: 0709-09

rev "A" - 10.09.09 - Planning Conditions added

Date: 10.09.09

Scale: as noted

Drawing No:

1631-03 "A"



2nd Floor - 5B Sheepmarket
Spalding
PE11 1BH
Tel: 01775 788 921
e-mail: enquiries@remiwaydesign.co.uk

Site:
Moray
Stockwell Gate
Whaplode
SPALDING
PE12 6UE

Client:
Mr M Ford
7 Priory Road
Spalding
PE11 2XF