
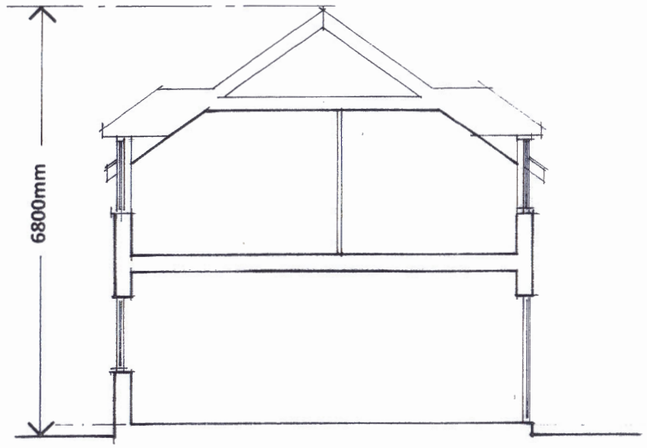


SECTION THRO' EXTENSION

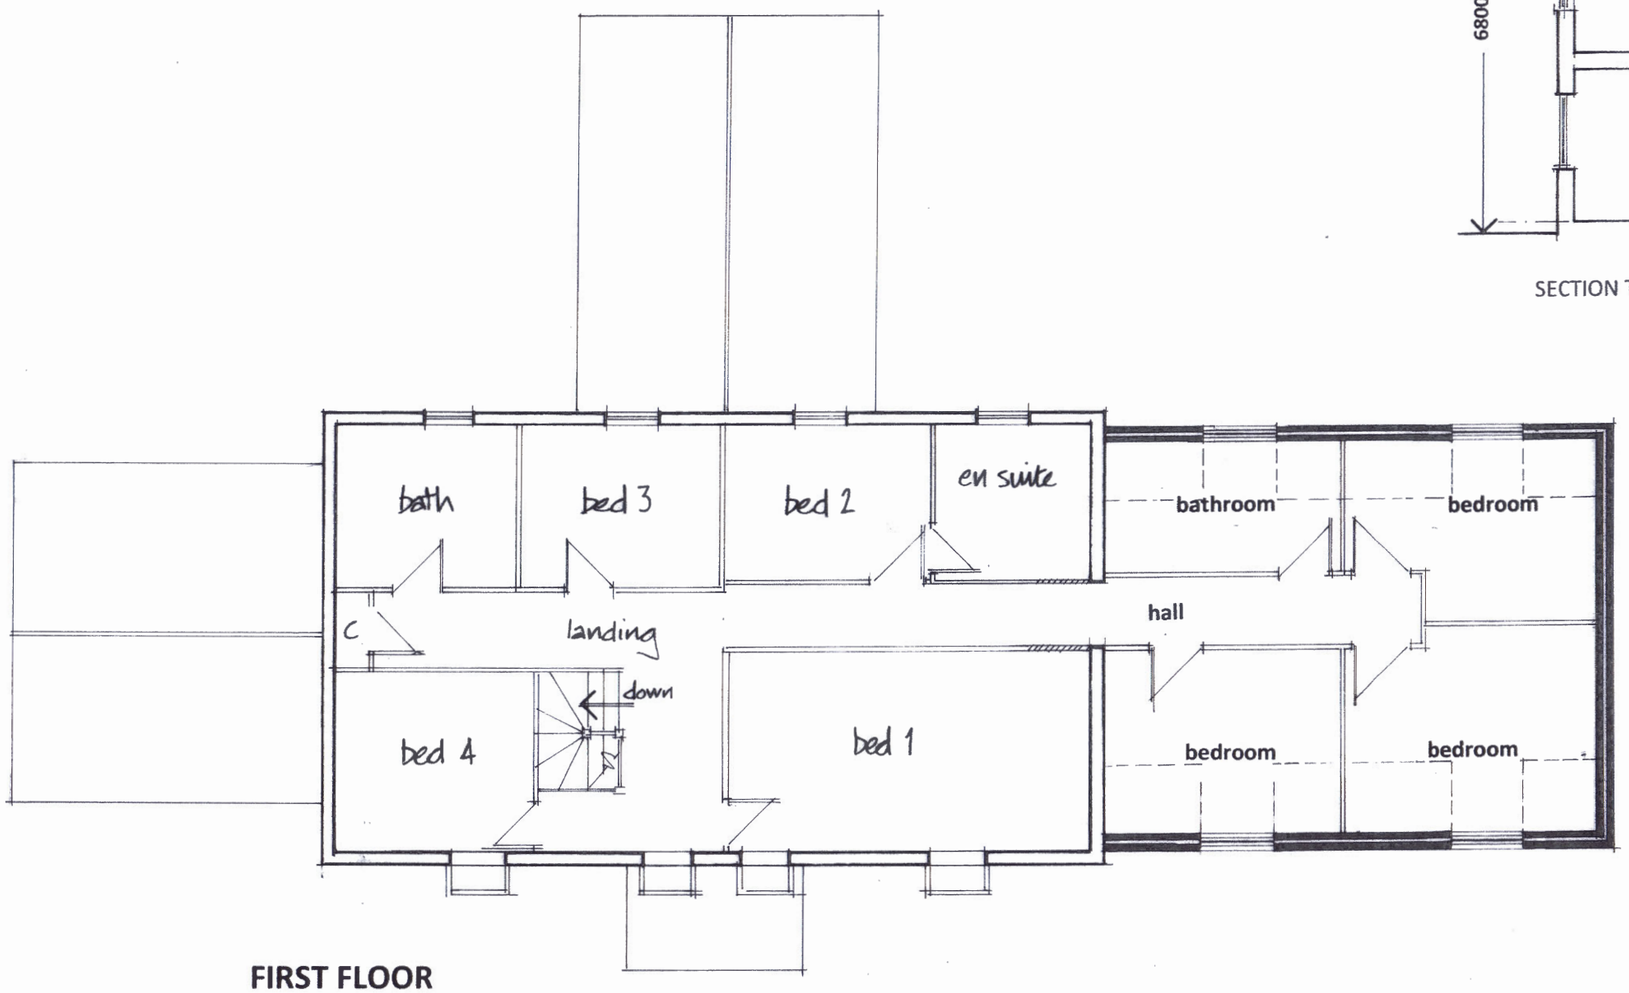

FIRST FLOOR

CHAPEL HILL HOUSE WHAPLODE DROVE
PROPOSED USE AS CARE HOME
WITH ASSOCIATED EXTENSION
FIRST FLOOR AS PROPOSED
1 : 100 scale 07/14 **drg ref CHH/005**