

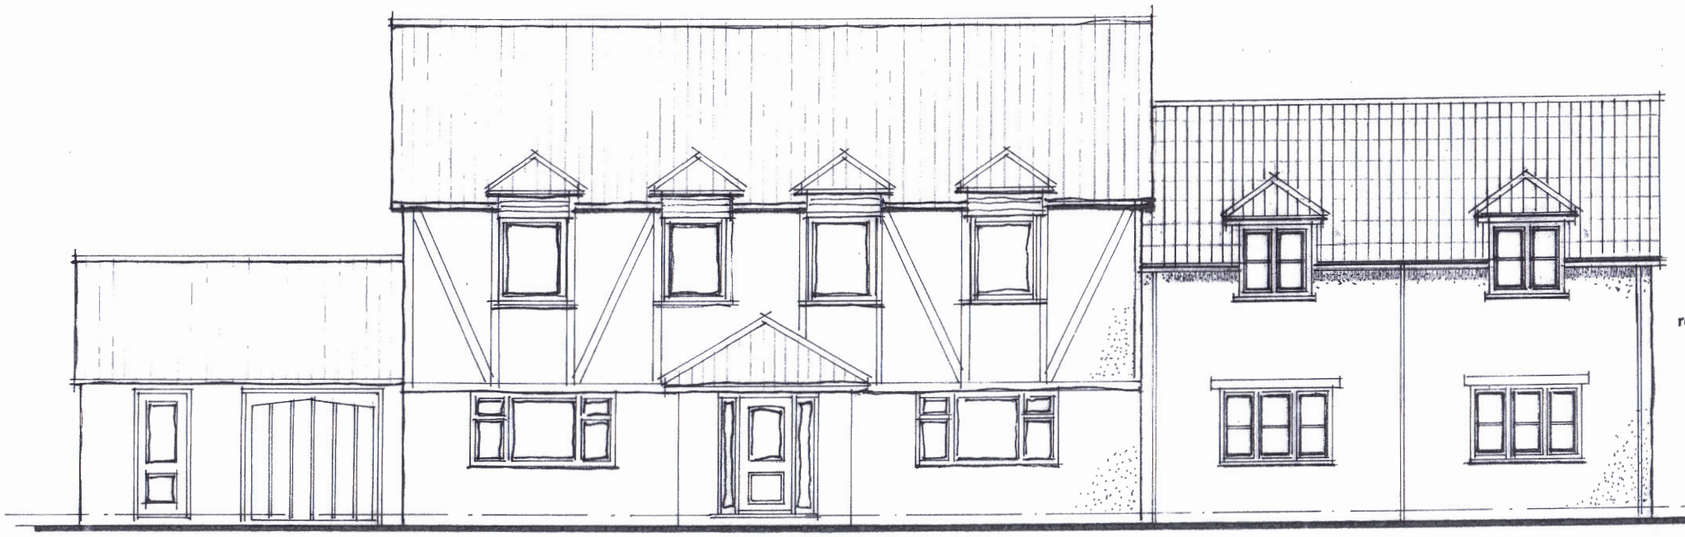


front elevation

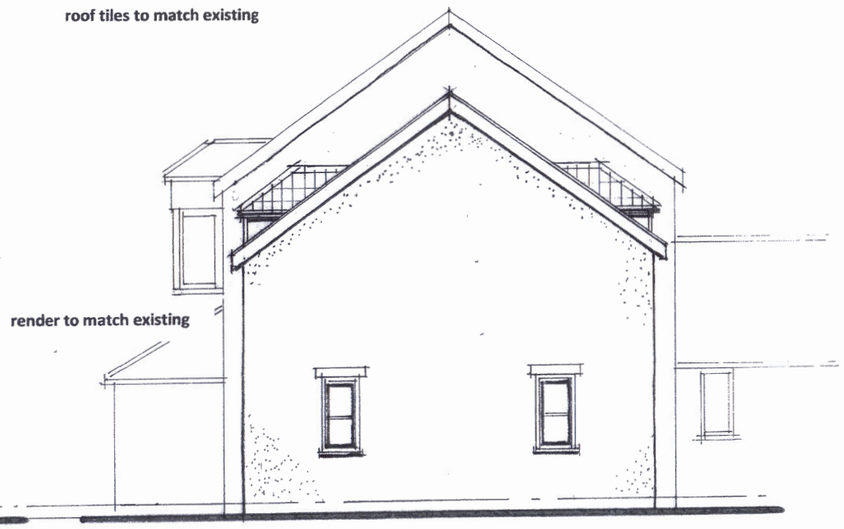

side elevation

pvc-u brown windows to match existing

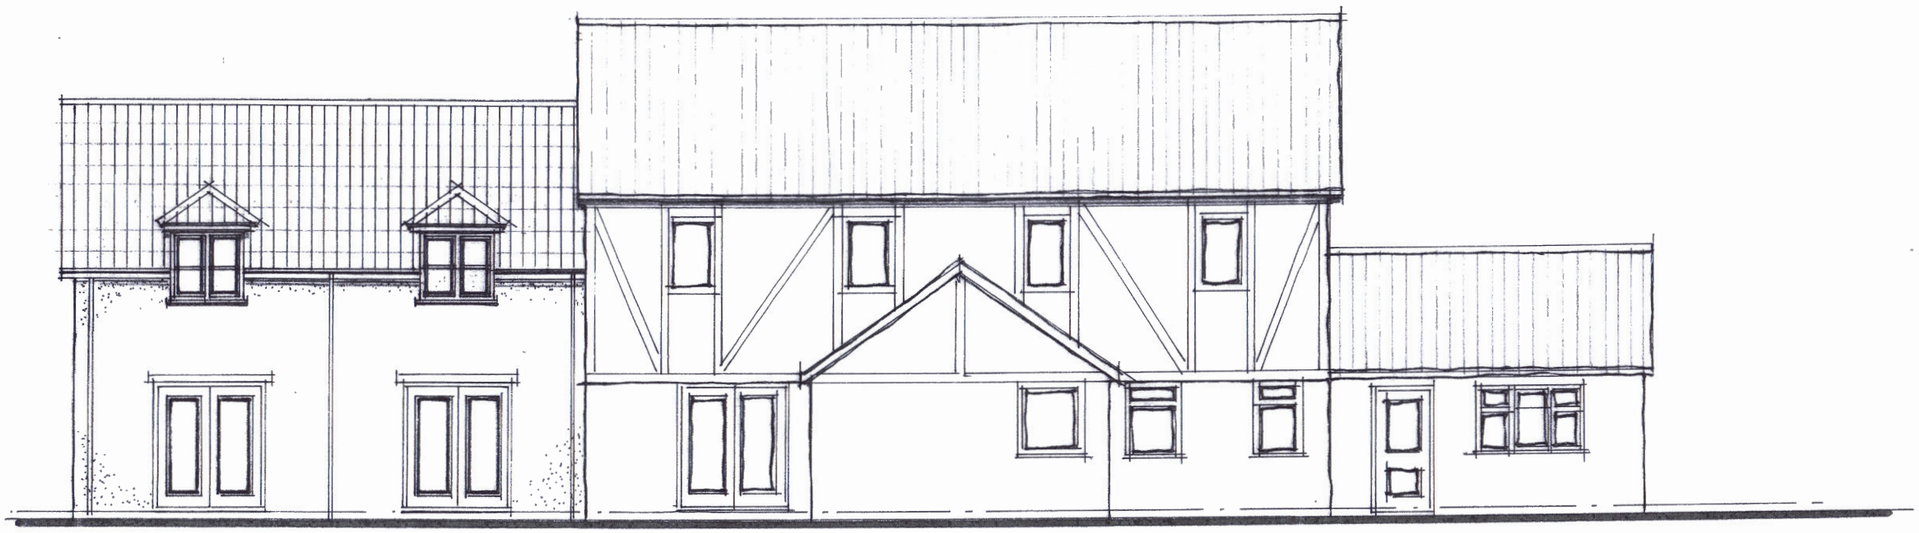

rear elevation

CHAPEL HILL HOUSE WHAPLODE DROVE

PROPOSED USE AS CARE HOME

WITH ASSOCIATED EXTENSION

ELEVATIONS AS PROPOSED

1 : 100 scale 07/14 **drg ref CHH/006**