




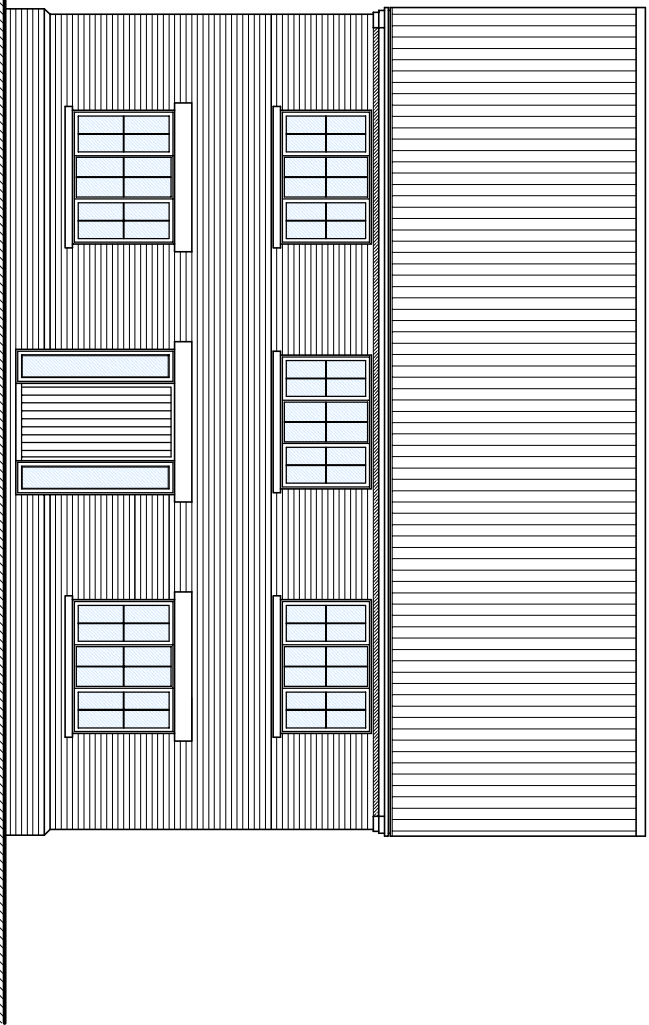


FRONT (WEST)

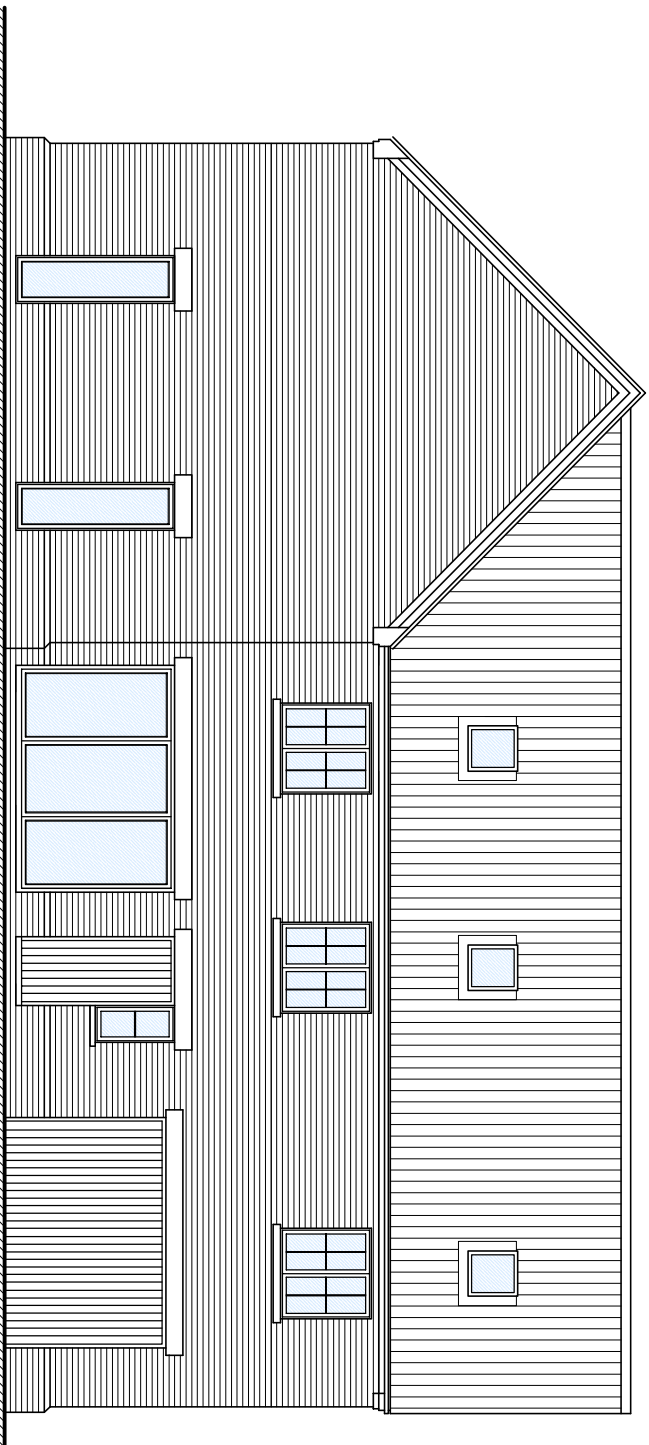

SIDE (SOUTH)

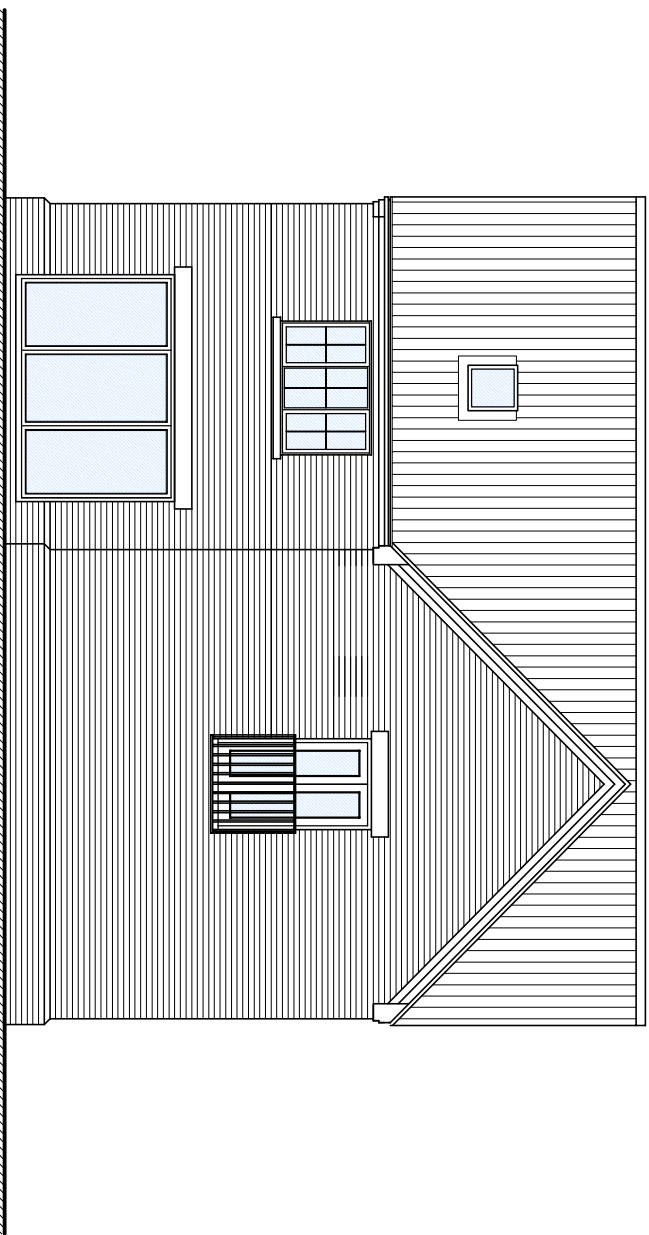


REAR (EAST)

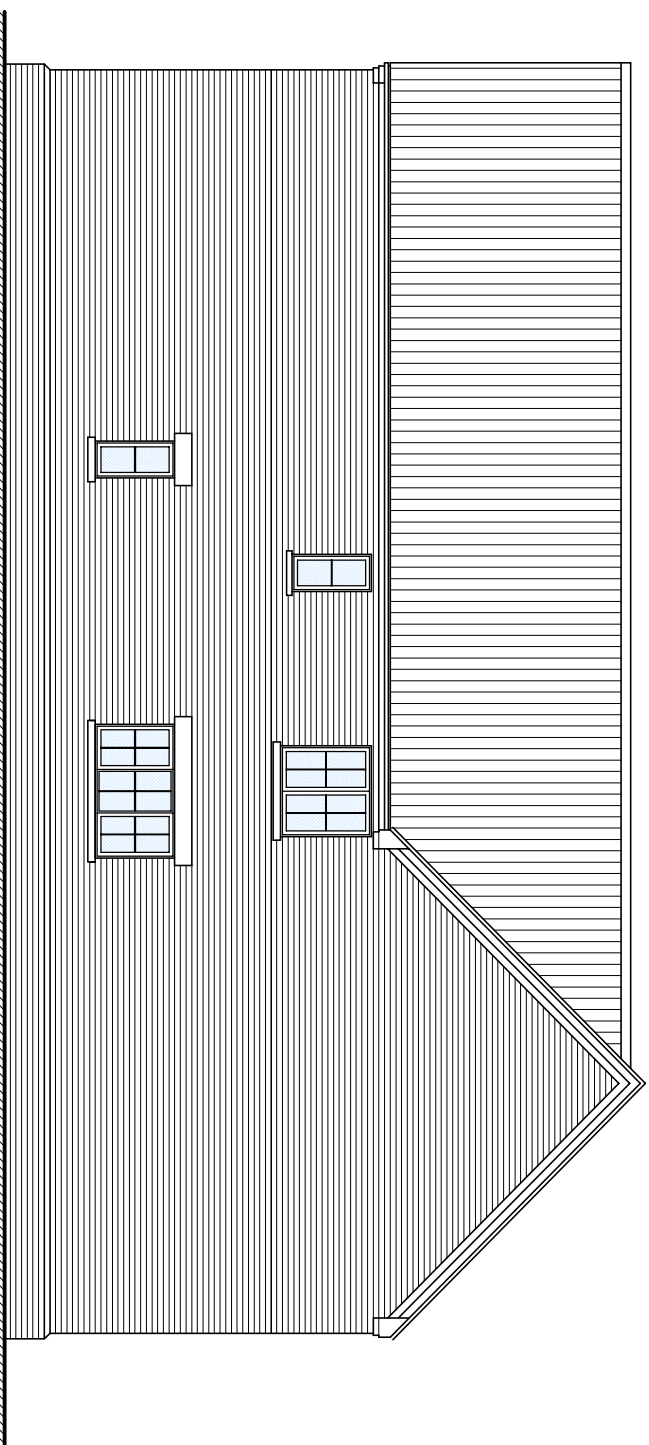


SIDE (NORTH)

ELEVATIONS 1:100

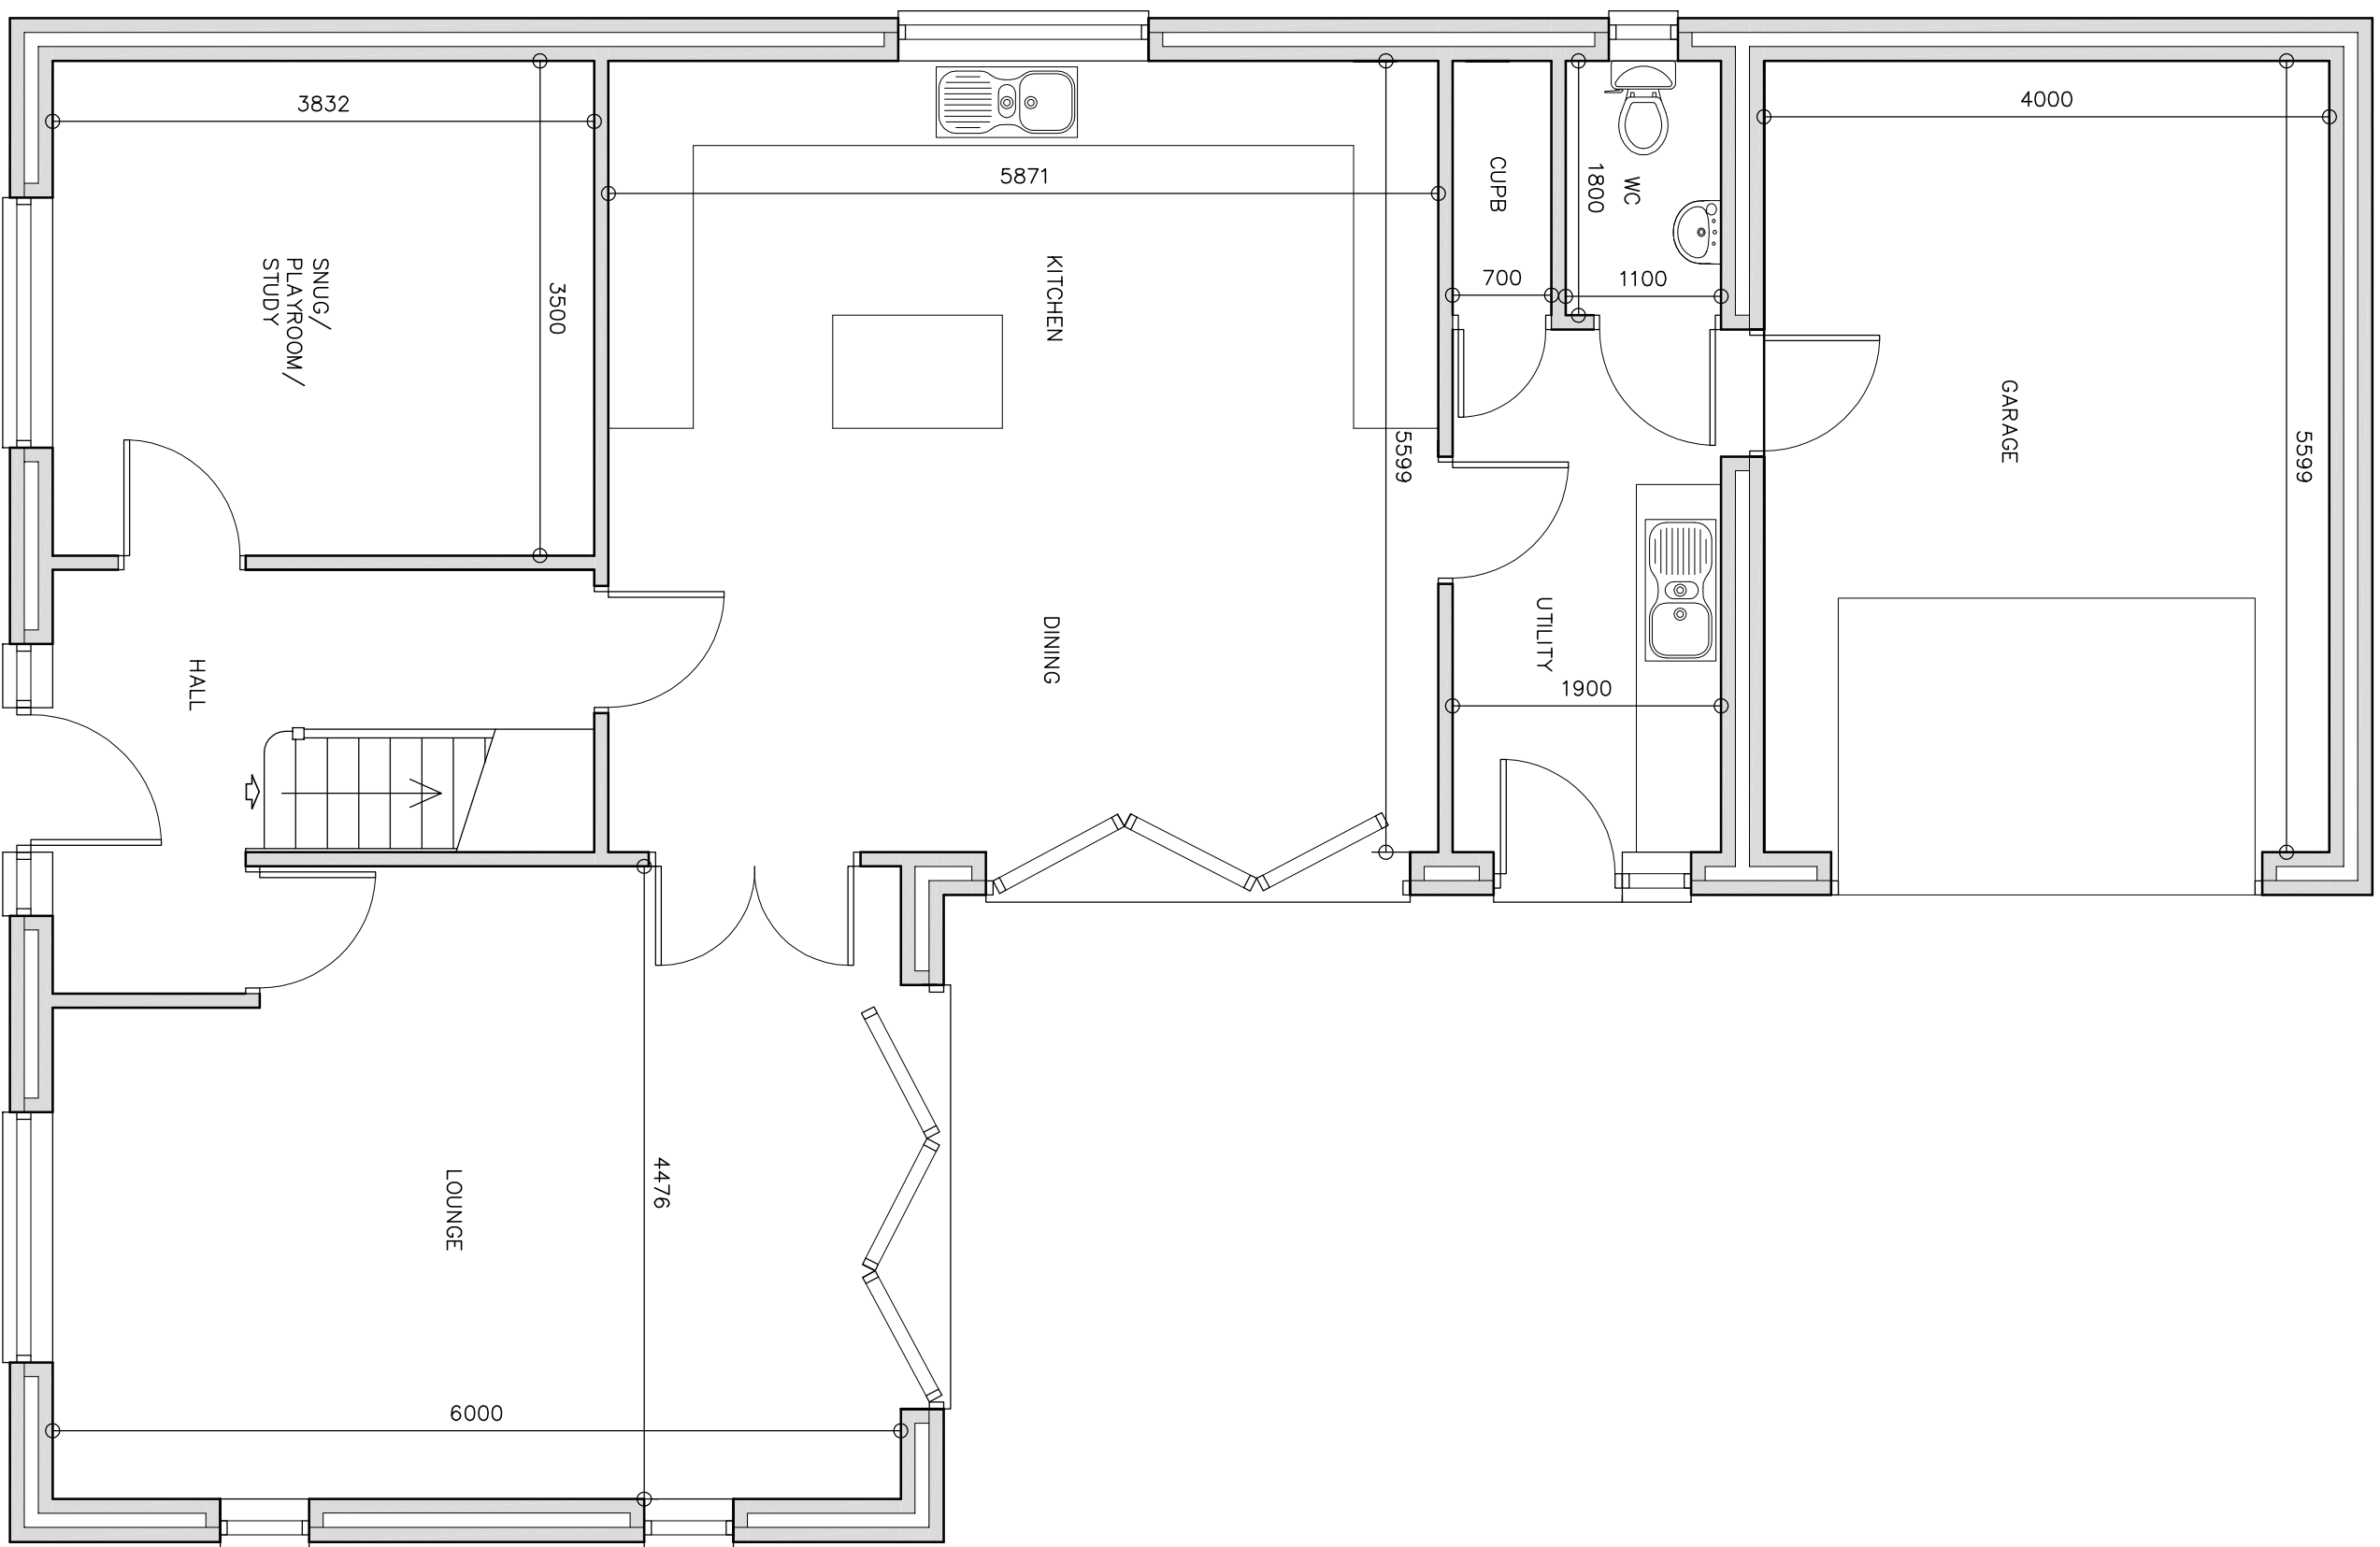


GROUND FLOOR PLAN 1:50

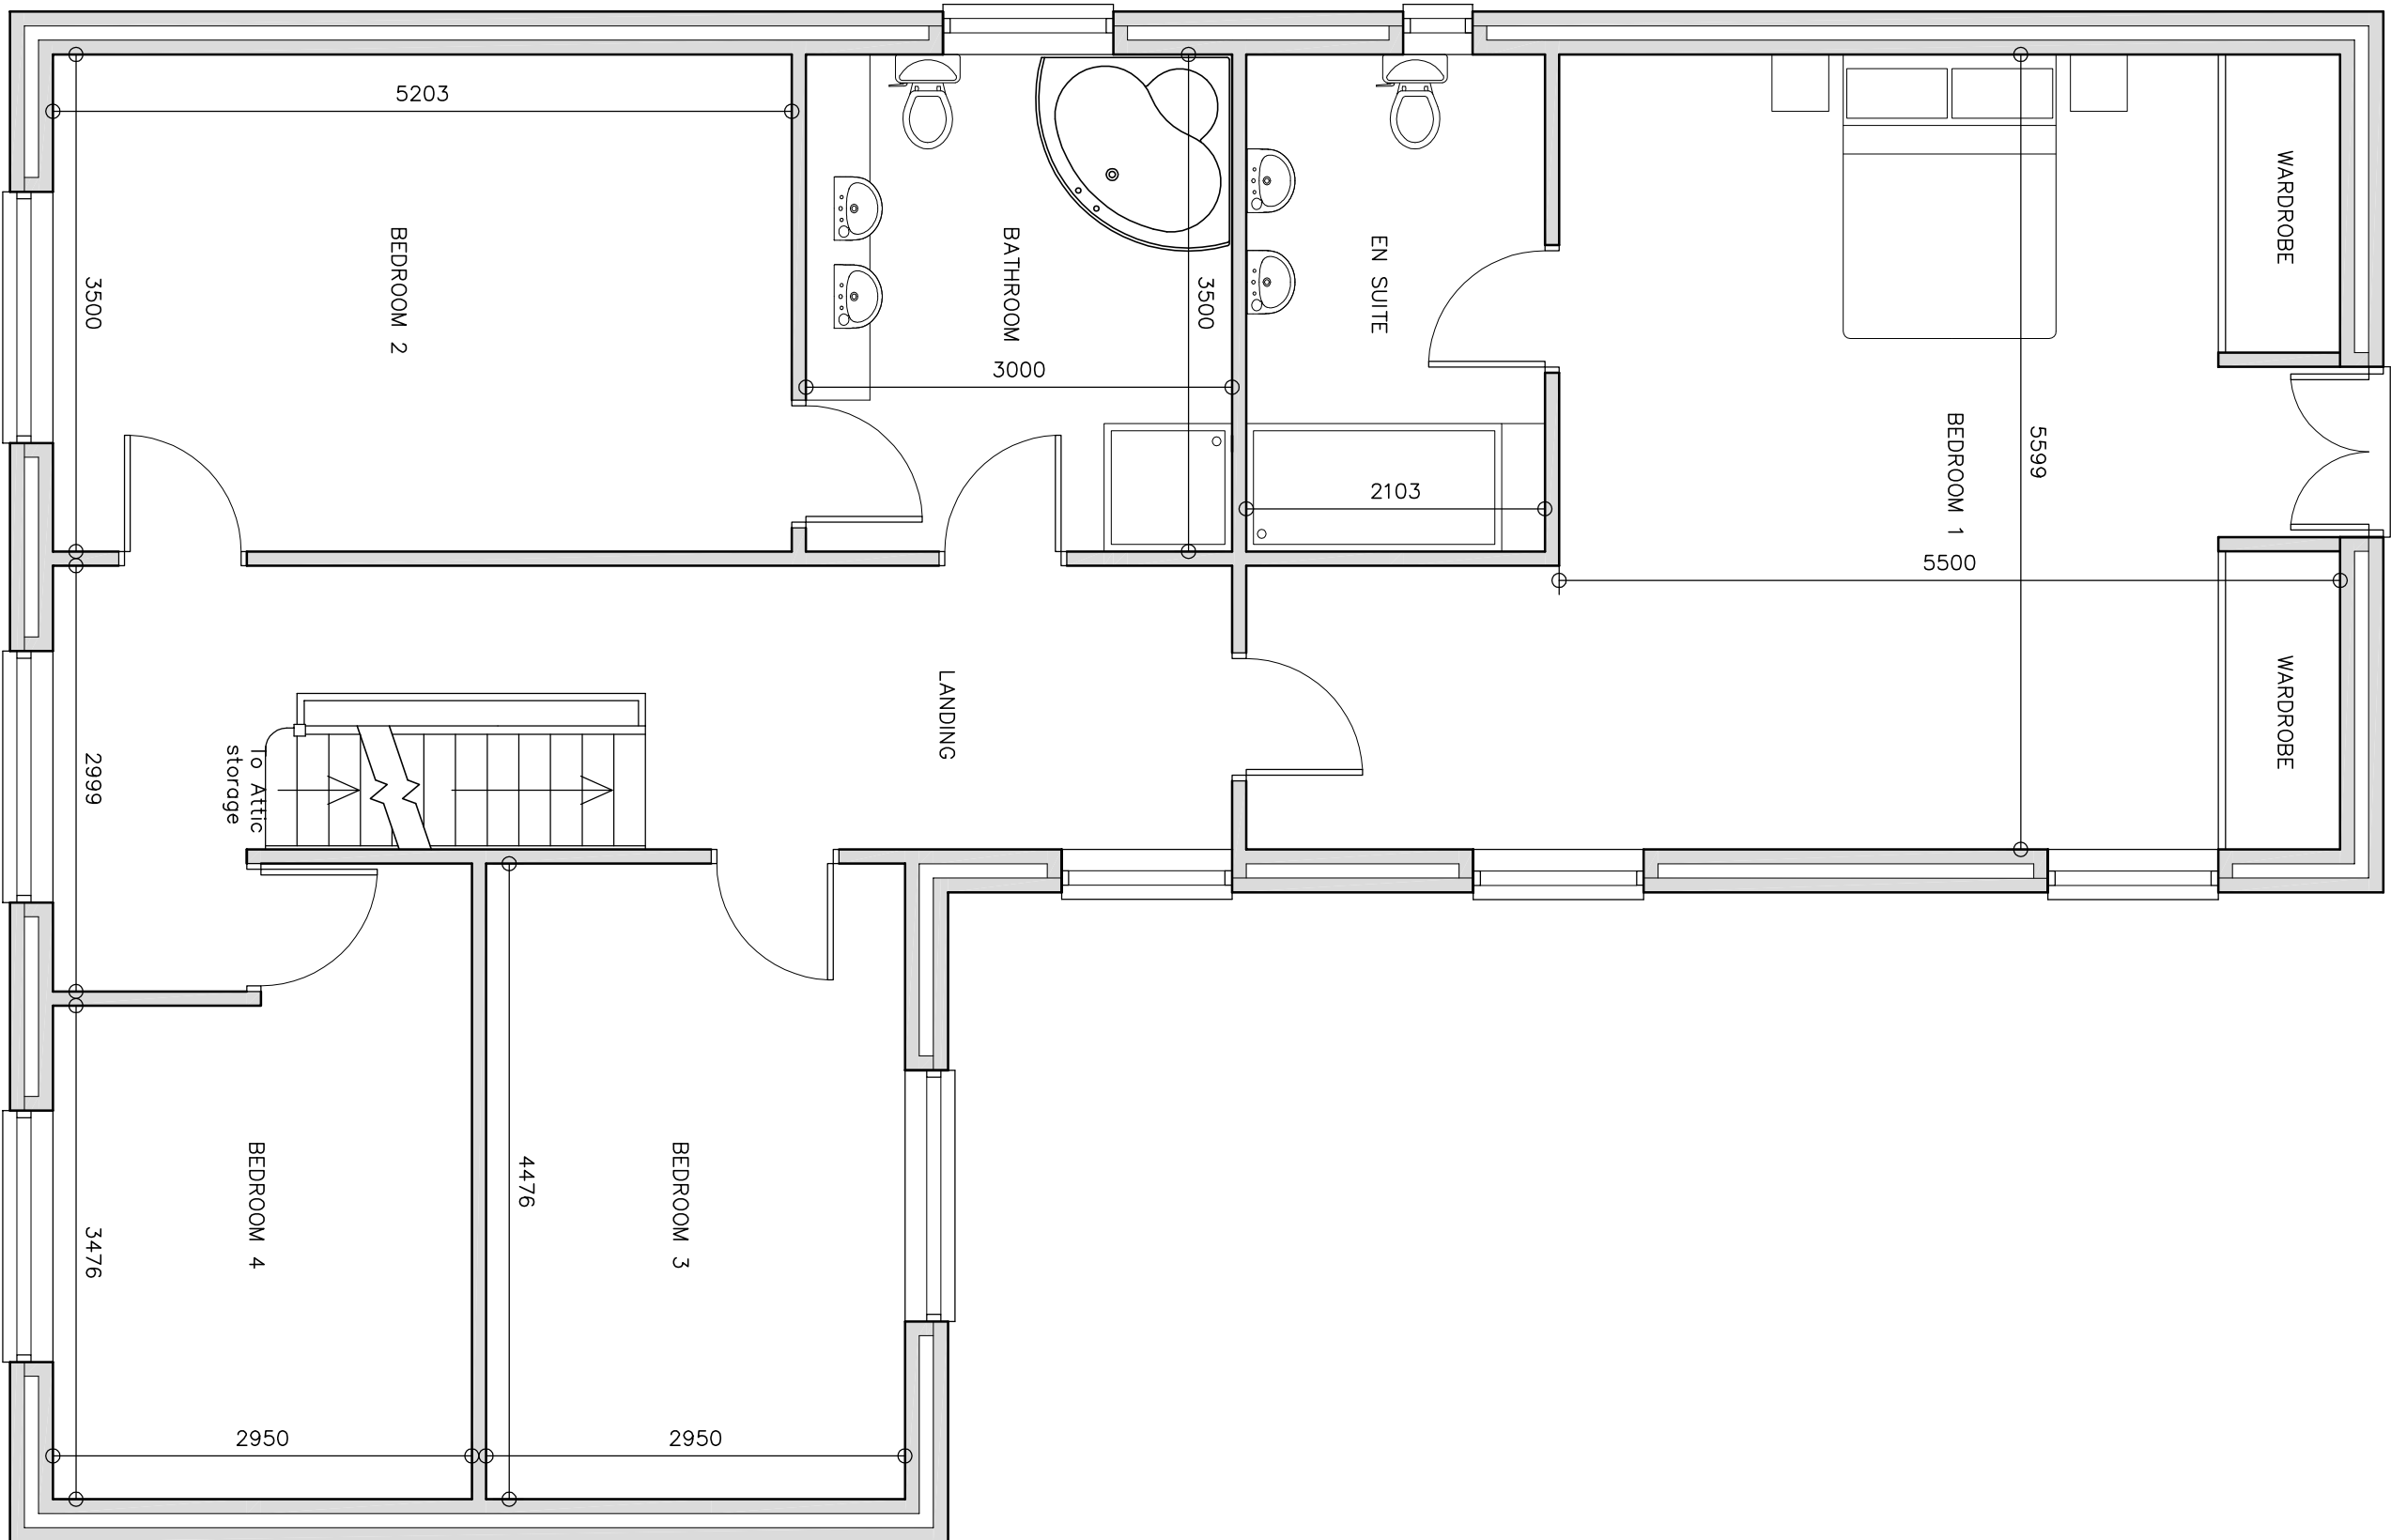

FIRST FLOOR PLAN 1:50



SITE PLAN 1:200

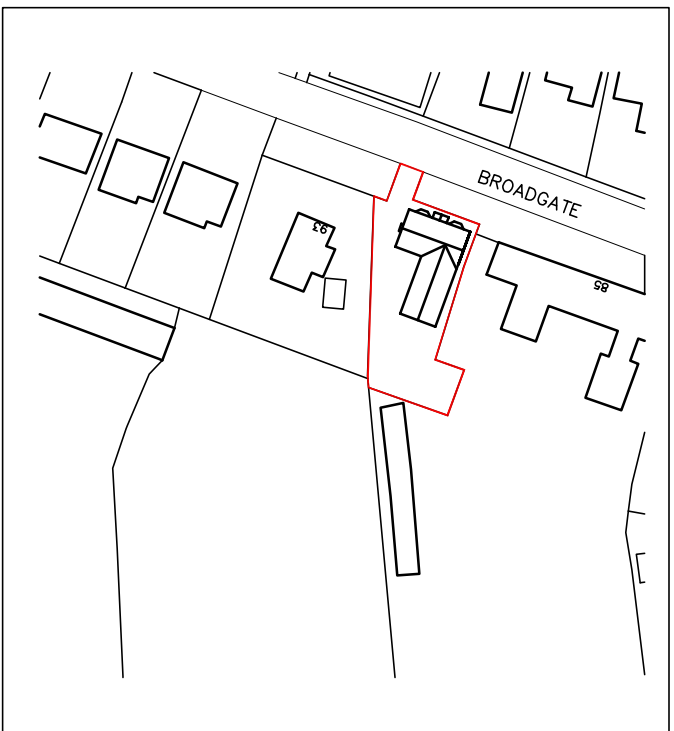

LOCATION PLAN 1:1250

|                                                                              |                 |  |
|------------------------------------------------------------------------------|-----------------|--|
| PROPOSED DWELLING<br>91 BROADGATE<br>WHAPLOADE DROVE<br>SPALDING<br>PE12 0TN | A1@SCALE SHOWN  |  |
|                                                                              | DRG: PLOTB      |  |
|                                                                              | MR & MRS D LING |  |
|                                                                              |                 |  |