




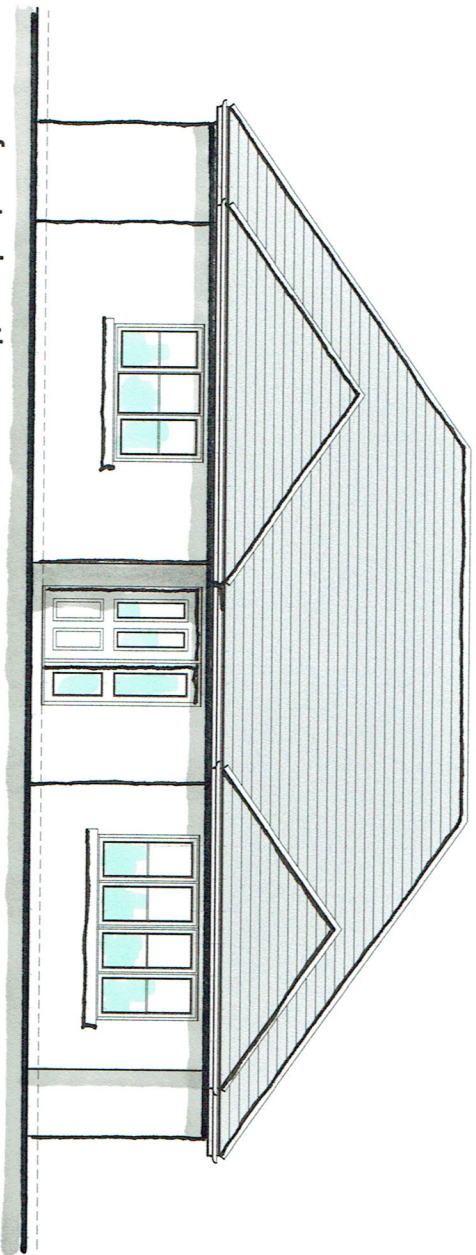


front elevation

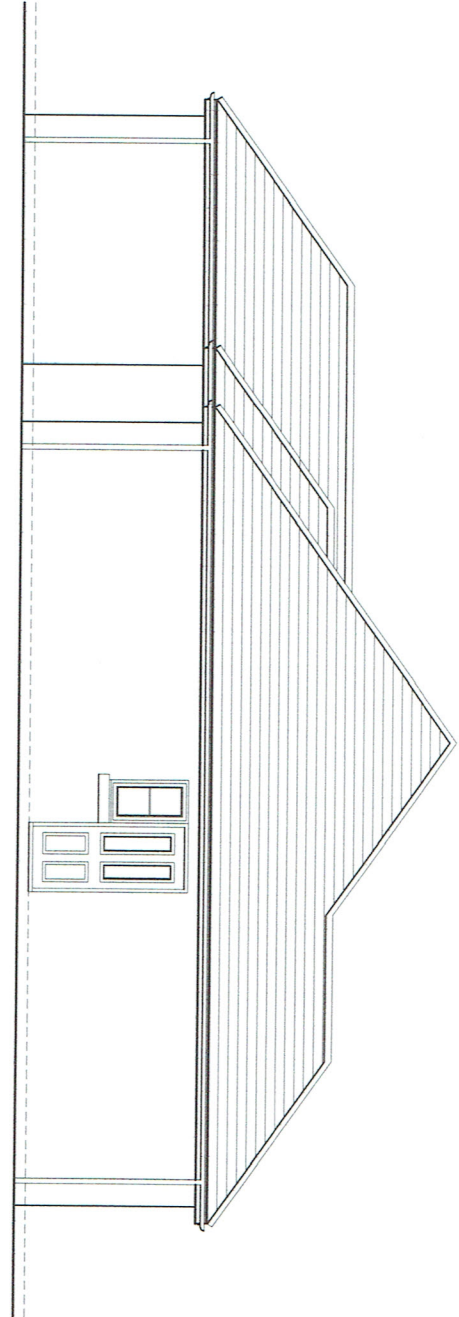

side elevation

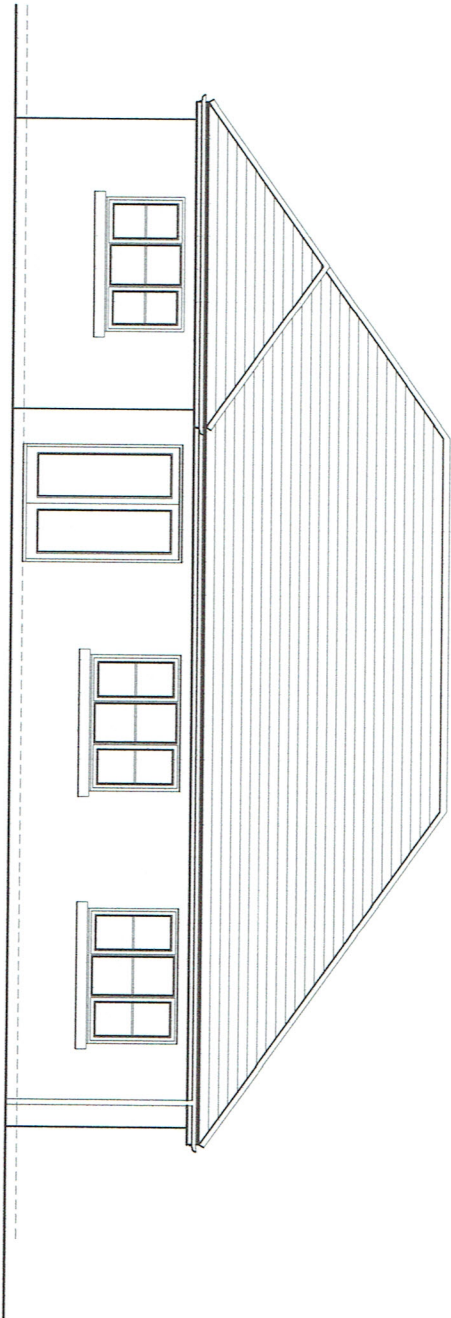


rear elevation

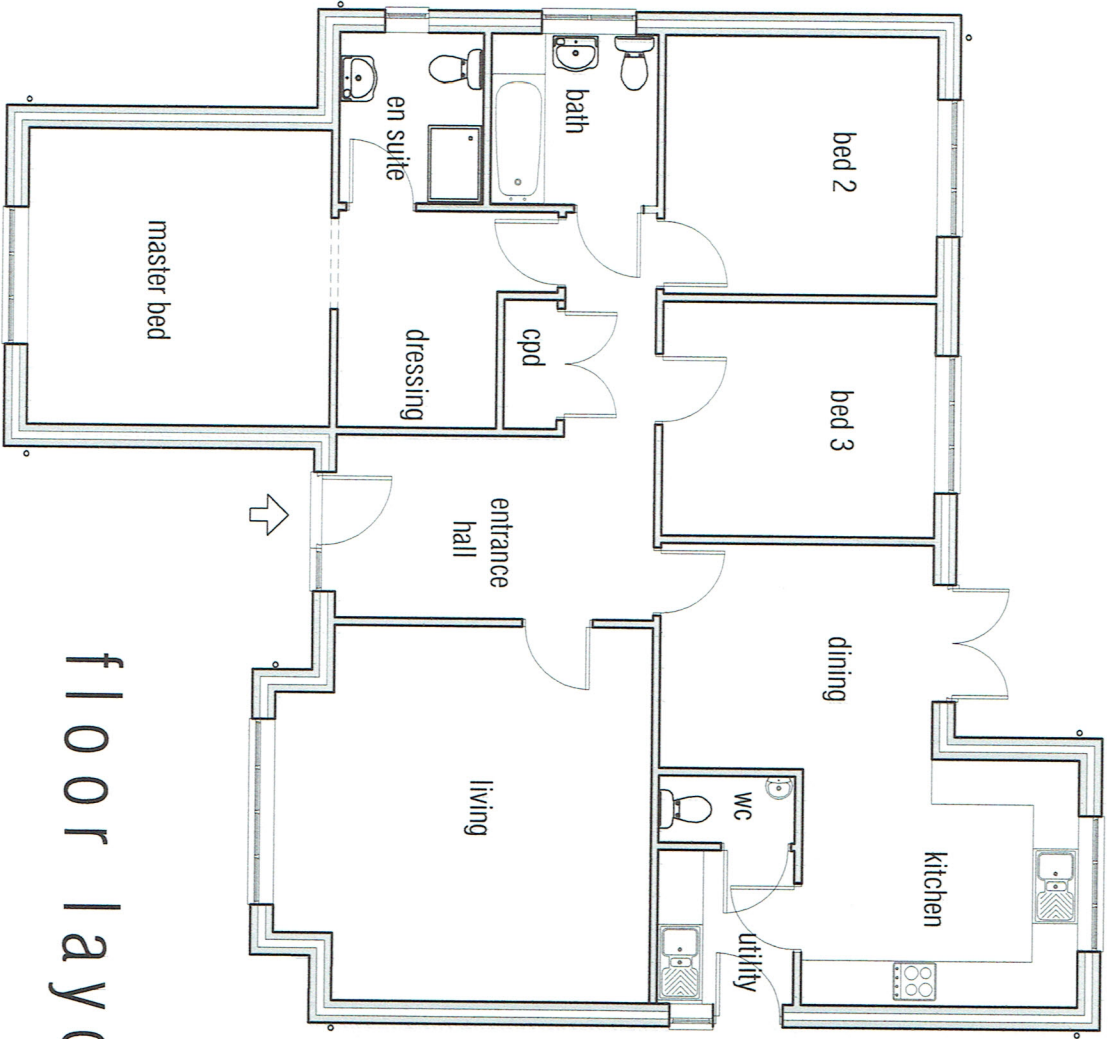

floor layout

*note : floor plan handed for plot 21

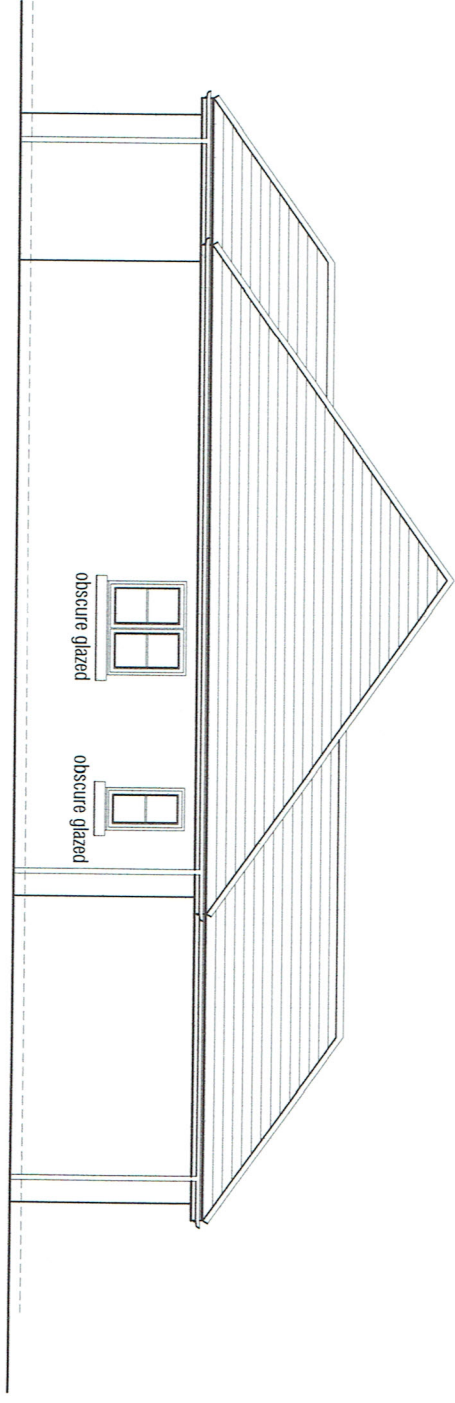

side elevation

